DIST.	COUNTY	ROUTE	KILOMETER POST TOTAL PROJECT	SHEET NO.	TOTAL SHEETS
04	SF	80	13.2/13.9	1066R2	1204

Caltrans Metric

REGISTERED ENGINEER - CIVIL

12-6-04
PLANS APPROVAL DATE

REGISTERED PROFESSIONAL ENGINEER Tien Hung Ho No. C 43990 Exp. 06/03/13 CIVIL STATE OF CALIFORNIA

The State of California or its officers or agents shall not be responsible for the accuracy or completeness of electronic copies of this plan sheet.

T.Y. LIN / MOFFATT & NICHOL
825 BATTERY STREET
SAN FRANCISCO, CA 94111

Caltrans now has a web site! To get to the web site, go to: http://www.dot.ca.gov

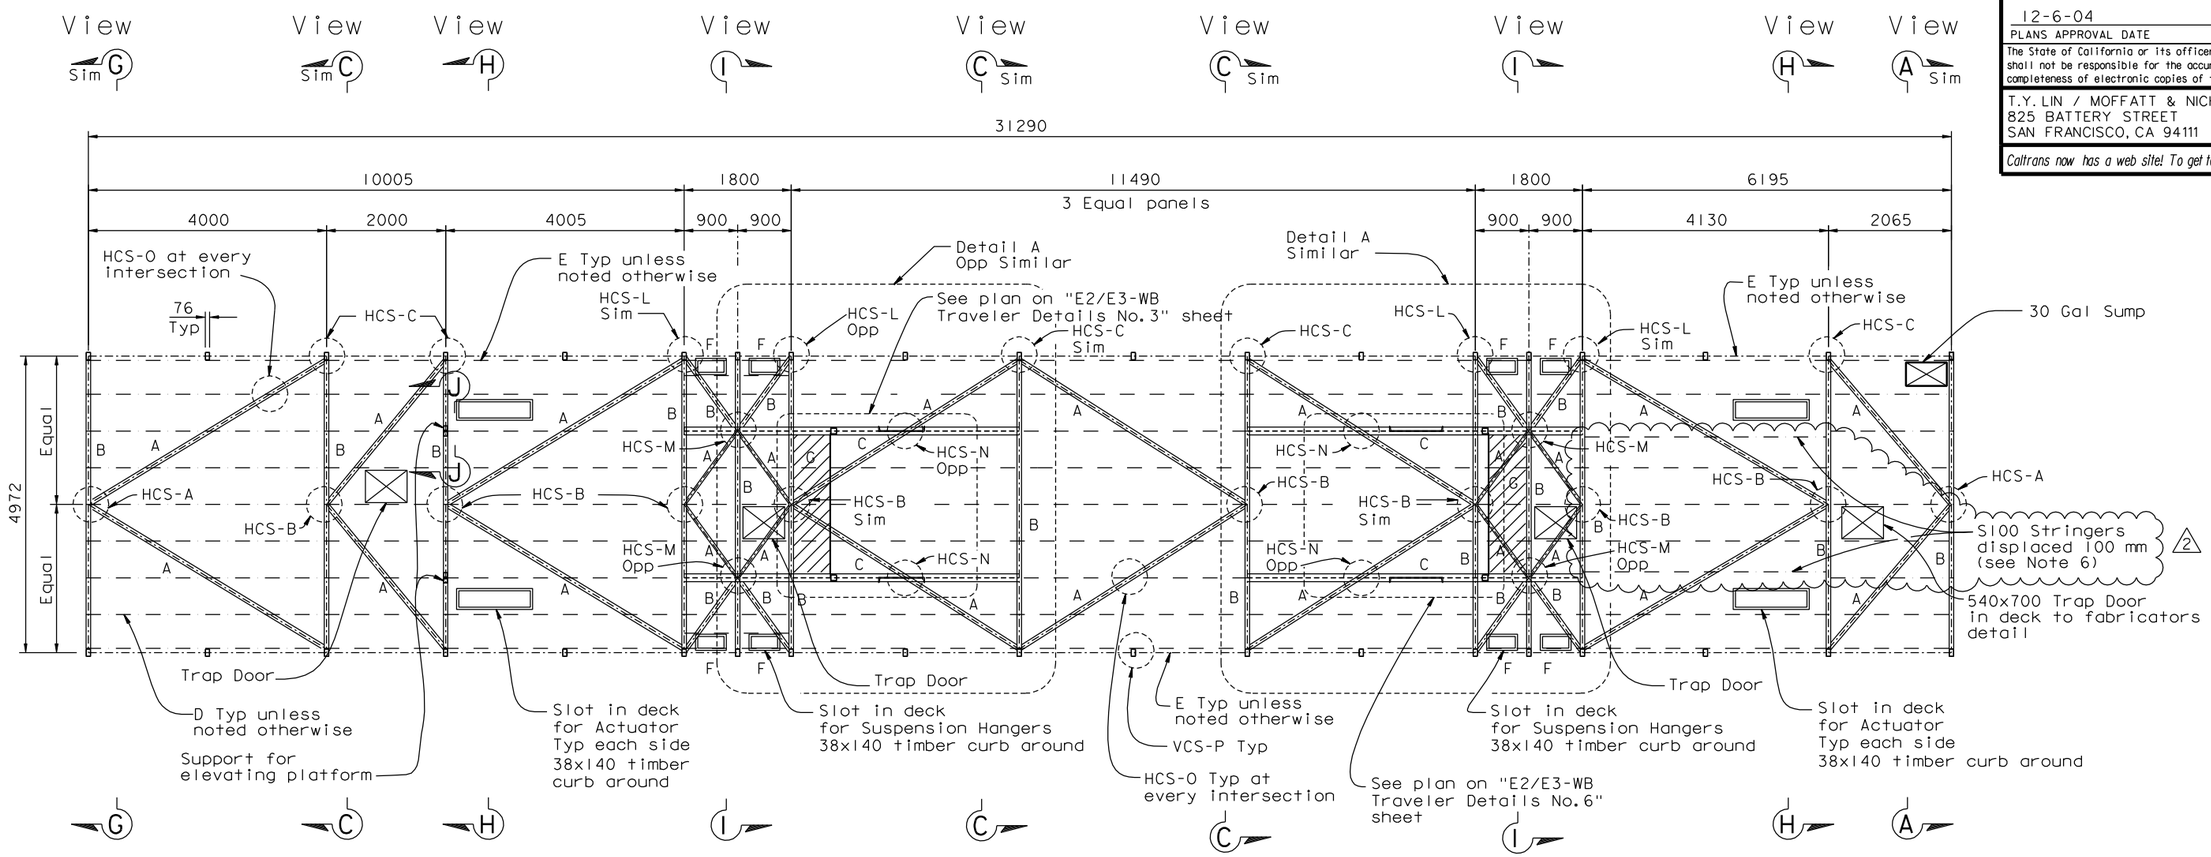

LEGEND:

A TS 102x51x4.8
B TS 102x76x4.8
C W 200x31
D S 100x11
E TS 102x51x4.8 + Plate
F TS 102x51x6.4 + Plate
G PL 6.4

30 Gal Sump location, for details see "Traveler Common Details No.8A" sheet.

PLAN OF PLATFORM AND HORIZONTAL CONNECTION IDENTIFICATION (PLAN AT DECK LEVEL)

1:50

E2/E3 WB TRAVELER TRUSS PLAN

NOTES:

1. For Horizontal Connection Standard (HCS-XX) see HCS group of "Traveler Connection Details" sheets.
2. For Views A to I see "Traveler Common Sections" sheets.
3. For Detail A see "E2/E3-EB Traveler Details No.3" sheet.
4. For Section J-J (support for elevating platform) see "E2/E3-EB Traveler Details No.8" sheet.
5. For VCS-P, see "Traveler Connection Details No.8" sheet.
6. For detail of displaced floor stringers, see "Linear Actuators and Drives-01A" sheet. (2)

100 % PS&E

CONTRACT CHANGE ORDER NO. _____
SHEET ____ OF ____

REQUESTS FOR INFORMATION NOT ADDRESSED IN THIS CCO REMAIN IN FORCE

ALL DIMENSIONS ARE IN MILLIMETERS UNLESS OTHERWISE SHOWN

R. Valizadeh/V. Toan/Y.L./W.L./F.C.
DESIGN OVERSIGHT
Reza Valizadeh / Vong Toan / Y. Liu
SIGN OFF DATE 01/06/12

MARK	DATE	DESCRIPTIONS	BY	CH'D	CCO#
2	01/06/12	MISCELLANEOUS TRAVELER MODIFICATIONS	AB	TH	183S1
1	02/12/10	TRAVELER MODIFICATIONS	JO	TH	24S1

REVISIONS

	BY	CHECKED
DESIGN	J. Otter	T. Ho
DETAILS	J. Otter	J. Leventini
QUANTITIES	J. Otter	J. Leventini

PREPARED FOR THE STATE OF CALIFORNIA DEPARTMENT OF TRANSPORTATION

R. Manzanarez
PROJECT ENGINEER

BRIDGE NO. 34-0006L/R
KILOMETER POST 13.2/13.9

SAN FRANCISCO OAKLAND BAY BRIDGE
EAST SPAN SEISMIC SAFETY PROJECT
SELF-ANCHORED SUSPENSION BRIDGE
(SUPERSTRUCTURE & TOWER)

E2/E3-WB TRAVELER DETAILS NO. 1

Rev. Date: 5-18-98

ORIGINAL SCALE IN MILLIMETERS FOR REDUCED PLANS 0 10 20 30 40 50 60 70 80 90 100

CU 04
EA 0120F1

DISREGARD PRINTS BEARING EARLIER REVISION DATES 04/15/02 01/01/02 12/19/02

REVISION DATES (PRELIMINARY STAGE ONLY)

SHEET 649R2 OF

FILE => L:\BB\04-012001\SAS\Contract Plans and CCO\CCO\CCO#183S1\1-Original 01-06-12\DGN\aktrv062.dgn

USERNAME => DWinrow DATE PLOTTED => 06 JAN 2012 TIME PLOTTED => 13:23:23