DIST.	COUNTY	ROUTE	KILOMETER POST TOTAL PROJECT	SHEET NO.	TOTAL SHEETS
04	SF	80	13.2/13.9	1135S1R5	1204

Caltrans Metric

REGISTERED ENGINEER - CIVIL

06-19-09

PLANS APPROVAL DATE

The State of California or its officers or agents shall not be responsible for the accuracy or completeness of electronic copies of this plan sheet.

REGISTERED PROFESSIONAL ENGINEER R. Henriksen No. M 029816 Exp. 06/30/12 MECHANICAL STATE OF CALIFORNIA

T.Y. LIN / MOFFATT & NICHOL
825 BATTERY STREET
SAN FRANCISCO, CA 94111

Caltrans now has a web site! To get to the web site, go to: http://www.dot.ca.gov

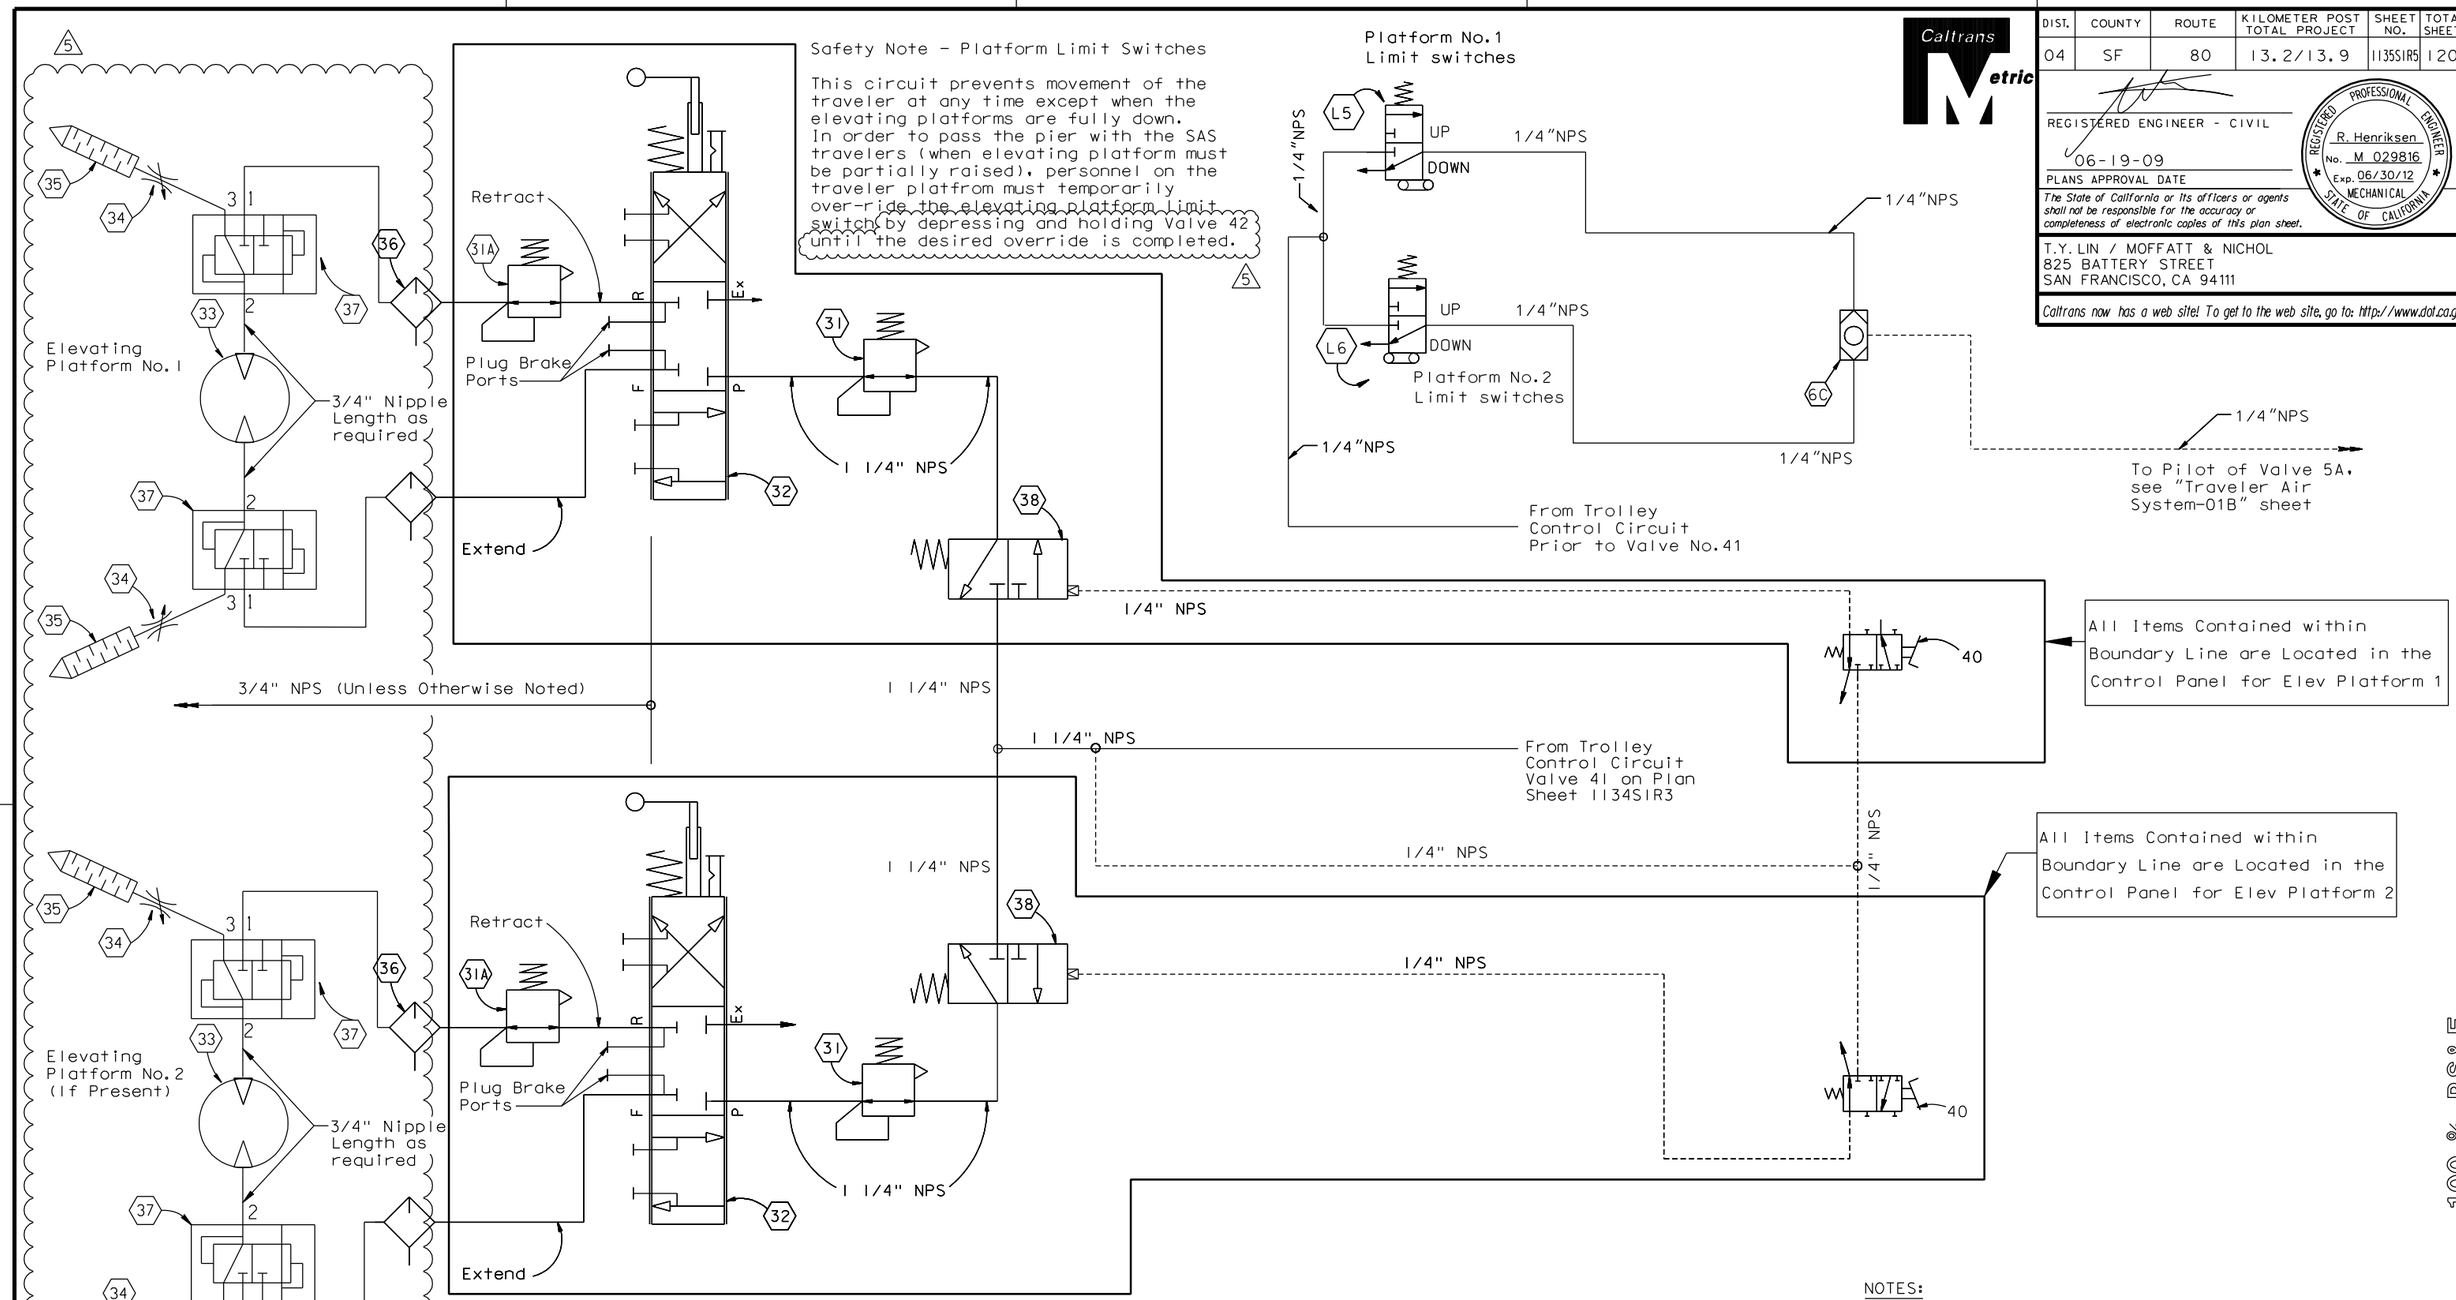

ELEVATING PLATFORM PNEUMATIC SCHEMATIC - E2/E3

NTS

NOTES:

1. For parts list, see "Traveler Air System - 02A" sheet.
2. Lubricator settings, oil level, and venting shall be per manufacturer's recommendations.

MARK	DATE	DESCRIPTIONS	BY	CH'D	CCO#
5	03/02/12	MISCELLANEOUS TRAVELER MODIFICATIONS	RH	AS	183S2
4	12/16/11	MISCELLANEOUS TRAVELER MODIFICATIONS	RH	AS	183S1
3	08/23/11	MISCELLANEOUS TRAVELER MODIFICATIONS	RH	AS	183
2	02/25/11	TRAVELER MODIFICATIONS	RH	TH	183
1	02/12/10	TRAVELER MODIFICATIONS	RH	TH	24S1
0	08/21/09	TRAVELER MODIFICATIONS	RH	TH	24S1

REVISIONS

CONTRACT CHANGE ORDER NO. _____
SHEET ___ OF ___

REQUESTS FOR INFORMATION NOT ADDRESSED IN THIS CCO REMAIN IN FRIDGE

REVISION 4 SUPERSEDES REVISIONS 2 & 3

ALL DIMENSIONS ARE IN MILLIMETERS UNLESS OTHERWISE SHOWN

R. Valizadeh/V. Toan/Y.L./W.L./F.C.
DESIGN OVERSIGHT
Roya Valizadeh / Vong Toan / Y. Liu
SIGN OFF DATE 03/02/12

	BY	CHECKED
DESIGN	R. Scott	R. Henriksen
DETAILS	Z. Istre	J. Otter
QUANTITIES	R. Scott	T. Ho

PREPARED FOR THE STATE OF CALIFORNIA DEPARTMENT OF TRANSPORTATION

R. Manzanarez
PROJECT ENGINEER

BRIDGE NO. 34-0006L/R
KILOMETER POST 13.2/13.9

SAN FRANCISCO OAKLAND BAY BRIDGE
EAST SPAN SEISMIC SAFETY PROJECT
SELF-ANCHORED SUSPENSION BRIDGE
(SUPERSTRUCTURE & TOWER)

TRAVELER AIR SYSTEM-02B

Rev. Date: 5-18-98

ORIGINAL SCALE IN MILLIMETERS FOR REDUCED PLANS 0 10 20 30 40 50 60 70 80 90 100

CU 04
EA 0120F1

DISREGARD PRINTS BEARING EARLIER REVISION DATES

REVISION DATES (PRELIMINARY STAGE ONLY): 06/19/09

SHEET 718S1R5 OF

FILE => I:\bb\04-012001\sas\contract plans and cco\cco\cco#183s2\1-original 03-02-12\dgn\aktrvl2lb.dgn

100% PS&E

USERNAME => DWinrow DATE PLOTTED => 01 MAR 2012 TIME PLOTTED => 11:58:26