


## SECTION A-A

1:40

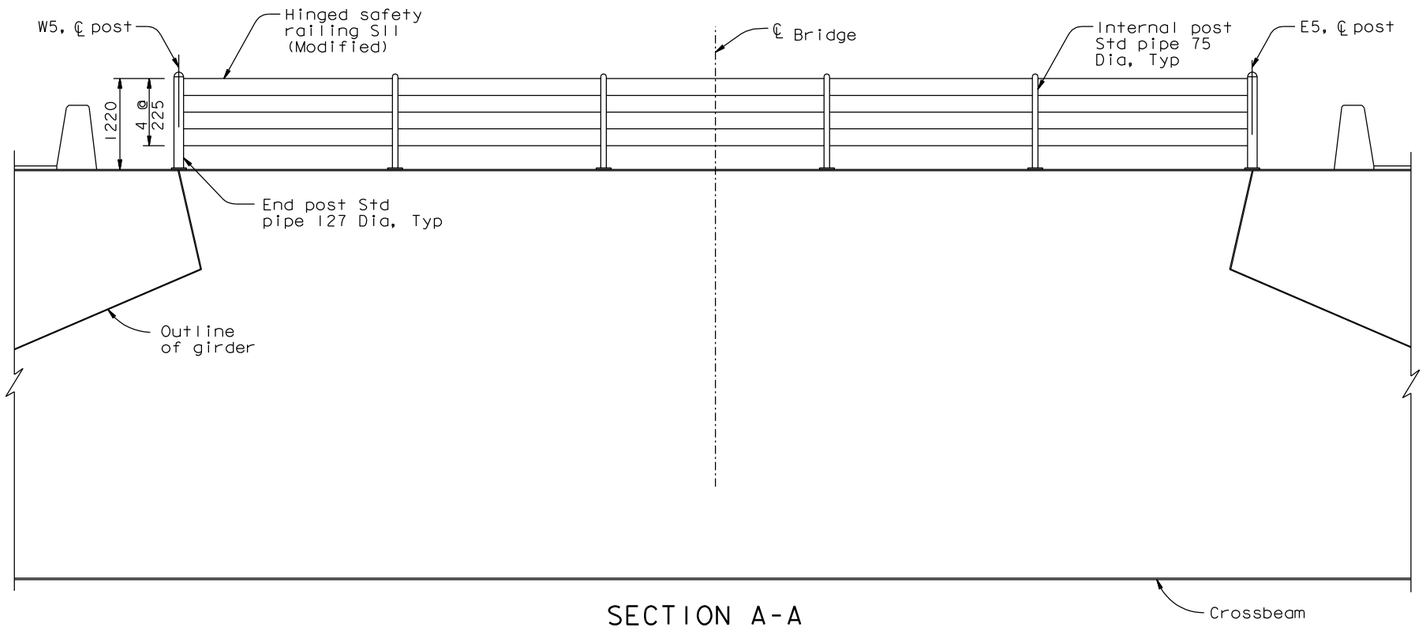


## SECTION A-A AT SERVICE PLATFORMS

1:40

NOTES:

1. For cable railing elevations on crossbeam from PP 14 to PP 28, see "Crossbeam Access Details No. 3F" sheet.
2. Safety chain shall be galvanized chain with spring clip end fasteners. Chain and fasteners to be rated at 5 kN (1000 lb) breaking load.

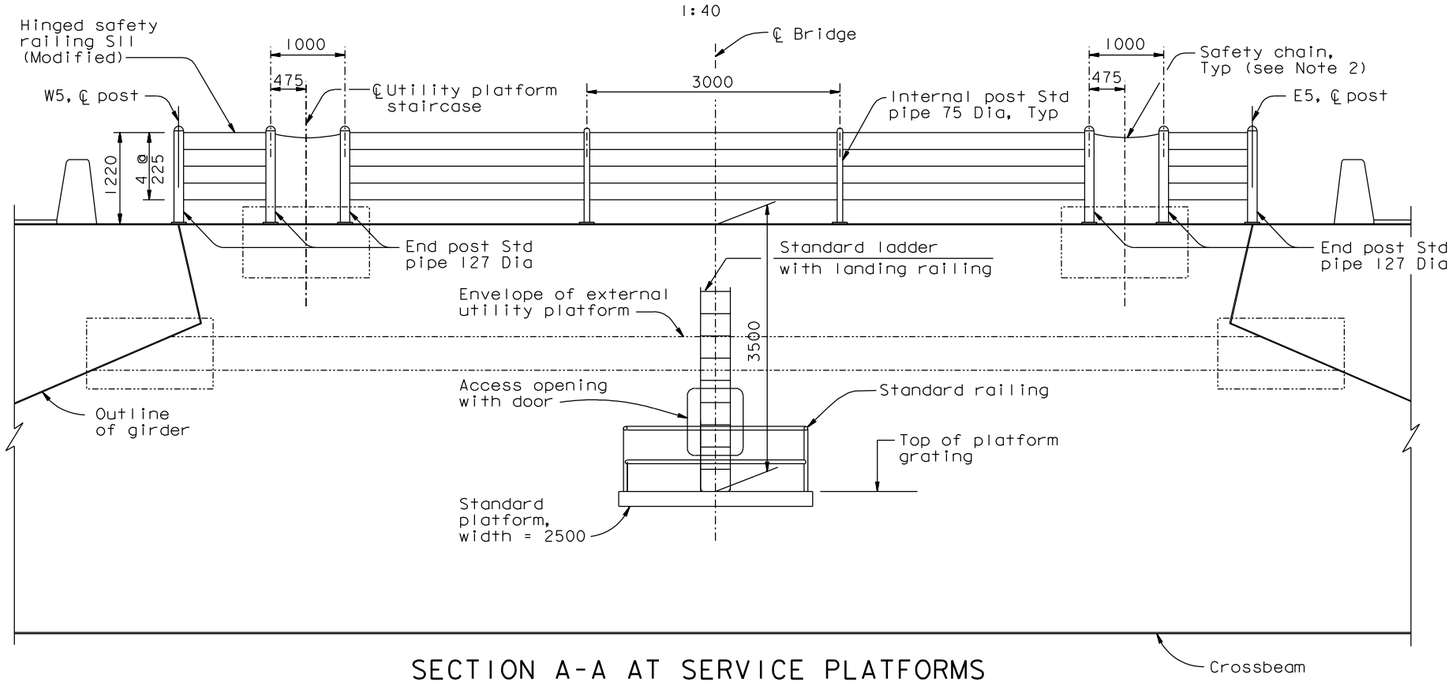CONTRACT CHANGE ORDER NO. _____
SHEET ____ OF ____

REQUESTS FOR INFORMATION NOT ADDRESSED IN THIS CCO REMAIN IN FORCE

ALL DIMENSIONS ARE IN MILLIMETERS UNLESS OTHERWISE SHOWN

| DISTRICT | COUNTY | ROUTE | KILOMETER POST TOTAL PROJECT | SHEET NO. | TOTAL SHEETS |
|---|---|---|---|---|---|
| 04 | SF | 80 | 13.2/13.9 | 955S5 | 1204 |

Caltrans Metric

REGISTERED ENGINEER - CIVIL
11-16-11
PLANS APPROVAL DATE

REGISTERED PROFESSIONAL ENGINEER Tien Hung Ho No. C 43990 Exp. 06/30/13 CIVIL STATE OF CALIFORNIA

*The State of California or its officers or agents shall not be responsible for the accuracy or completeness of electronic copies of this plan sheet.*

T.Y. LIN / MOFFATT & NICHOL
825 BATTERY STREET
SAN FRANCISCO, CA 94111

*Caltrans now has a web site! To get to the web site, go to: http://www.dot.ca.gov*

R. Valizadeh/V. Toan/Y.L./W.L./F.C.
DESIGN OVERSIGHT
SIGN OFF DATE 11/16/11

| MARK | DATE | DESCRIPTIONS | BY | CH'D | CCO# |
|---|---|---|---|---|---|
| 0 | 11/16/11 | CABLE RAILING | GB | TH | 188 |

REVISIONS

| | BY | CHECKED |
|---|---|---|
| DESIGN | G. Baker | T. Ho |
| DETAILS | G. Baker | T. Ho |
| QUANTITIES | G. Baker | T. Ho |

PREPARED FOR THE STATE OF CALIFORNIA DEPARTMENT OF TRANSPORTATION

R. Manzanarez
PROJECT ENGINEER

BRIDGE NO. 34-0006L/R
KILOMETER POST 13.2/13.9

SAN FRANCISCO OAKLAND BAY BRIDGE
EAST SPAN SEISMIC SAFETY PROJECT
SELF-ANCHORED SUSPENSION BRIDGE
(SUPERSTRUCTURE & TOWER)

# CROSSBEAM ACCESS DETAILS NO. 3E

Rev. Date: 5-18-98

ORIGINAL SCALE IN MILLIMETERS FOR REDUCED PLANS 0 10 20 30 40 50 60 70 80 90 100

CU 04
EA 0120F1

DISREGARD PRINTS BEARING EARLIER REVISION DATES 11/16/11

REVISION DATES (PRELIMINARY STAGE ONLY)

SHEET 538S5 OF

FILE => I:\bb\04-012001\sas\contract plans and cco\cco\cco#188\4-update 11-16-11\dgn\akcad03e.dgn

100 % PS&E

USERNAME => arivera DATE PLOTTED => 15 NOV 2011 TIME PLOTTED => 14:45:49