DIST.	COUNTY	ROUTE	KILOMETER POST TOTAL PROJECT	SHEET NO.	TOTAL SHEETS
04	SF	80	13.2/13.9	800S8	1204

REGISTERED ENGINEER - CIVIL

04-22-11
PLANS APPROVAL DATE

REGISTERED PROFESSIONAL ENGINEER Marwan N. Nader No. C 054426 Exp. 12/31/11 CIVIL STATE OF CALIFORNIA

The State of California or its officers or agents shall not be responsible for the accuracy or completeness of electronic copies of this plan sheet.

T.Y. LIN / MOFFATT & NICHOL
825 BATTERY STREET
SAN FRANCISCO, CA 94111

Caltrans now has a web site! To get to the web site, go to: http://www.dot.ca.gov

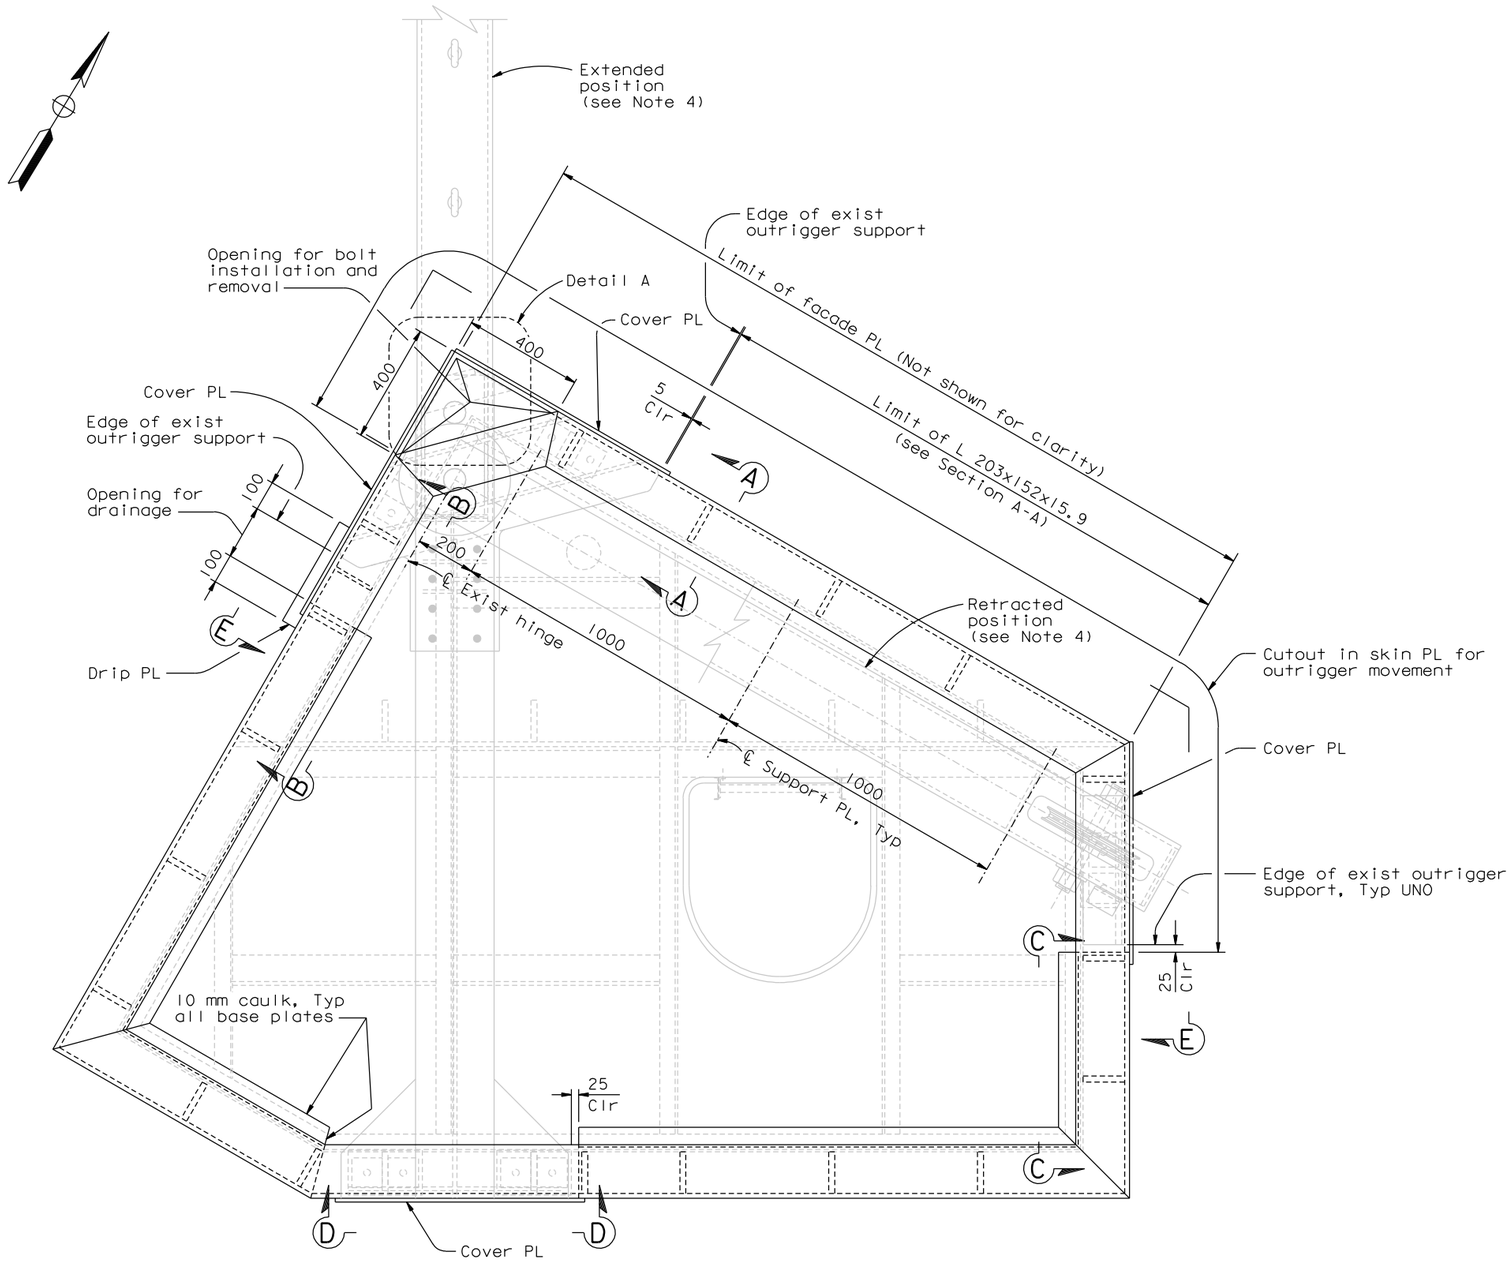

DETAIL B

1:10

NOTES:

1. For typical section and typical connection to existing tower head, see details for observation deck without outrigger on "Tower Observation Deck Details No.3" sheet.
2. For Sections A-A, B-B & C-C and Detail A, see "Tower Observation Deck Details No.5" sheet.
3. For Views D-D and E-E, see "Tower Observation Deck Details No.6" sheet.
4. For outrigger beam details, see "Tower Access Details No.16A" thru "Tower Access Details No.16D" sheets.

CONTRACT CHANGE ORDER NO. ____
SHEET ___ OF ___

REQUESTS FOR INFORMATION NOT ADDRESSED IN THIS CCO REMAIN IN FORCE

ALL DIMENSIONS ARE IN MILLIMETERS UNLESS OTHERWISE SHOWN

R. Valizadeh/V. Toan/Y.L./W.L./F.C.
DESIGN OVERSIGHT
SIGN OFF DATE 04/22/11

MARK	DATE	DESCRIPTIONS	BY	CH'D	CCO#
0	04/22/11	OBSERVATION DECK AT TOWER HEAD	NV	MN	196

REVISIONS

	BY	CHECKED
DESIGN	N. Vo	M. Nader
DETAILS	N. Vo	A. Baumberger
QUANTITIES	N. Vo	J. Duxbury

PREPARED FOR THE STATE OF CALIFORNIA DEPARTMENT OF TRANSPORTATION

R. Manzanarez
PROJECT ENGINEER

BRIDGE NO. 34-0006L/R
KILOMETER POST 13.2/13.9

SAN FRANCISCO OAKLAND BAY BRIDGE
EAST SPAN SEISMIC SAFETY PROJECT
SELF-ANCHORED SUSPENSION BRIDGE
(SUPERSTRUCTURE & TOWER)

TOWER OBSERVATION DECK DETAILS NO.4

Rev. Date: 5-18-98

ORIGINAL SCALE IN MILLIMETERS FOR REDUCED PLANS 0 10 20 30 40 50 60 70 80 90 100

CU 04
EA 0120F1

DISREGARD PRINTS BEARING EARLIER REVISION DATES 04/22/11

REVISION DATES (PRELIMINARY STAGE ONLY)

SHEET 383S8 OF

FILE => I:\bb\04-012001\sas\contract plans and cco\cco\cco#196\1-original 04-22-11\dgn\agtdd04.dgn

USERNAME => DWinrow DATE PLOTTED => 22 APR 2011 TIME PLOTTED => 13:19:45

100 % PS&E