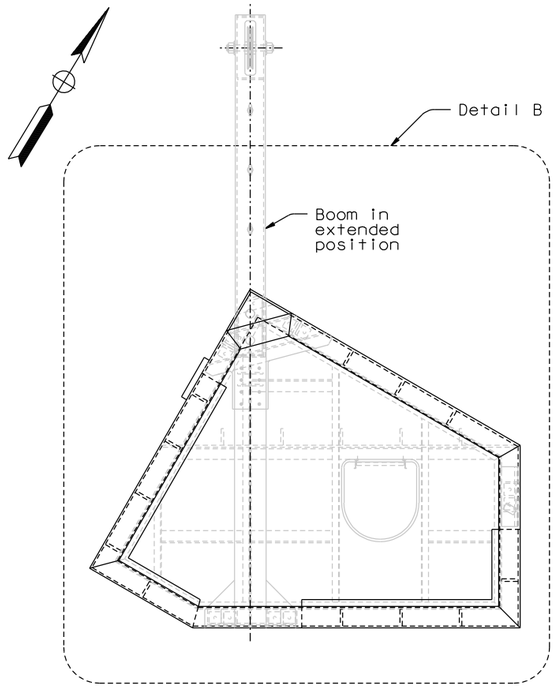

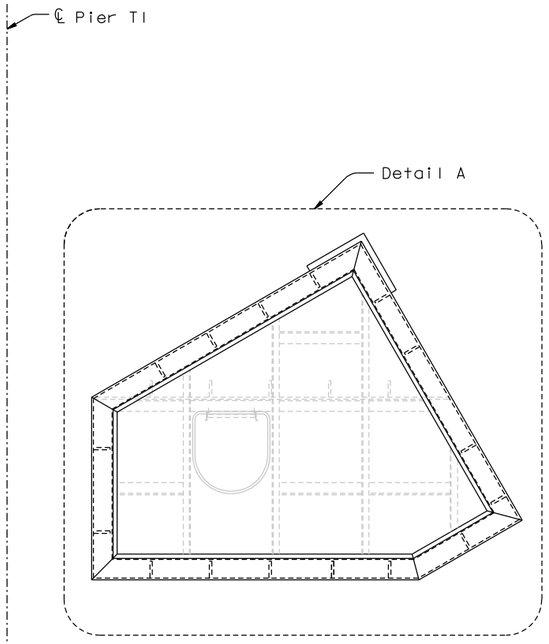

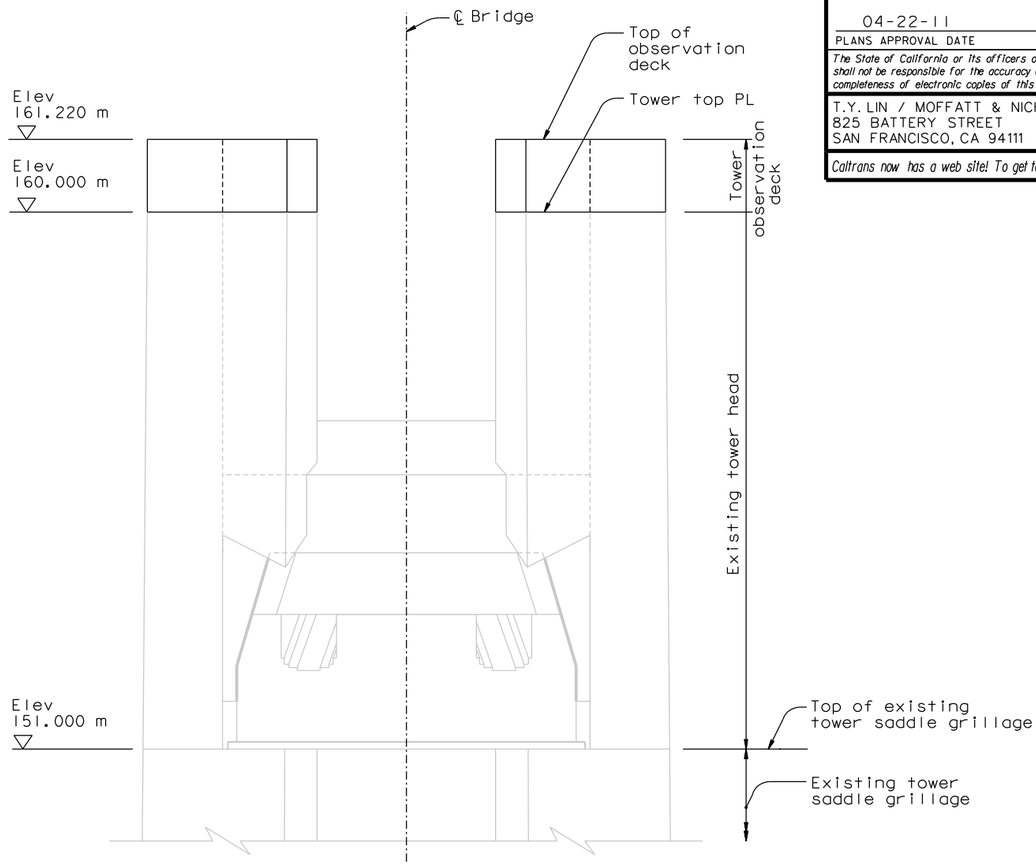

ELEVATION (Outrigger not shown for clarity)
1:50

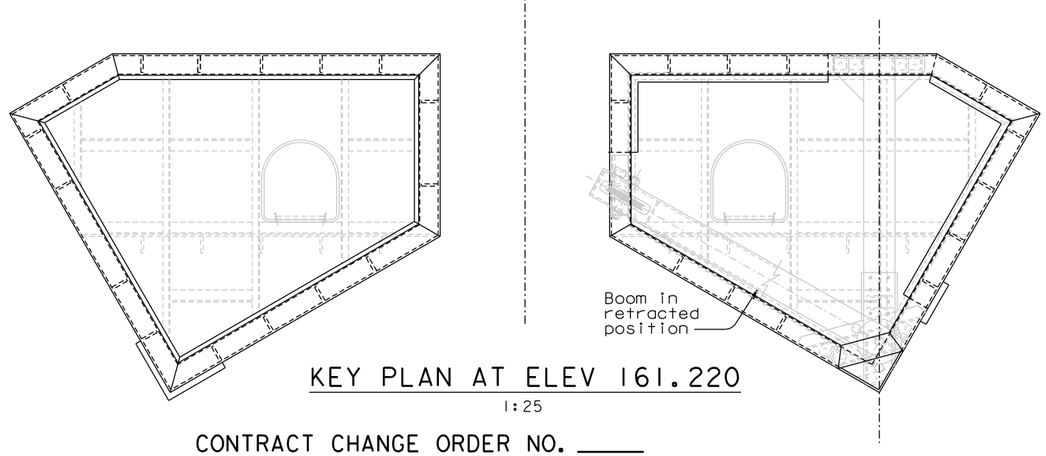

KEY PLAN AT ELEV 161.220
1:25

NOTES:

1. For Detail A, see "Tower Observation Deck Details No.2" sheet.
2. For Detail B, see "Tower Observation Deck Details No.4" sheet.
3. The Contractor shall verify all field dimensions before ordering materials or fabrication.
4. All bolts shall be ASTM 325M galvanized UNO.
5. All steel shall be ASTM A709M Grade 345.
6. At the Contractor's option, shop weld may be used in lieu of field weld.

CONTRACT CHANGE ORDER NO. ____
SHEET ___ OF ___

REQUESTS FOR INFORMATION NOT ADDRESSED IN THIS CCO REMAIN IN FORCE

DIST.	COUNTY	ROUTE	KILOMETER POST TOTAL PROJECT	SHEET NO.	TOTAL SHEETS
04	SF	80	13.2/13.9	800S5	1204

REGISTERED ENGINEER - CIVIL

04-22-11
PLANS APPROVAL DATE

Registered Professional Engineer — Marwan N. Nader — No. C 054426 — Exp. 12/31/11 — CIVIL — State of California

The State of California or its officers or agents shall not be responsible for the accuracy or completeness of electronic copies of this plan sheet.

T.Y. LIN / MOFFATT & NICHOL
825 BATTERY STREET
SAN FRANCISCO, CA 94111

Caltrans now has a web site! To get to the web site, go to: http://www.dot.ca.gov

MARK	DATE	DESCRIPTIONS	BY	CH'D	CCO#
0	04/22/11	OBSERVATION DECK AT TOWER HEAD	NV	MN	196

REVISIONS

R. Valizadeh/V. Toan/Y.L./W.L./F.C.
DESIGN OVERSIGHT
Sign Off Date 04/22/11

	BY	CHECKED
DESIGN	N. Vo	M. Nader
DETAILS	N. Vo	A. Baumberger
QUANTITIES	N. Vo	J. Duxbury

PREPARED FOR THE STATE OF CALIFORNIA DEPARTMENT OF TRANSPORTATION

R. Manzanarez
PROJECT ENGINEER

ALL DIMENSIONS ARE IN MILLIMETERS UNLESS OTHERWISE SHOWN

BRIDGE NO. 34-0006L/R
KILOMETER POST 13.2/13.9

SAN FRANCISCO OAKLAND BAY BRIDGE
EAST SPAN SEISMIC SAFETY PROJECT
SELF-ANCHORED SUSPENSION BRIDGE (SUPERSTRUCTURE & TOWER)

TOWER OBSERVATION DECK DETAILS NO.1

Rev. Date: 5-18-98

ORIGINAL SCALE IN MILLIMETERS FOR REDUCED PLANS 0 10 20 30 40 50 60 70 80 90 100

CU 04
EA 0120F1

DISREGARD PRINTS BEARING EARLIER REVISION DATES →

REVISION DATES (PRELIMINARY STAGE ONLY): 04/22/11

SHEET 383S5 OF

FILE => I:\bb\04-012001\sas\contract plans and cco\cco\cco#196\1-original 04-22-11\dgn\agtdd01.dgn

100% PS&E
DATE PLOTTED => 22 APR 2011
TIME PLOTTED => 13:16:33
USERNAME => DWinrow

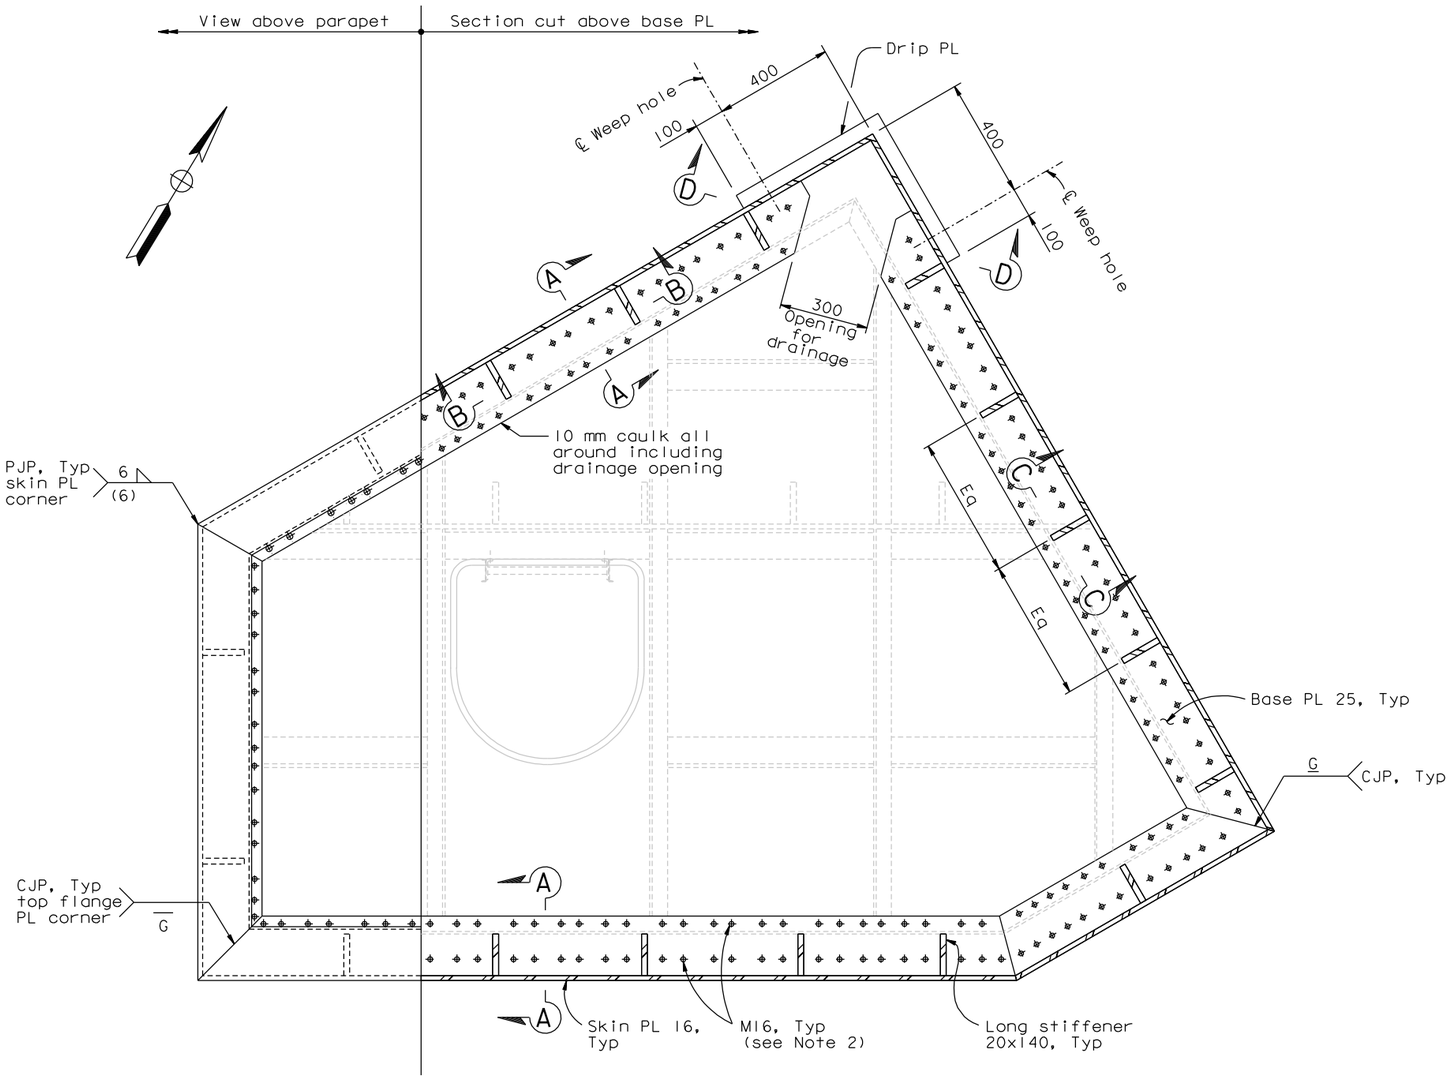

DETAIL A

1:10

NOTES:

1. For Sections A-A, B-B, C-C and D-D, see "Tower Observation Deck Details No.3" sheet.
2. At the Contractor's option, 5/8 inch Dia A325 HS bolts may be used in lieu of M16 A325M bolts.

CONTRACT CHANGE ORDER NO. ____
SHEET ___ OF ___

REQUESTS FOR INFORMATION NOT ADDRESSED IN THIS CCO REMAIN IN FORCE

DIST.	COUNTY	ROUTE	KILOMETER POST TOTAL PROJECT	SHEET NO.	TOTAL SHEETS
04	SF	80	13.2/13.9	800S6	1204

REGISTERED ENGINEER - CIVIL

Marwan N. Nader
No. C 054426
Exp. 12/31/11
CIVIL
REGISTERED PROFESSIONAL ENGINEER
STATE OF CALIFORNIA

04-22-11
PLANS APPROVAL DATE

The State of California or its officers or agents shall not be responsible for the accuracy or completeness of electronic copies of this plan sheet.

T.Y. LIN / MOFFATT & NICHOL
825 BATTERY STREET
SAN FRANCISCO, CA 94111

Caltrans now has a web site! To get to the web site, go to: http://www.dot.ca.gov

MARK	DATE	DESCRIPTIONS	BY	CH'D	CCO#
6	04/22/11	OBSERVATION DECK AT TOWER HEAD	NV	MN	196

REVISIONS

R. Valizadeh/V. Toan/Y.L./W.L./F.C.
DESIGN OVERSIGHT
SIGN OFF DATE 04/22/11

DESIGN	BY N. Vo	CHECKED M. Nader
DETAILS	BY N. Vo	CHECKED A. Baumberger
QUANTITIES	BY N. Vo	CHECKED J. Duxbury

PREPARED FOR THE STATE OF CALIFORNIA DEPARTMENT OF TRANSPORTATION

ALL DIMENSIONS ARE IN MILLIMETERS UNLESS OTHERWISE SHOWN

R. Manzanarez
PROJECT ENGINEER

BRIDGE NO. 34-0006L/R
KILOMETER POST 13.2/13.9

SAN FRANCISCO OAKLAND BAY BRIDGE
EAST SPAN SEISMIC SAFETY PROJECT
SELF-ANCHORED SUSPENSION BRIDGE
(SUPERSTRUCTURE & TOWER)

TOWER OBSERVATION DECK DETAILS NO. 2

Rev. Date: 5-18-98

ORIGINAL SCALE IN MILLIMETERS FOR REDUCED PLANS 0 10 20 30 40 50 60 70 80 90 100

CU 04
EA 0120F1

DISREGARD PRINTS BEARING EARLIER REVISION DATES

REVISION DATES (PRELIMINARY STAGE ONLY): 04/22/11

SHEET 383S6 OF

FILE => I:\bb\04-0120I\sas\contract plans and cco\cco\cco#196\1-original 04-22-11\dgn\agtdd02.dgn

100% PS&E
TIME PLOTTED => 13:18:08
DATE PLOTTED => 22 APR 2011
USERNAME => DWinrow

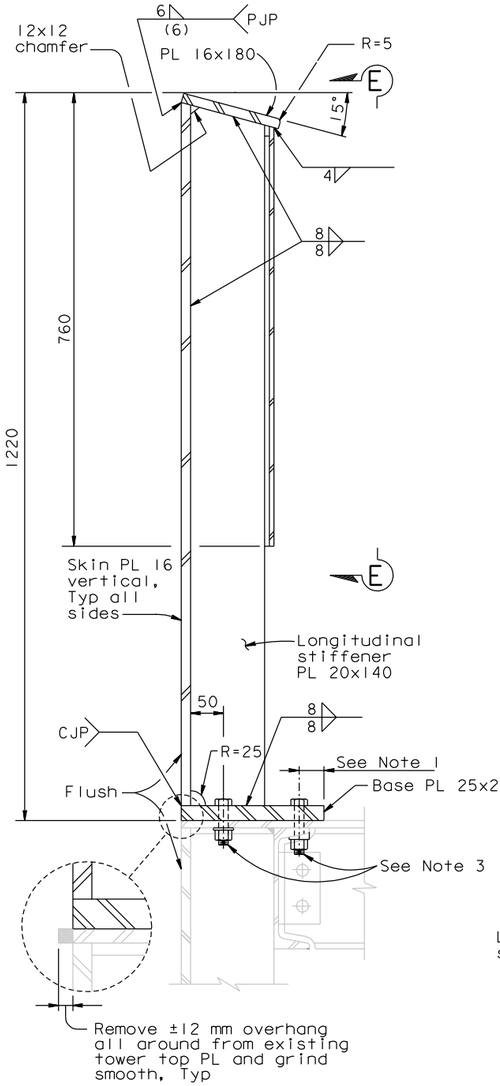

SECTION A-A
1:5

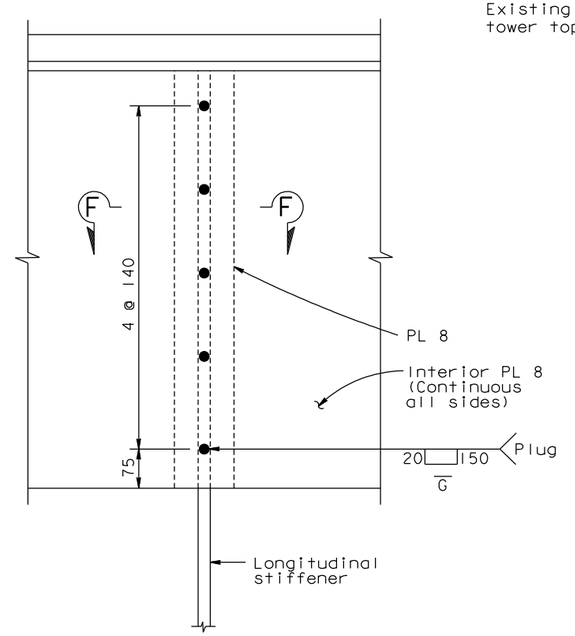

VIEW E-E
1:5

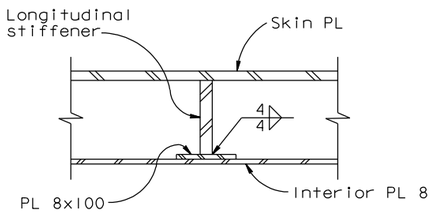

SECTION F-F
1:5

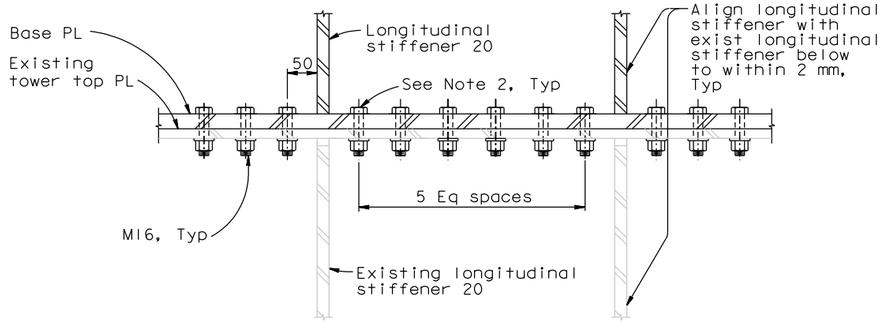

SECTION B-B (Typical at existing longitudinal stiffeners)
1:5

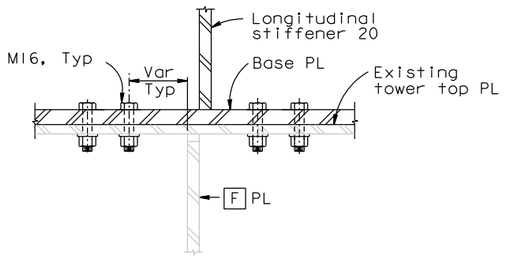

SECTION C-C (Typical at existing F PL)
1:5

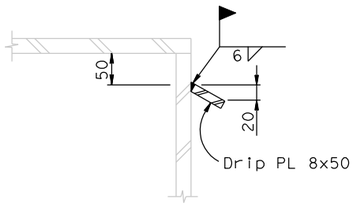

SECTION G-G
1:5

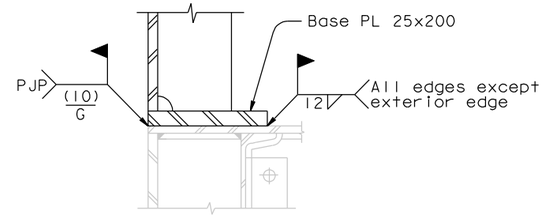

WELDED BASE PLATE DETAIL
1:5

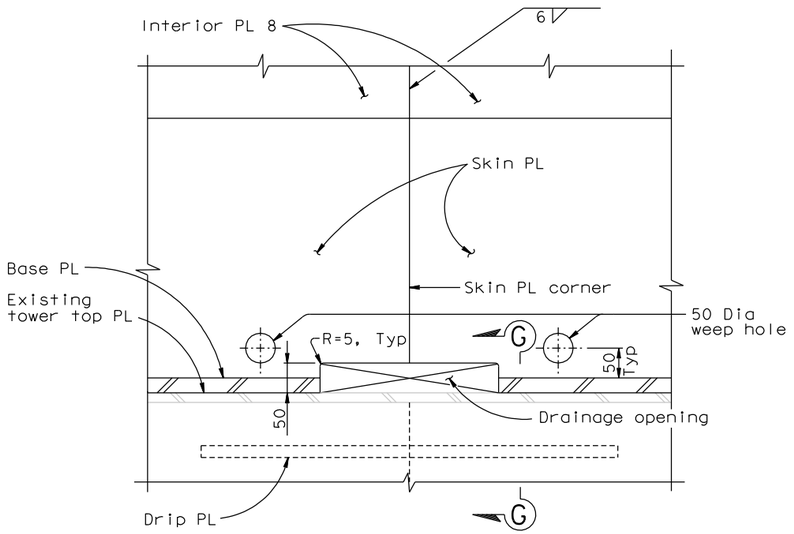

SECTION D-D
1:5

NOTES:

1. Field verify location of channel top flange. Holes to be match-drilled through base PL, existing tower top PL and existing channel top flange.
2. Bolts shall be oriented with bolt head at the top for base PL.
3. At the Contractor's option, base PL may be welded in lieu of bolting. See "Welded Base Plate Detail". 10 mm caulk is not required for welded option.

CONTRACT CHANGE ORDER NO. ____
SHEET ___ OF ___

REQUESTS FOR INFORMATION NOT ADDRESSED IN THIS CCO REMAIN IN FORCE

ALL DIMENSIONS ARE IN MILLIMETERS UNLESS OTHERWISE SHOWN

DIST.	COUNTY	ROUTE	KILOMETER POST TOTAL PROJECT	SHEET NO.	TOTAL SHEETS
04	SF	80	13.2/13.9	800S7	1204

REGISTERED ENGINEER - CIVIL
04-22-11
PLANS APPROVAL DATE
The State of California or its officers or agents shall not be responsible for the accuracy or completeness of electronic copies of this plan sheet.

REGISTERED PROFESSIONAL ENGINEER — Marwan N. Nader — No. C 054426 — Exp. 12/31/11 — CIVIL — STATE OF CALIFORNIA

T.Y. LIN / MOFFATT & NICHOL
825 BATTERY STREET
SAN FRANCISCO, CA 94111

Caltrans now has a web site! To get to the web site, go to: http://www.dot.ca.gov

MARK	DATE	REVISIONS	BY	CH'D	CCO#
0	04/22/11	OBSERVATION DECK AT TOWER HEAD	NV	MN	196

	BY	CHECKED
DESIGN	N. Vo	M. Nader
DETAILS	N. Vo	A. Baumberger
QUANTITIES	N. Vo	J. Duxbury

PREPARED FOR THE STATE OF CALIFORNIA DEPARTMENT OF TRANSPORTATION

R. Manzanarez
PROJECT ENGINEER

BRIDGE NO. 34-0006L/R
KILOMETER POST 13.2/13.9

SAN FRANCISCO OAKLAND BAY BRIDGE
EAST SPAN SEISMIC SAFETY PROJECT
SELF-ANCHORED SUSPENSION BRIDGE
(SUPERSTRUCTURE & TOWER)

TOWER OBSERVATION DECK DETAILS NO. 3

R. Valizadeh/V. Toan/Y.L./W.L./F.C.
DESIGN OVERSIGHT
Ryan Valizadeh / Vong Toan / Y. Liu
SIGN OFF DATE 04/22/11

Rev. Date: 5-18-98

ORIGINAL SCALE IN MILLIMETERS FOR REDUCED PLANS 0 10 20 30 40 50 60 70 80 90 100

CU 04
EA 0120F1

DISREGARD PRINTS BEARING EARLIER REVISION DATES

REVISION DATES (PRELIMINARY STAGE ONLY): 04/22/11

SHEET 383S7 OF

FILE => I:\bb\04-012001\sas\contract plans and cco\cco\cco#196\1-original 04-22-11\dgn\agtdd03.dgn

USERNAME => DWinrow DATE PLOTTED => 22 APR 2011 TIME PLOTTED => 13:18:57

100 % PS&E

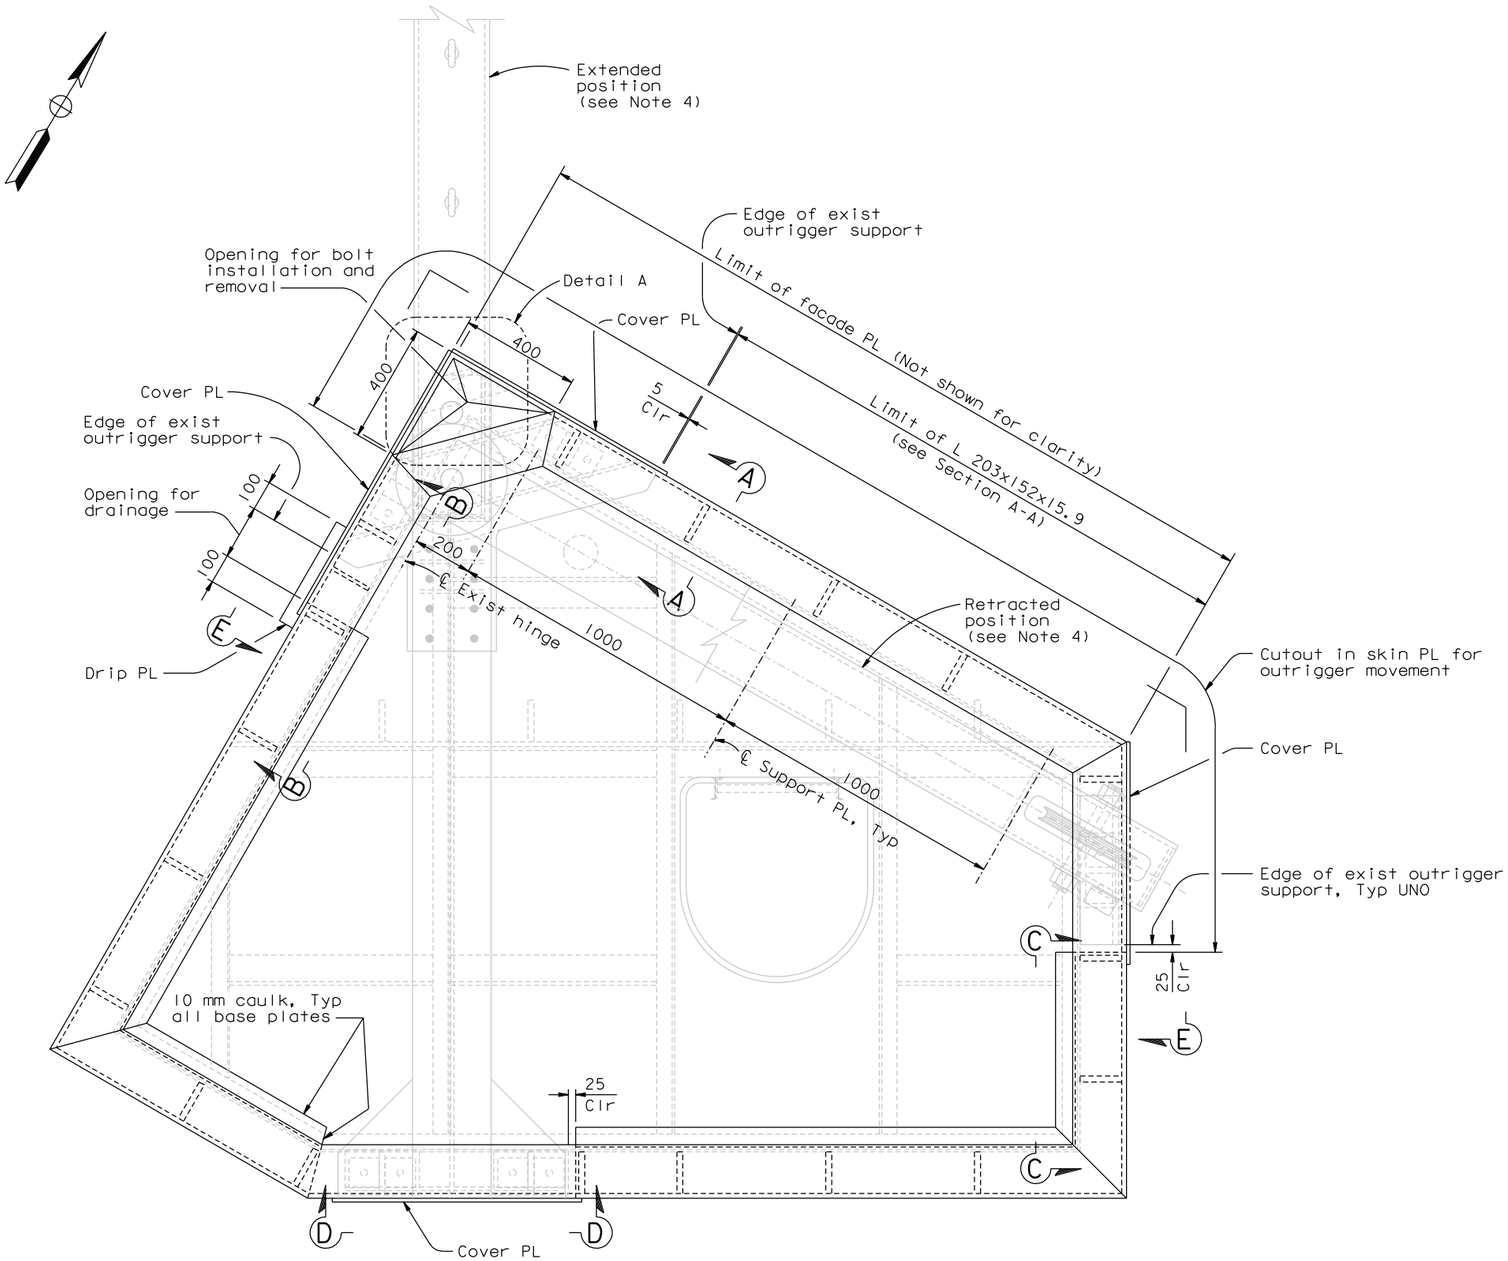

DETAIL B

1:10

CONTRACT CHANGE ORDER NO. _____
SHEET ____ OF ____

REQUESTS FOR INFORMATION NOT ADDRESSED IN THIS CCO REMAIN IN FORCE

NOTES:

1. For typical section and typical connection to existing tower head, see details for observation deck without outrigger on "Tower Observation Deck Details No.3" sheet.
2. For Sections A-A, B-B & C-C and Detail A, see "Tower Observation Deck Details No.5" sheet.
3. For Views D-D and E-E, see "Tower Observation Deck Details No.6" sheet.
4. For outrigger beam details, see "Tower Access Details No.16A" thru "Tower Access Details No.16D" sheets.

ALL DIMENSIONS ARE IN MILLIMETERS UNLESS OTHERWISE SHOWN

DIST.	COUNTY	ROUTE	KILOMETER POST TOTAL PROJECT	SHEET NO.	TOTAL SHEETS
04	SF	80	13.2/13.9	800S8	1204

REGISTERED ENGINEER - CIVIL

04-22-11
PLANS APPROVAL DATE

REGISTERED PROFESSIONAL ENGINEER — Marwan N. Nader — No. C 054426 — Exp. 12/31/11 — CIVIL — STATE OF CALIFORNIA

The State of California or its officers or agents shall not be responsible for the accuracy or completeness of electronic copies of this plan sheet.

T.Y. LIN / MOFFATT & NICHOL
825 BATTERY STREET
SAN FRANCISCO, CA 94111

Caltrans now has a web site! To get to the web site, go to: http://www.dot.ca.gov

MARK	DATE	REVISIONS	BY	CH'D	CCO#
0	04/22/11	OBSERVATION DECK AT TOWER HEAD	NV	MN	196

	BY	CHECKED
DESIGN	N. Vo	M. Nader
DETAILS	N. Vo	A. Baumberger
QUANTITIES	N. Vo	J. Duxbury

PREPARED FOR THE STATE OF CALIFORNIA DEPARTMENT OF TRANSPORTATION

R. Manzanarez
PROJECT ENGINEER

BRIDGE NO. 34-0006L/R
KILOMETER POST 13.2/13.9

R. Valizadeh/V. Toan/Y.L./W.L./F.C.
DESIGN OVERSIGHT
SIGN OFF DATE 04/22/11

Rev. Date: 5-18-98

ORIGINAL SCALE IN MILLIMETERS FOR REDUCED PLANS 0 10 20 30 40 50 60 70 80 90 100

CU 04
EA 0120F1

DISREGARD PRINTS BEARING EARLIER REVISION DATES →

REVISION DATES (PRELIMINARY STAGE ONLY): 04/22/11

SAN FRANCISCO OAKLAND BAY BRIDGE
EAST SPAN SEISMIC SAFETY PROJECT
SELF-ANCHORED SUSPENSION BRIDGE
(SUPERSTRUCTURE & TOWER)

TOWER OBSERVATION DECK DETAILS NO. 4

SHEET 383S8 OF

100% PS&E
TIME PLOTTED => 13:19:45
DATE PLOTTED => 22 APR 2011
USERNAME => DWinrow

FILE => I:\bb\04-012001\sas\contract plans and cco\cco\cco#196\1-original 04-22-11\dgn\agtdd04.dgn

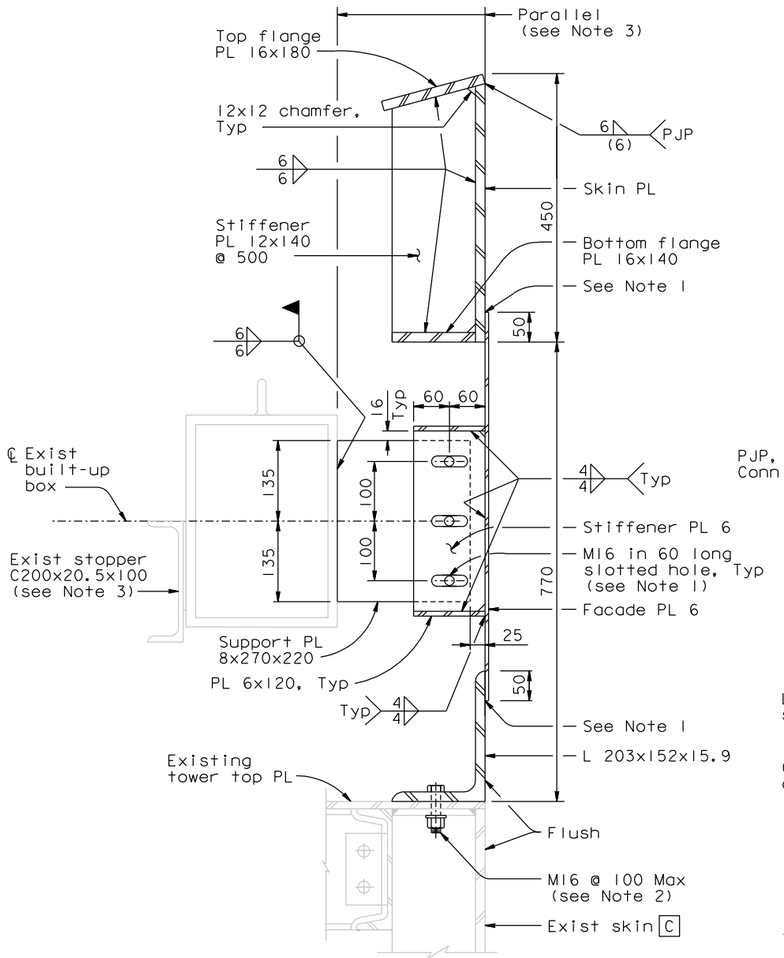

SECTION A-A

1:5

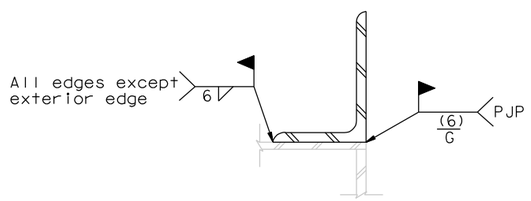

WELDED ANGLE DETAIL

1:5

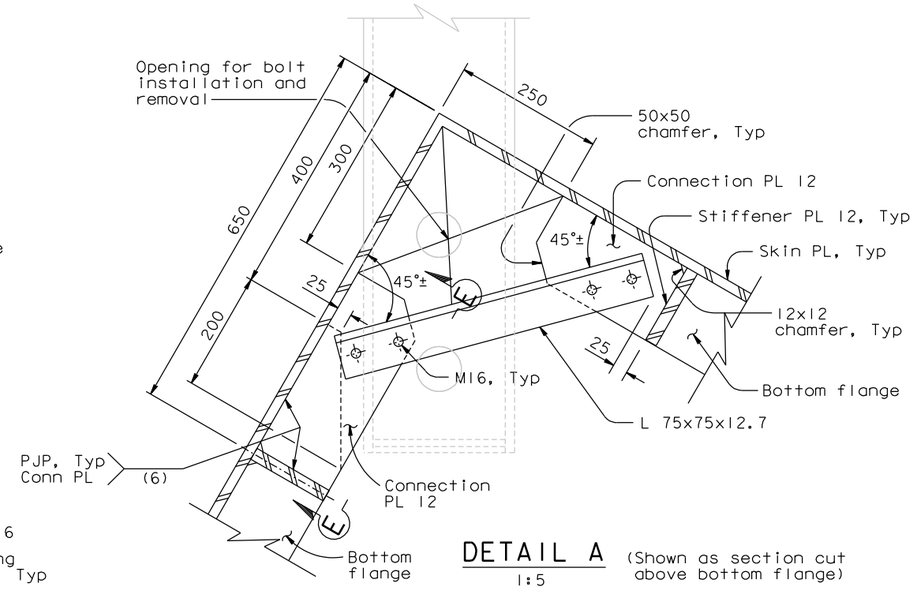

DETAIL A

1:5

(Shown as section cut above bottom flange)

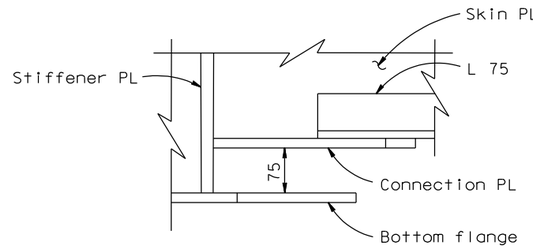

SECTION E-E

1:5

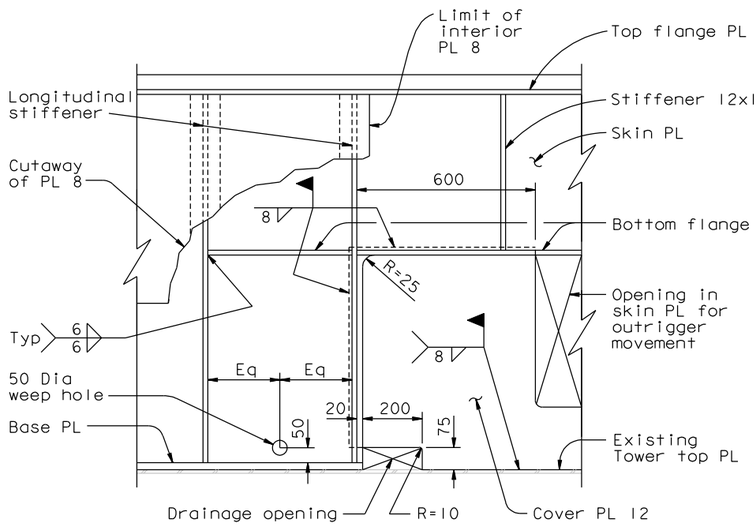

SECTION B-B

1:10

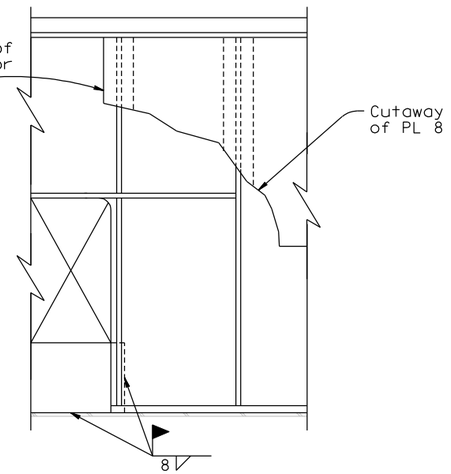

SECTION C-C

1:10

(For details not shown, see Section B-B)

NOTES:

1. Adjust to achieve tight-fit of facade plate in retracted position.
2. At the Contractor's option, angle may be welded in lieu of bolting. See "Welded Angle Detail".
3. Reposition stopper as required such that outrigger beam in the retracted position is parallel to the skin PL.

CONTRACT CHANGE ORDER NO. ____
SHEET ___ OF ___

REQUESTS FOR INFORMATION NOT ADDRESSED IN THIS CCO REMAIN IN FORCE

DIST.	COUNTY	ROUTE	KILOMETER POST TOTAL PROJECT	SHEET NO.	TOTAL SHEETS
04	SF	80	13.2/13.9	800S9	1204

REGISTERED ENGINEER - CIVIL

04-22-11
PLANS APPROVAL DATE

Registered Professional Engineer — Marwan N. Nader — No. C 054426 — Exp. 12/31/11 — CIVIL — State of California

The State of California or its officers or agents shall not be responsible for the accuracy or completeness of electronic copies of this plan sheet.

T.Y. LIN / MOFFATT & NICHOL
825 BATTERY STREET
SAN FRANCISCO, CA 94111

Caltrans now has a web site! To get to the web site, go to: http://www.dot.ca.gov

MARK	DATE	DESCRIPTIONS	BY	CH'D	CCO#
0	04/22/11	OBSERVATION DECK AT TOWER HEAD	NV	MN	196

REVISIONS

R. Valizadeh/V. Toan/Y.L./W.L./F.C.
DESIGN OVERSIGHT
Reza Valizadeh / Vong Toan / Y. Liu
SIGN OFF DATE 04/22/11

	BY	CHECKED
DESIGN	N. Vo	M. Nader
DETAILS	N. Vo	A. Baumberger
QUANTITIES	N. Vo	J. Duxbury

PREPARED FOR THE STATE OF CALIFORNIA DEPARTMENT OF TRANSPORTATION

R. Manzanarez
PROJECT ENGINEER

ALL DIMENSIONS ARE IN MILLIMETERS UNLESS OTHERWISE SHOWN

BRIDGE NO. 34-0006L/R
KILOMETER POST 13.2/13.9

SAN FRANCISCO OAKLAND BAY BRIDGE
EAST SPAN SEISMIC SAFETY PROJECT
SELF-ANCHORED SUSPENSION BRIDGE
(SUPERSTRUCTURE & TOWER)

TOWER OBSERVATION DECK DETAILS NO. 5

Rev. Date: 5-18-98

ORIGINAL SCALE IN MILLIMETERS FOR REDUCED PLANS 0 10 20 30 40 50 60 70 80 90 100

CU 04
EA 0120F1

DISREGARD PRINTS BEARING EARLIER REVISION DATES

REVISION DATES (PRELIMINARY STAGE ONLY): 04/22/11

SHEET 383S9 OF

FILE => I:\bb\04-0120F1\sas\contract plans and cco\cco\cco#196\1-original 04-22-11\dgn\agtdd05.dgn

100% PS&E
TIME PLOTTED => 13:20:40
DATE PLOTTED => 22 APR 2011
USERNAME => DWinrow

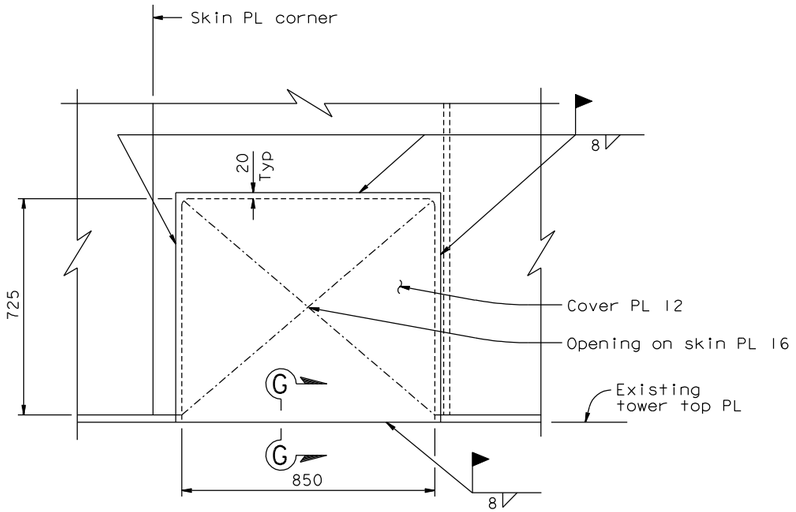

VIEW D-D
1:10

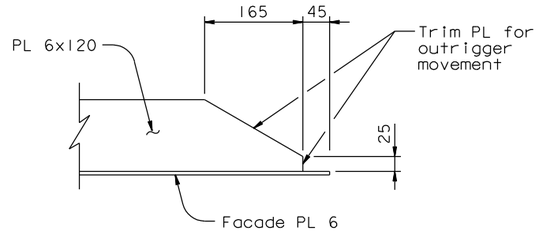

SECTION F-F
1:5

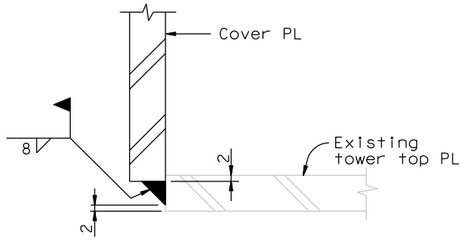

SECTION G-G (Typical for all cover plates)
1:1

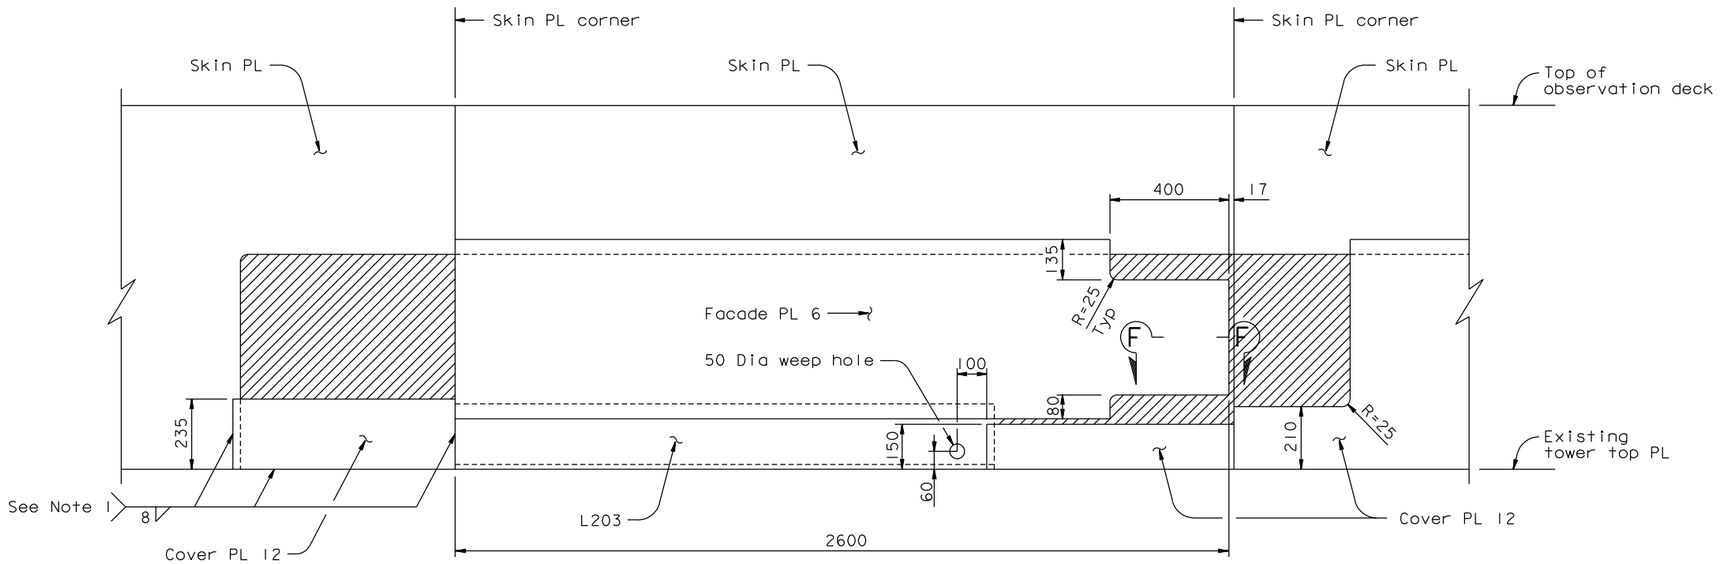

VIEW E-E (DEVELOPED) (Not all plates shown for clarity)
1:10

LEGEND:

- Opening for outrigger movement

NOTES:

1. For cover plates, any edge that is in contact with another steel element shall be fillet welded.

CONTRACT CHANGE ORDER NO. ____
SHEET ____ OF ____

REQUESTS FOR INFORMATION NOT ADDRESSED IN THIS CCO REMAIN IN FORCE

ALL DIMENSIONS ARE IN MILLIMETERS UNLESS OTHERWISE SHOWN

DIST.	COUNTY	ROUTE	KILOMETER POST TOTAL PROJECT	SHEET NO.	TOTAL SHEETS
04	SF	80	13.2/13.9	800S10	1204

REGISTERED ENGINEER - CIVIL
04-22-11
PLANS APPROVAL DATE
The State of California or its officers or agents shall not be responsible for the accuracy or completeness of electronic copies of this plan sheet.

REGISTERED PROFESSIONAL ENGINEER
Marwan N. Nader
No. C 054426
Exp. 12/31/11
CIVIL
STATE OF CALIFORNIA

T.Y. LIN / MOFFATT & NICHOL
825 BATTERY STREET
SAN FRANCISCO, CA 94111

Caltrans now has a web site! To get to the web site, go to: http://www.dot.ca.gov

MARK	DATE	REVISIONS	BY	CH'D	CCO#
0	04/22/11	OBSERVATION DECK AT TOWER HEAD	NV	MN	196

	BY	CHECKED
DESIGN	N. Vo	M. Nader
DETAILS	N. Vo	A. Baumberger
QUANTITIES	N. Vo	J. Duxbury

PREPARED FOR THE STATE OF CALIFORNIA DEPARTMENT OF TRANSPORTATION

R. Manzanarez
PROJECT ENGINEER

BRIDGE NO. 34-0006L/R
KILOMETER POST 13.2/13.9

SAN FRANCISCO OAKLAND BAY BRIDGE
EAST SPAN SEISMIC SAFETY PROJECT
SELF-ANCHORED SUSPENSION BRIDGE
(SUPERSTRUCTURE & TOWER)

TOWER OBSERVATION DECK DETAILS NO. 6

R. Valizadeh/V. Toan/Y.L./W.L./F.C.
DESIGN OVERSIGHT
SIGN OFF DATE 04/22/11

Rev. Date: 5-18-98

ORIGINAL SCALE IN MILLIMETERS FOR REDUCED PLANS 0 10 20 30 40 50 60 70 80 90 100

CU 04
EA 0120F1

DISREGARD PRINTS BEARING EARLIER REVISION DATES

REVISION DATES (PRELIMINARY STAGE ONLY): 04/22/11

SHEET 383S10 OF

FILE => I:\bb\04-01200I\sas\contract plans and cco\cco\cco#196\I-original 04-22-11\dgn\agtdd06.dgn

100% PS&E
TIME PLOTTED => 13:21:33
DATE PLOTTED => 22 APR 2011
USERNAME => DWinrow