REQUEST FOR INFORMATION NOT ADDRESSED IN THIS CCO REMAIN IN FORCE					
1	12/5/11	W2 DUCT BANKS REINFORCEMENT	MG	RG	205
0	8/8/11	W2 DUCT BANKS REINFORCEMENT	MG	RG	205
MARK	DATE	DESCRIPTIONS	BY	CH'D	CCO#
		REVISIONS			

CONTRACT CHANGE ORDER NO. _____
SHEET ____ OF ____

NOTES:

1. CONTRACTOR TO VERIFY LOCATION AND ELEVATION OF EXISTING DUCTS PRIOR TO CONSTRUCTION. IF EXISTING, ABANDONED MCI DUCT BANK IS IN CONFLICT, THE CONFLICTING PORTION MAY BE REMOVED.
2. ALIGNMENT MAY BE ADJUSTED IN THE FIELD AS NECESSARY TO AVOID CONFLICT WITH TEMPORARY CONSTRUCTION FACILITIES AND TO MAINTAIN ACCESS.
3. VEHICULAR ACCESS TO THE TORPEDO BUILDING MUST BE MAINTAINED AT ALL TIMES.

Caltrans Metric

DIST	COUNTY	ROUTE	KILOMETER POST TOTAL PROJECT	SHEET No.	TOTAL SHEETS
04	SF	80	13.2/13.9	21S1 R1	1204

REGISTERED ELECTRICAL ENGINEER 07/05/11 DATE

REGISTERED PROFESSIONAL ENGINEER Mark Grodzki No. 65594 Exp. 09/30/11 CIVIL STATE OF CALIFORNIA

PLANS APPROVAL DATE

PB AMERICAS, Inc.
A Parsons Brinckerhoff Company
303 Second St., Suite 700N
San Francisco, CA 94107-1317

The State of California or its officers or agents shall not be responsible for the accuracy or completeness of electronic copies of this plan sheet.

Caltrans now has a web site! To get to the web site, go to http://www.dot.ca.gov

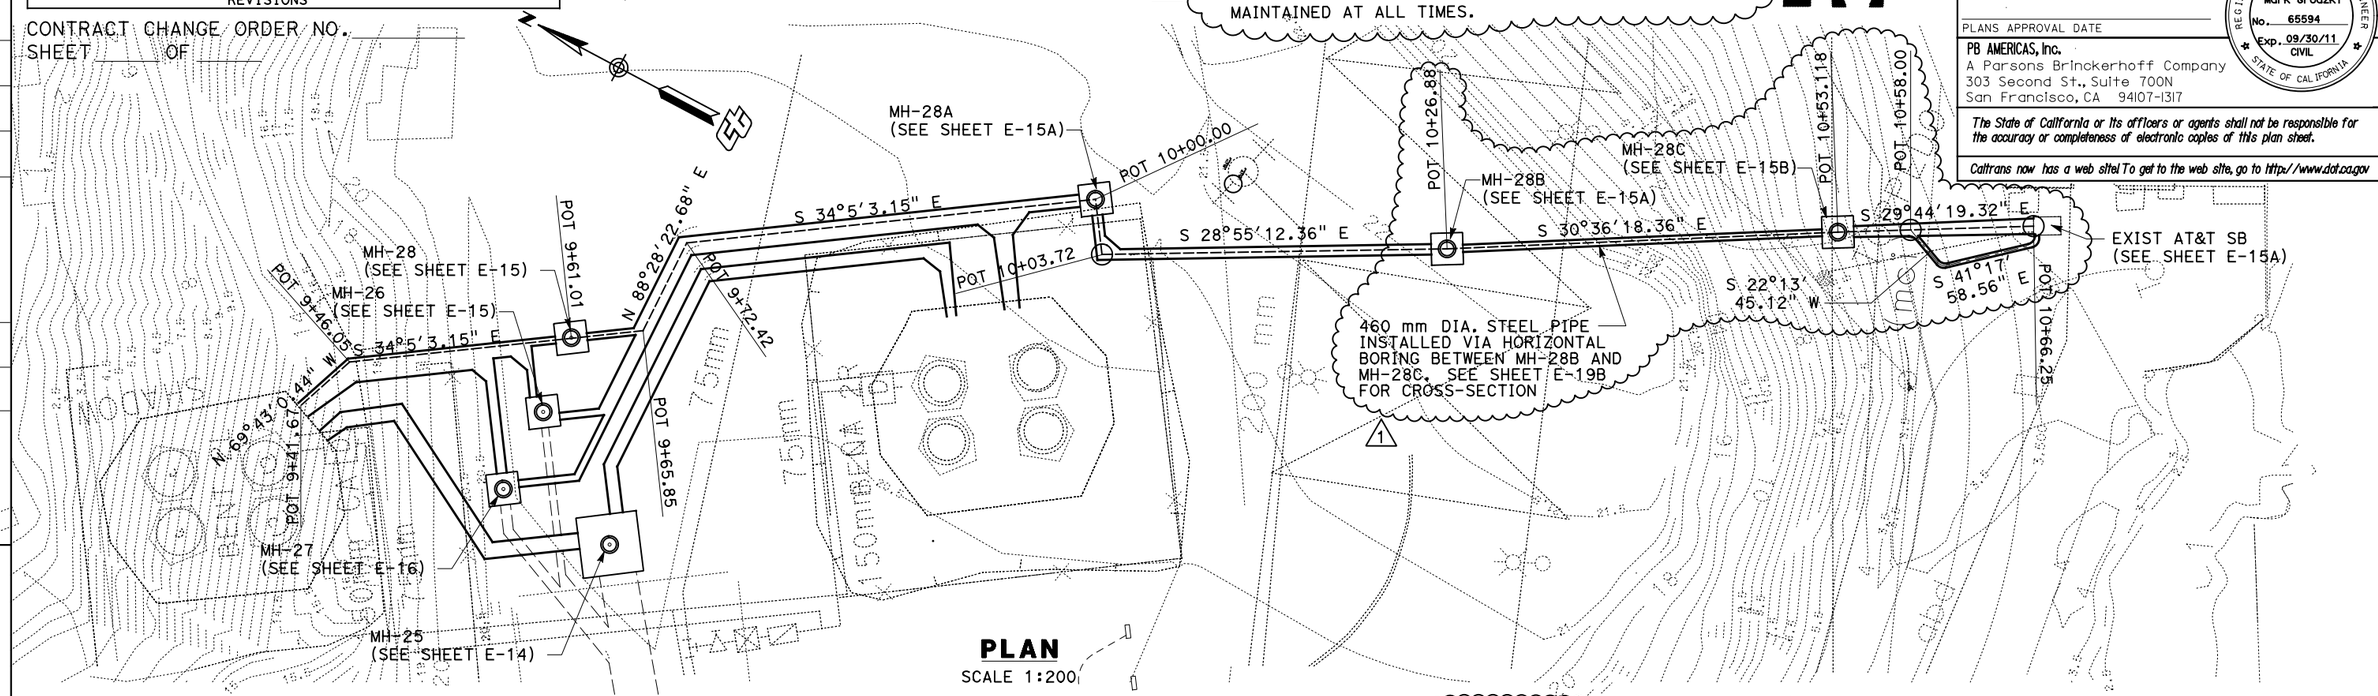

PLAN
SCALE 1:200

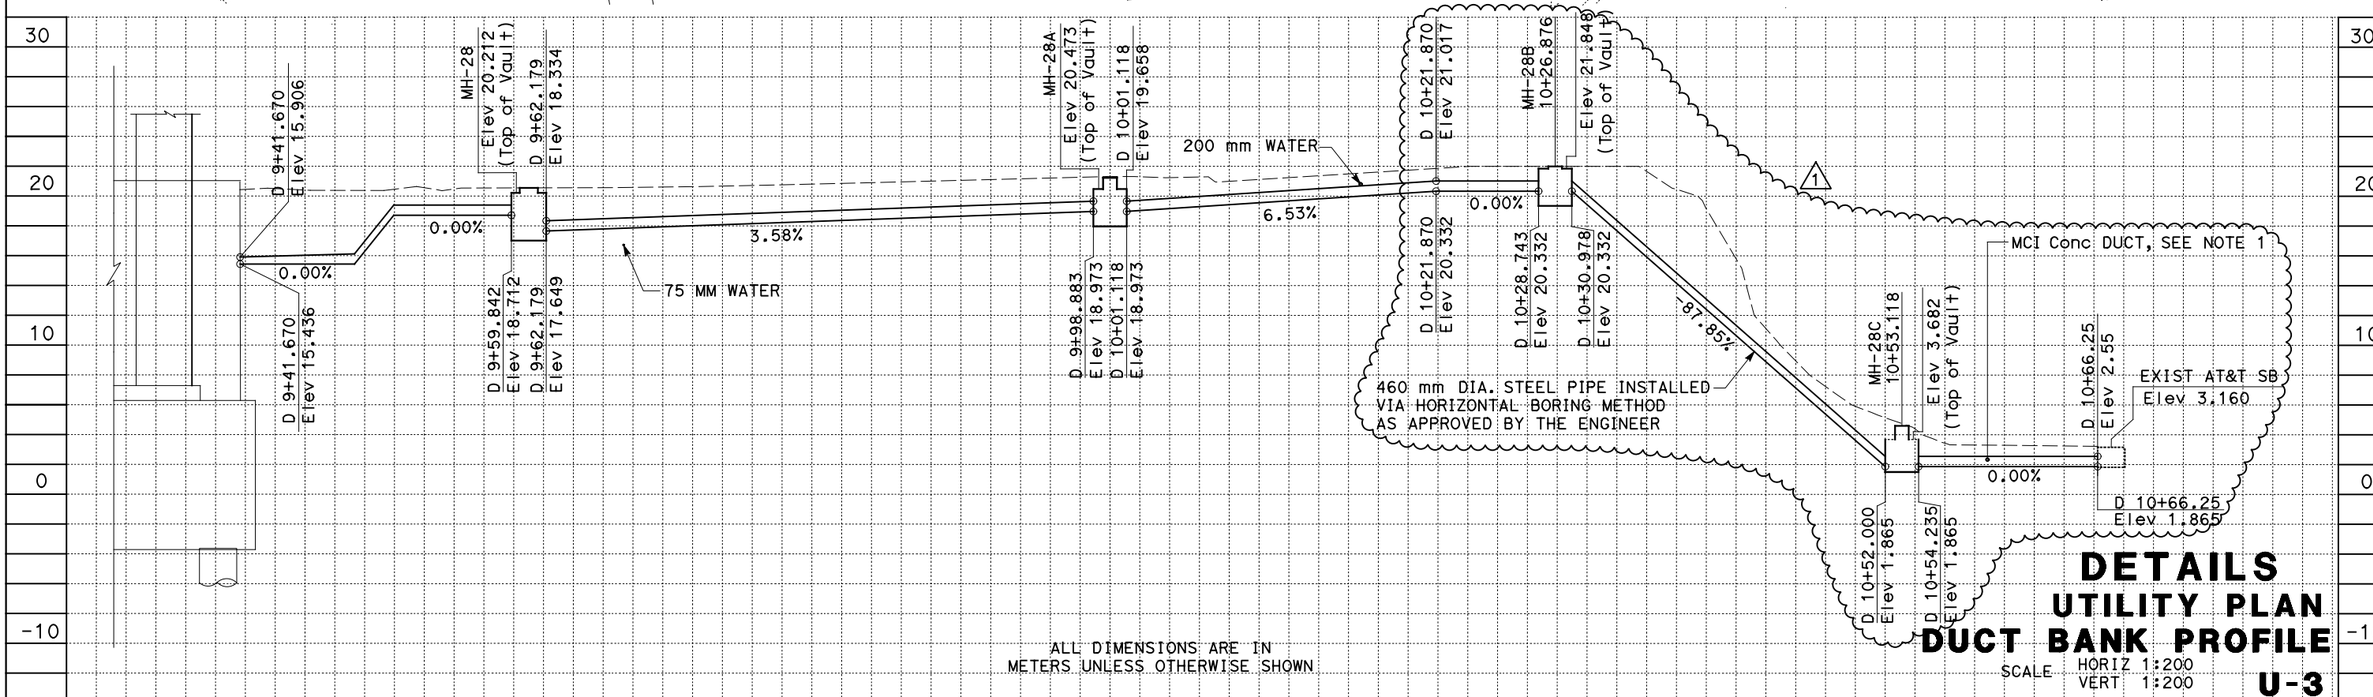

ALL DIMENSIONS ARE IN METERS UNLESS OTHERWISE SHOWN

DETAILS
UTILITY PLAN
DUCT BANK PROFILE

SCALE HORIZ 1:200
VERT 1:200

U-3

STATE OF CALIFORNIA - DEPARTMENT OF TRANSPORTATION

Caltrans

DESIGN OVERSIGHT: BEHZAD GOLEMOHAMMADI

CALCULATED/DESIGNED BY XX | CHECKED BY XX | DATE XX/XX | REVISED BY | DATE REVISED

LAST REVISION 00-00-00 | DATE PLOTTED => 06-DEC-2011 | TIME PLOTTED => 13:37

FOR REDUCED PLANS ORIGINAL SCALE IS IN MILLIMETERS 0 20 40 60 80

DGN FILE =>04-0120f1_0021S01R01.dgn
USERNAME =>llorico

CU 04251 | EA 0120F1