DIST.	COUNTY	ROUTE	KILOMETER POST TOTAL PROJECT	SHEET NO.	TOTAL SHEETS
04	SF	80	13.2/13.9	1005S2	1204

REGISTERED ENGINEER - CIVIL

07-12-11

PLANS APPROVAL DATE

REGISTERED PROFESSIONAL ENGINEER James P. Duxbury No. C 64677 Exp. 06/30/13 CIVIL STATE OF CALIFORNIA

The State of California or its officers or agents shall not be responsible for the accuracy or completeness of electronic copies of this plan sheet.

T.Y. LIN / MOFFATT & NICHOL
TWO HARRISON STREET
SAN FRANCISCO, CA 94105

Caltrans now has a web site! To get to the web site, go to: http://www.dot.ca.gov

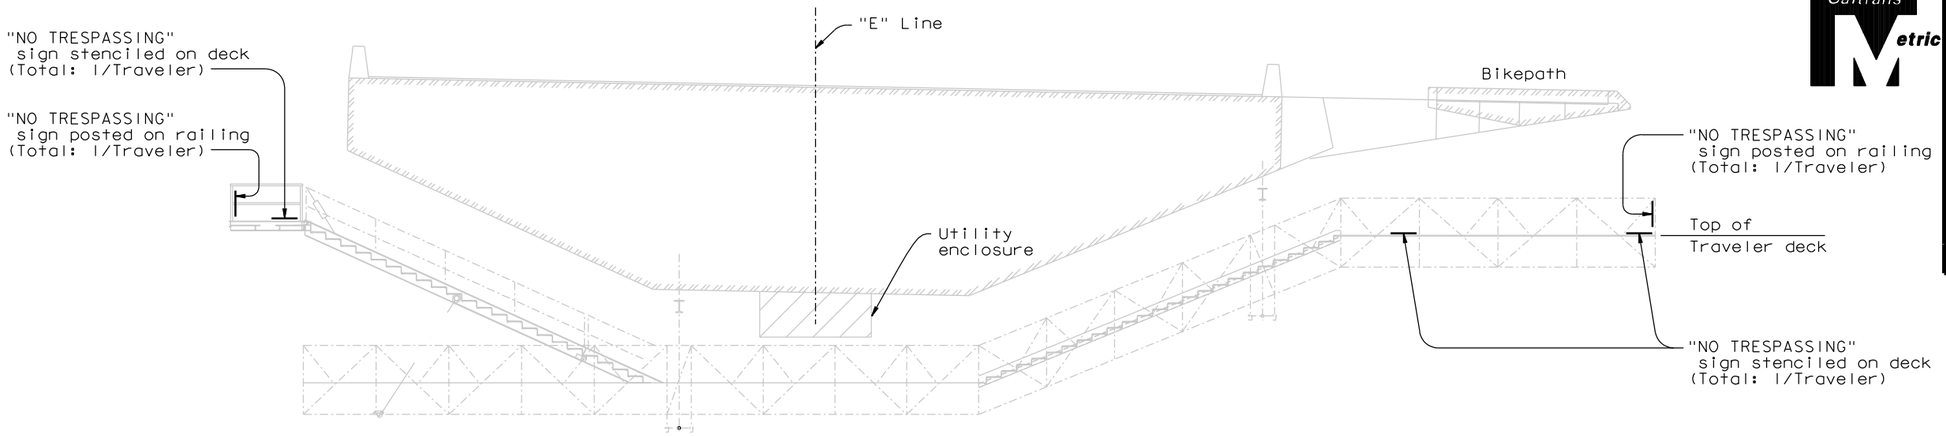

SAS TRAVELERS (EB Shown; WB, E2/E3 EB, E2/E3 WB Similar)

1:80

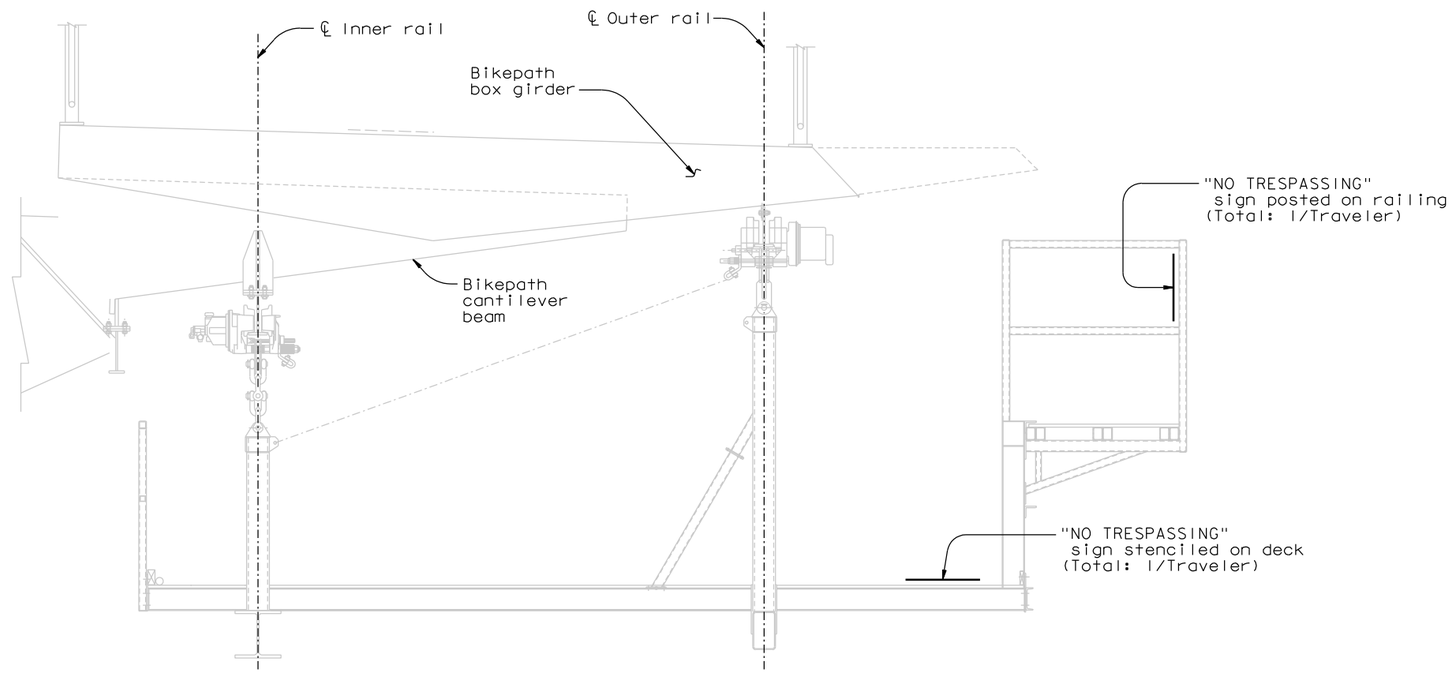

E2/E3 BIKEPATH TRAVELER

1:20

NOTES:

1. For sign details, see "Road Plans".
2. Signs shall be mounted with clamps onto traveler tubing, or as otherwise approved by the Engineer.
3. Stencils shall be 76 mm (3 in) standard black lettering and shall be applied with commercial quality exterior black paint or as otherwise directed by the Engineer.

CONTRACT CHANGE ORDER NO. _____
SHEET ____ OF ____

REQUESTS FOR INFORMATION NOT ADDRESSED IN THIS CCO REMAIN IN FORCE

ALL DIMENSIONS ARE IN MILLIMETERS UNLESS OTHERWISE SHOWN

R. Valizadeh/V. Toan/Y.L./W.L./F.C.
DESIGN OVERSIGHT
SIGN OFF DATE 07/12/11

MARK	DATE	DESCRIPTIONS	BY	CH'D	CCO#
0	07/12/11	SAS SECURITY ENHANCEMENTS	JD	TH	210

REVISIONS

	BY	CHECKED
DESIGN	J. Duxbury	T. Ho
DETAILS	A. Baumberger	T. Ho
QUANTITIES	A. Baumberger	T. Ho

PREPARED FOR THE STATE OF CALIFORNIA DEPARTMENT OF TRANSPORTATION

R. Manzanarez
PROJECT ENGINEER

BRIDGE NO. 34-0006L/R
KILOMETER POST 13.2/13.9

SAN FRANCISCO OAKLAND BAY BRIDGE
EAST SPAN SEISMIC SAFETY PROJECT
SELF-ANCHORED SUSPENSION BRIDGE
(SUPERSTRUCTURE & TOWER)

NO TRESPASSING SIGN DETAILS NO. 2

Rev. Date: 5-18-98

ORIGINAL SCALE IN MILLIMETERS FOR REDUCED PLANS 0 10 20 30 40 50 60 70 80 90 100

CU 04
EA 0120F1

DISREGARD PRINTS BEARING EARLIER REVISION DATES

REVISION DATES (PRELIMINARY STAGE ONLY) 07/12/11

SHEET 588S2 OF

FILE => I:\bb\04-012001\sas\contract plans and cco\cco\cco*210\1-original 07-12-11\dgn\akfen06b.dgn

100% PS&E

DATE PLOTTED => 12 JUL 2011 TIME PLOTTED => 10:29:05

USERNAME => PTom