| DIST. | COUNTY | ROUTE | KILOMETER POST TOTAL PROJECT | SHEET NO. | TOTAL SHEETS |
|---|---|---|---|---|---|
| 04 | SF | 80 | 12.7/13.2 | K550A | 806 |

Caltrans Metric

REGISTERED ENGINEER - CIVIL
01/20/2012
PLANS APPROVAL DATE

REGISTERED PROFESSIONAL ENGINEER A.L. ELY No. 18880 Exp. 6-30-13 CIVIL STATE OF CALIFORNIA

The State of California or its officers or agents shall not be responsible for the accuracy or completeness of electronic copies of this plan sheet.

T.Y. LIN / MOFFATT & NICHOL
TWO HARRISON STREET
SAN FRANCISCO, CA 94105

1166 of 1204

SUPPLEMENTAL SHEET

CONTRACT CHANGE ORDER NO. ____
SHEET ___ OF ___

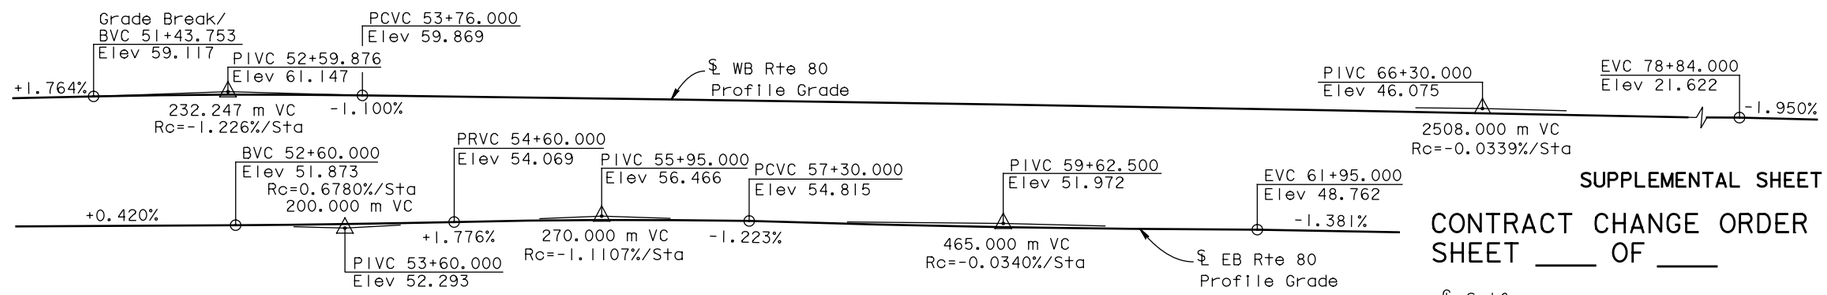


## PROFILE GRADE
NO SCALE

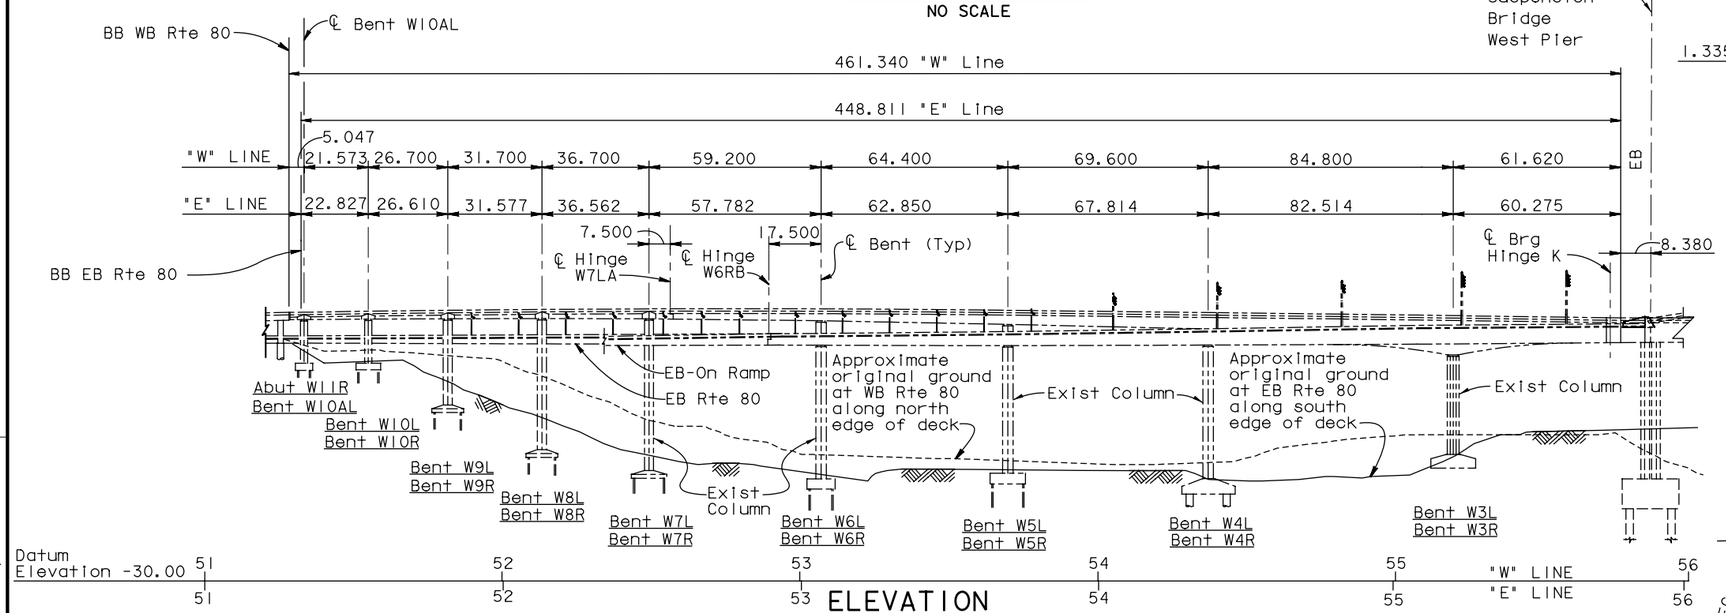


## ELEVATION
1:1000

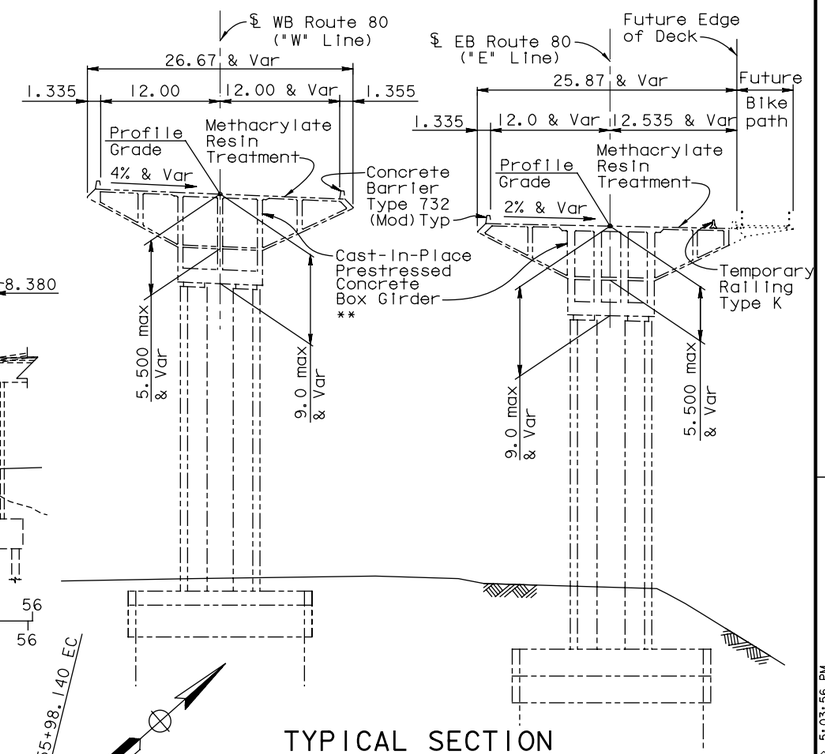


## TYPICAL SECTION
(Bent W3L & W3R Shown)
1:300

** Note WB Superstructure is a Cast-in-Place conventionally reinforced concrete box girder from Bent W10AL to Hinge W7LA

Notes:
For approximate bridge quantities see "Foundation Plan" sheet.
For index to Bridge Plans see "Structure Plan" sheet.

-------- Indicates existing structures.

Standard Plan Sheet No.
Detail No.

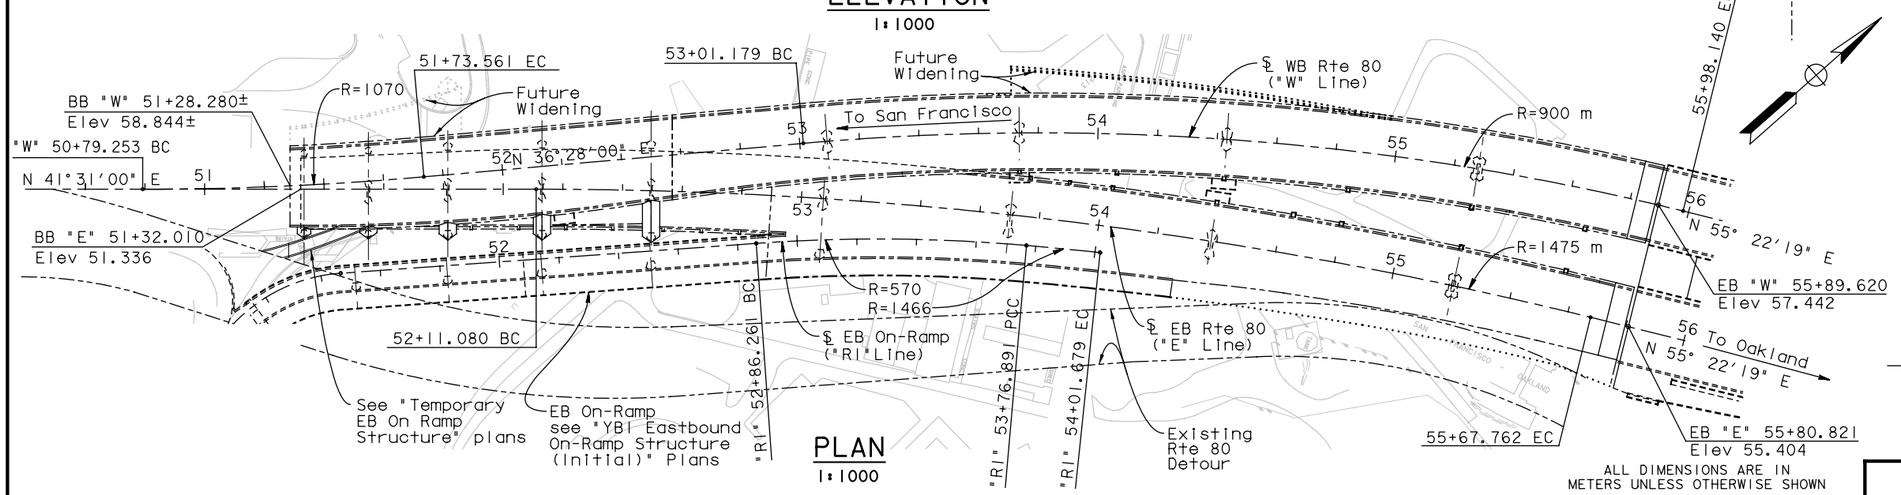


## PLAN
1:1000

ALL DIMENSIONS ARE IN METERS UNLESS OTHERWISE SHOWN

SAN FRANCISCO OAKLAND BAY BRIDGE
EAST SPAN SEISMIC SAFETY PROJECT

# YBI TRANSITION STRUCTURES - HINGE K

# GENERAL PLAN

| | | | | | | | |
|---|---|---|---|---|---|---|---|
| DESIGN OVERSIGHT ADE AKINSANYA | DESIGN | BY Desai | CHECKED Jain | LOAD FACTOR DESIGN | LIVE LOADING: HS20-44 AND ALTERNATIVE AND PERMIT DESIGN LOAD | | |
| SIGN OFF DATE | DETAILS | BY van Ryn/Zucchi/Mai | CHECKED Jain | LAYOUT | BY Desai | CHECKED Alcaraz | |
| Rev. Date: 5-18-98 | QUANTITIES | BY Liao | CHECKED E. Nichol | SPECIFICATIONS | BY J. Ely | PLANS AND SPECS COMPARED Jain | |

PREPARED FOR THE STATE OF CALIFORNIA DEPARTMENT OF TRANSPORTATION

Jal Birdy
PROJECT ENGINEER

BRIDGE NO. 34-0006 L/R
KILOMETER POST 12.8

CU 04
EA 0120F1

ORIGINAL SCALE IN MILLIMETERS FOR REDUCED PLANS 0 10 20 30 40 50 60 70 80 90 100

DISREGARD PRINTS BEARING EARLIER REVISION DATES

REVISION DATES (PRELIMINARY STAGE ONLY)

SHEET K1A OF 209

FILE => P:\4141-06\CADD\TS\Checked Plans\YBITS #1-100% No. 2_03-03-08 (Final Renamed)\010612 Hinge K SAS T19 CCO\04-0120f1-34-006r1-a-gp01.dgn

USERNAME => fsamson DATE PLOTTED => 1/5/2012 TIME PLOTTED => 5:03:56 PM

Jan 6, 2012