DIST	COUNTY	ROUTE	KILOMETER POST TOTAL PROJECT	SHEET No	TOTAL SHEETS
04	SF	80	13.2/13.9	29R1	1204

Gene V. Lusterovich 12/19/02
REGISTERED CIVIL ENGINEER DATE

12-6-04
PLANS APPROVAL DATE

REGISTERED PROFESSIONAL ENGINEER Gene V. Lusterovich No. C54338 Exp. 12/31/03 CIVIL STATE OF CALIFORNIA

PARSONS BRINCKERHOFF QUADE & DOUGLAS, INC.
303 Second St., Suite 700N
San Francisco, CA 94107-1317

The State of California or its officers or agents shall not be responsible for the accuracy or completeness of electronic copies of this plan sheet.

Caltrans now has a web site! To get to the web site, go to http://www.dot.ca.gov

REGISTERED PROFESSIONAL ENGINEER Mark Grodzki No. 65594 Exp. 09/30/13 CIVIL STATE OF CALIFORNIA

FOR REVISION ONLY

MARK	DATE	DESCRIPTIONS	BY	CH'D	CCO#
1	03/25/13	SIGN PANELS	MG	BN	304

REVISIONS

CONTRACT CHANGE ORDER NO. 304
SHEET 2 OF 3

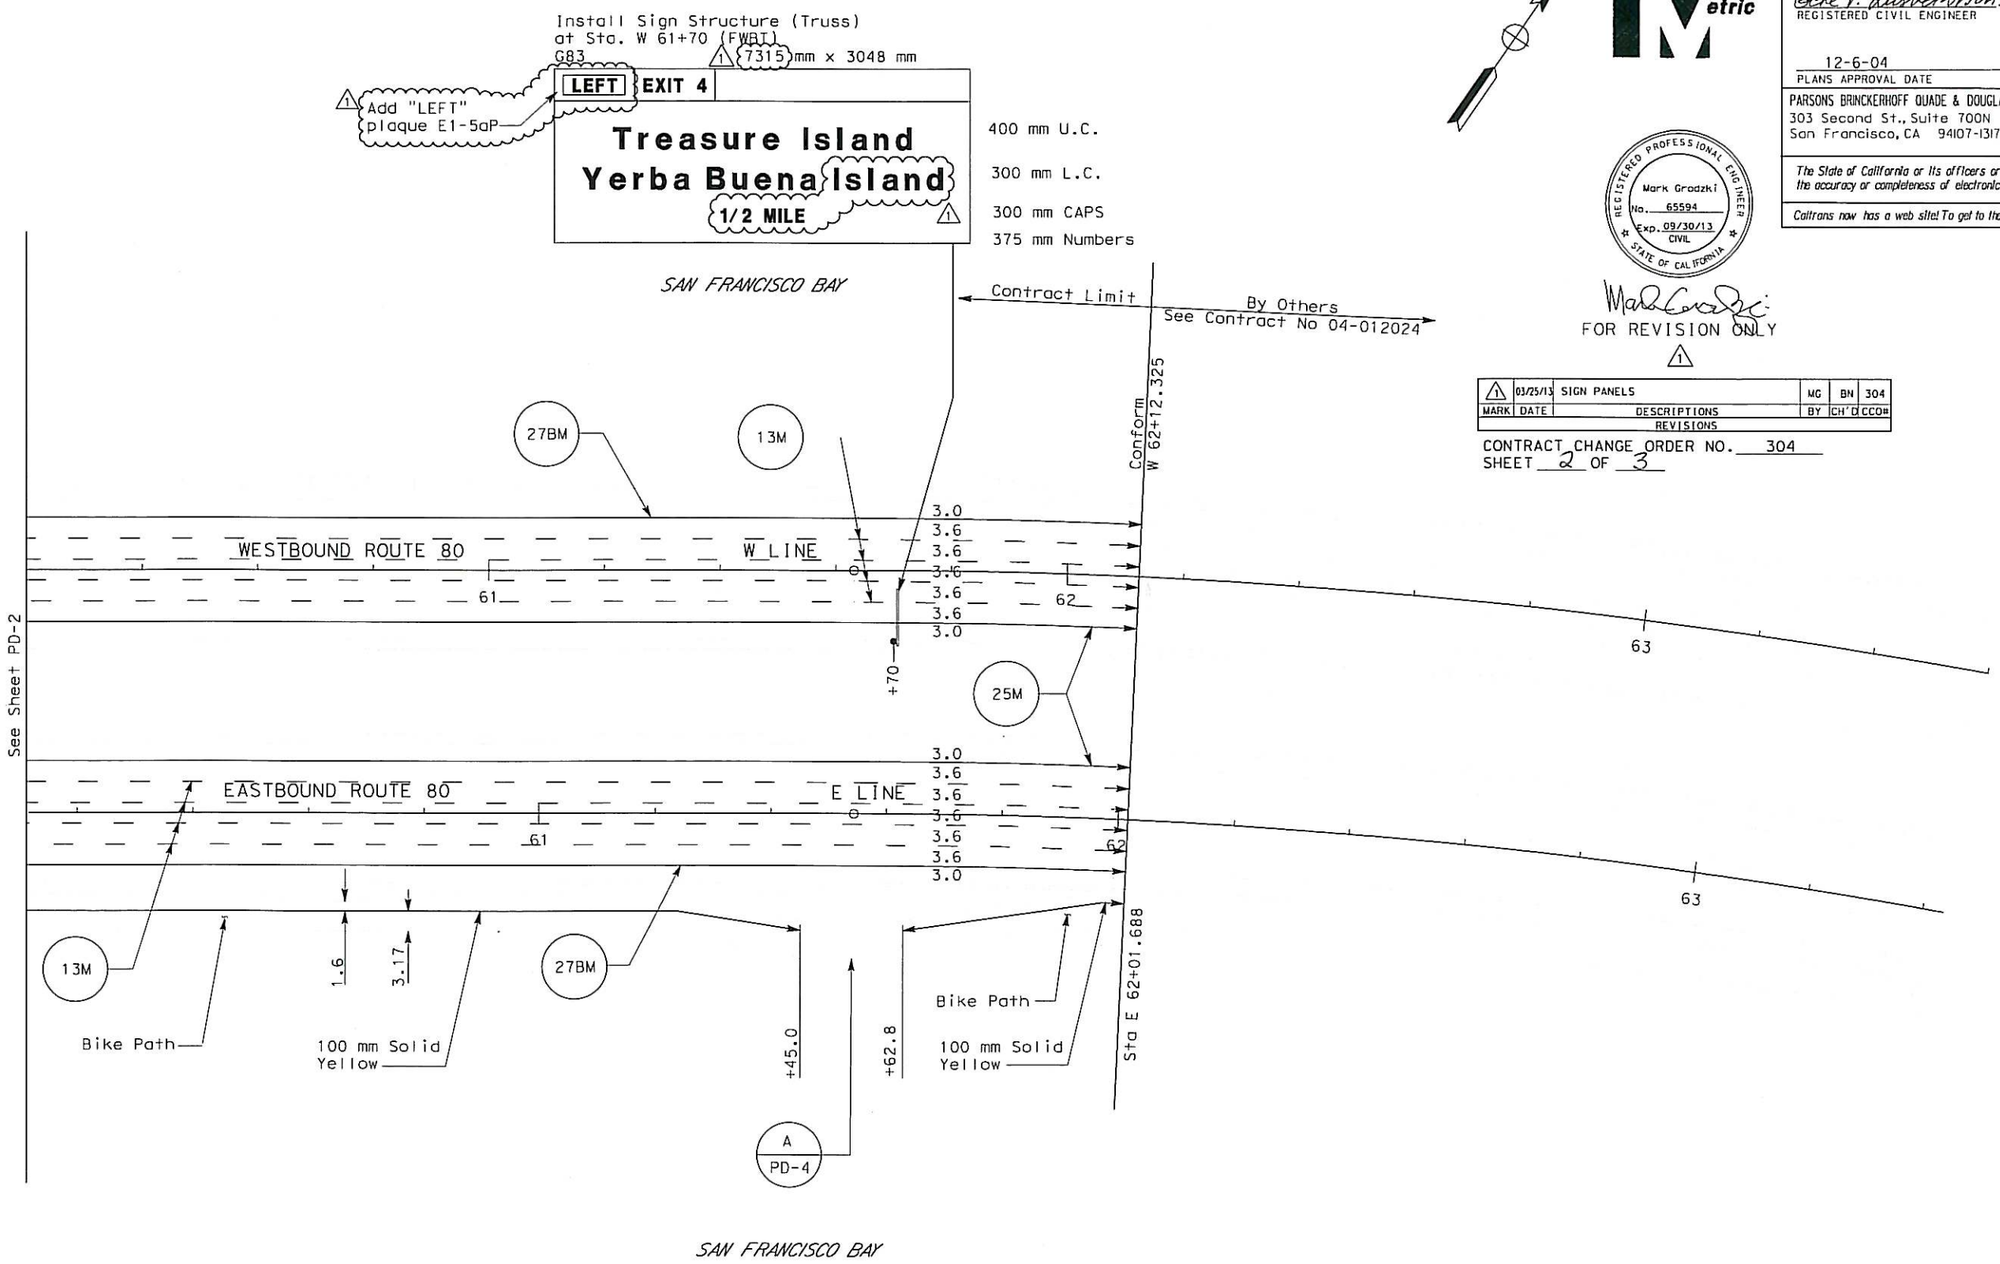

PAVEMENT DELINEATION AND SIGN PLAN

SCALE: 1:500

ALL DIMENSIONS ARE IN METERS UNLESS OTHERWISE SHOWN

This plan accurate for pavement delineation only.

PD-3

STATE OF CALIFORNIA - DEPARTMENT OF TRANSPORTATION
Caltrans

DESIGN OVERSIGHT: Bob Zandipour

CALCULATED/DESIGNED BY: GVL
CHECKED BY: KR
DATE: 11/02
REVISED BY: MG
DATE REVISED: 3/13

LAST REVISION 00-00-00
DATE PLOTTED => 3/25/2013
TIME PLOTTED => 10:29:09 AM

FOR REDUCED PLANS ORIGINAL SCALE IS IN MILLIMETERS 0 20 40 60 80

DGN FILE => 04-0120f1_0029R01.dgn
USERNAME => Grodzki

CU 04251

EA 0120F1

DIST	COUNTY	ROUTE	KILOMETER POST TOTAL PROJECT	SHEET No	TOTAL SHEETS
04	SF	80	13.2/13.9	36R1	1204

Gene V. Lusherovich 12/19/02
REGISTERED CIVIL ENGINEER DATE

12-6-04
PLANS APPROVAL DATE

REGISTERED PROFESSIONAL ENGINEER Gene V. Lusherovich No. C54338 Exp. 12/31/05 CIVIL STATE OF CALIFORNIA

PARSONS BRINCKERHOFF QUADE & DOUGLAS, INC.
303 Second St., Suite 700N
San Francisco, CA 94107-1317

The State of California or its officers or agents shall not be responsible for the accuracy or completeness of electronic copies of this plan sheet.

To get to the Caltrans web site, go to: http://www.dot.ca.gov

Caltrans Metric

MARK	DATE	DESCRIPTIONS	BY	CH'D	CCO#
1	03/25/13	SIGN PANELS	MG	BN	304

REVISIONS

CONTRACT CHANGE ORDER NO. 304
SHEET 3 OF 3

REGISTERED PROFESSIONAL ENGINEER Mark Grodzki No. 65594 Exp. 09/30/13 CIVIL STATE OF CALIFORNIA

Mark Grodzki
FOR REVISION ONLY
1

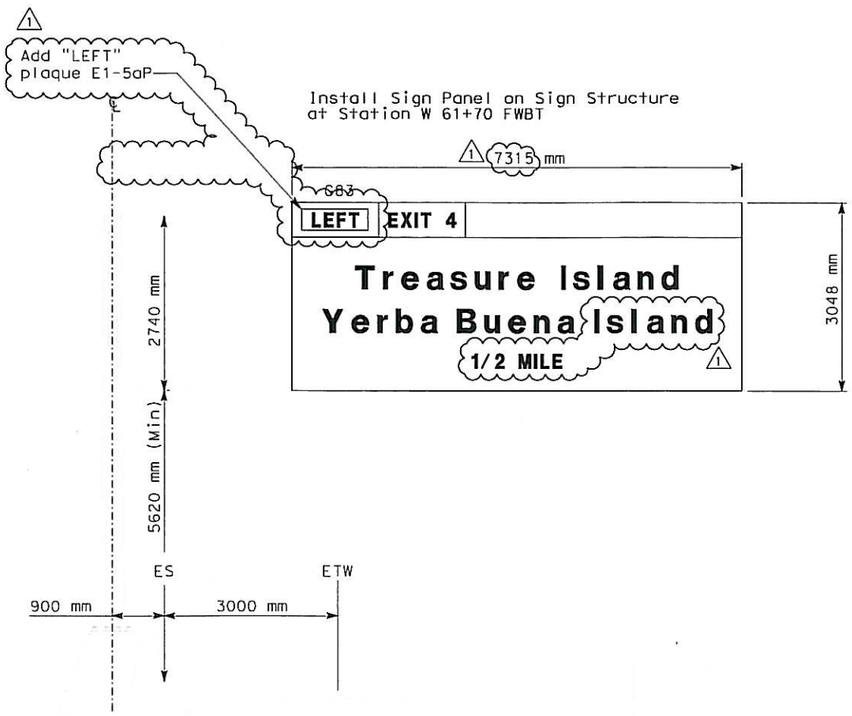

OVERHEAD SIGNS

LOCATION STATION	FURNISH SIGN STRUCTURE (TRUSS)	INSTALL SIGN STRUCTURE (TRUSS)	REMARKS
	kg	kg	
"W" 61+70	9200	9200	
SHEET TOTAL	9200	9200	

ROADSIDE SIGNS

SHEET No.	SIGN No.	SIGN CODE	PANEL SIZE Horiz	PANEL SIZE Vert	METAL (BARRIER MOUNTED SIGN)	REMARKS
			mm	mm	kg	
PD-2	2-1	R2 (50)	1219	1524	255	
	2-2	R2 (50)	1219	1524	255	
	2-3	R2 (50)	1219	1524	255	
	2-4	R2 (50)	1219	1524	255	
				TOTAL	1020	

SIGN DETAILS AND QUANTITIES

NO SCALE

ALL DIMENSIONS ARE IN METERS UNLESS OTHERWISE SHOWN

S-5

STATE OF CALIFORNIA - DEPARTMENT OF TRANSPORTATION
Caltrans

DESIGN OVERSIGHT: Bob Zandipour

CALCULATED/DESIGNED BY: GVL DATE 11/02 REVISED BY
CHECKED BY: KR 11/02 DATE REVISED

LAST REVISION 00-00-00
DATE PLOTTED => 3/25/2013
TIME PLOTTED => 9:43:30 AM

FOR REDUCED PLANS ORIGINAL SCALE IS IN MILLIMETERS 0 20 40 60 80

DGN FILE => 04-0120f1_0036R01.dgn
USERNAME => Grodzki

CU 04251 | EA 0120F1