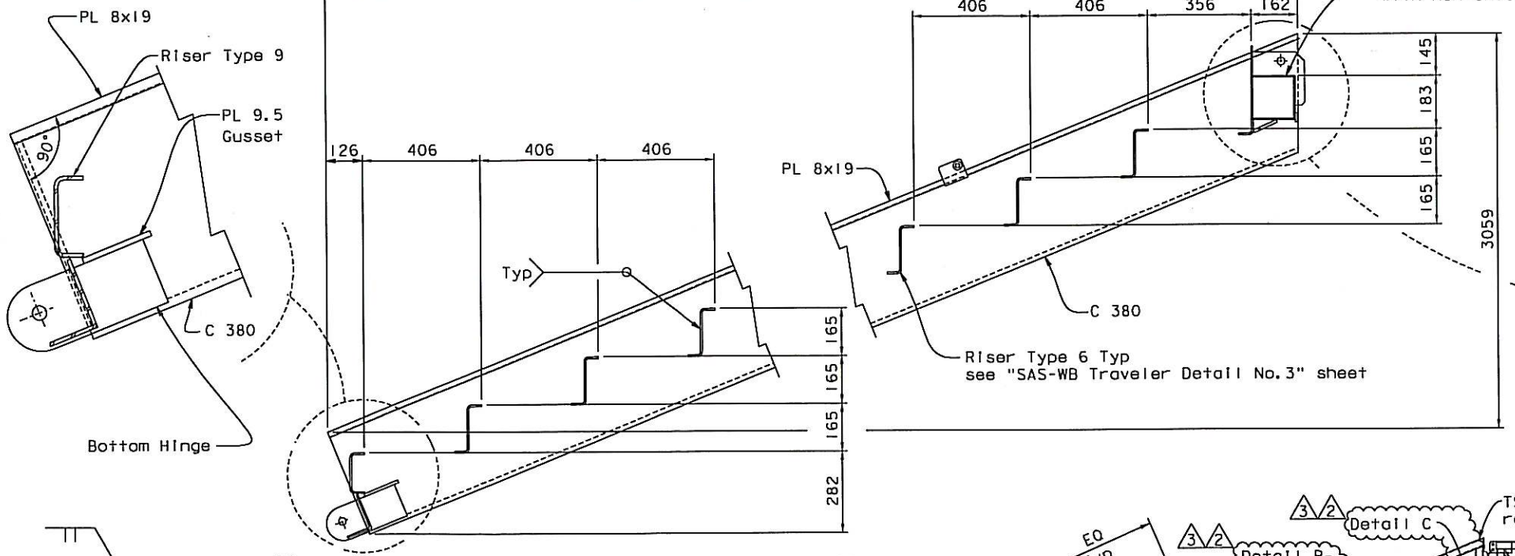

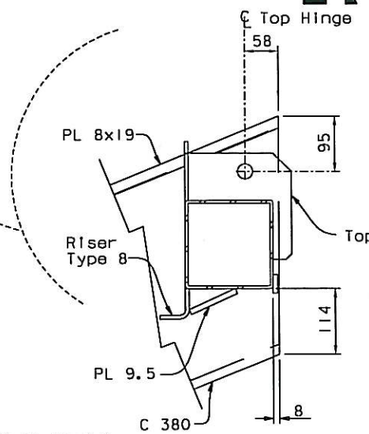

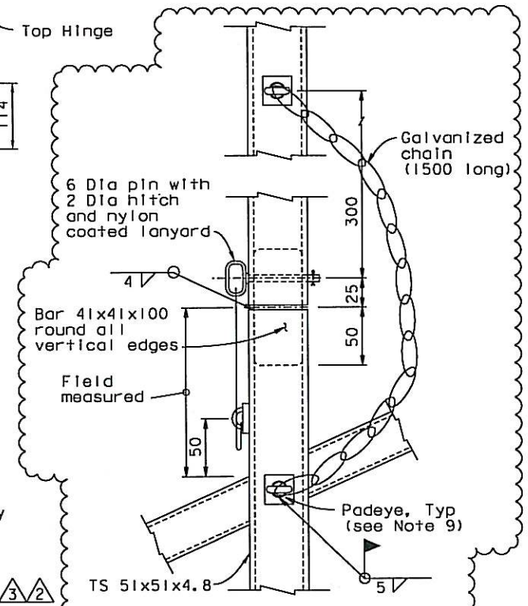

DETAIL C
1:2.5

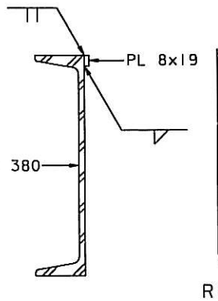

SECTION C-C
1:20

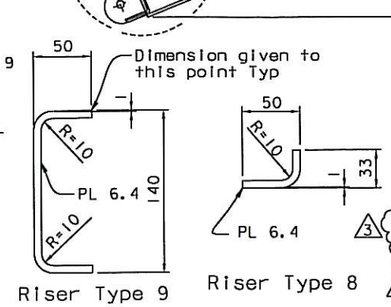

RISER PLATES
1:2.5

ENLARGED DETAIL
1:10

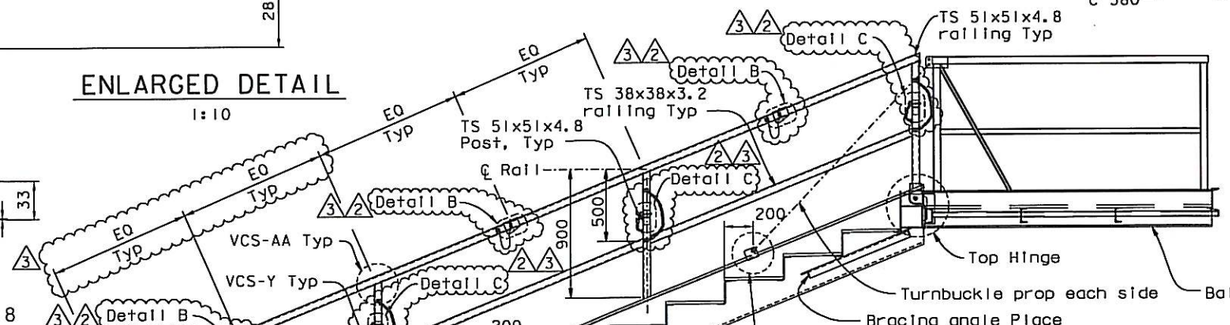

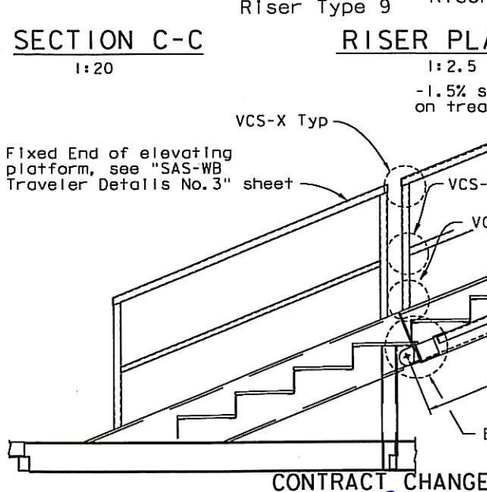

SECTION A-A
1:20

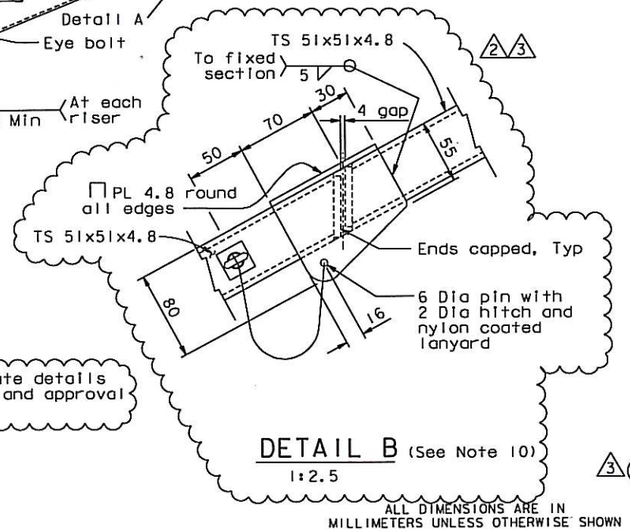

DETAIL B (See Note 10)
1:2.5

3 10. At the Contractor's option, alternate details may be submitted subject to review and approval of the Engineer.

NOTES:

1. For Top Actuator Attachment, see "Traveler Common Details No.4" sheet
2. For Bottom Hinge, see "Traveler Common Details No.3" sheet.
3. For Top Hinge, see "Traveler Common Details No.2" sheet.
4. For Balcony, see "Traveler Common Details No.1" sheet.
5. For Connection VCS-X, Y, Z & AA see "Traveler Connection Details No.10" sheet.
6. For expanded mesh grating see "Traveler Common Details No.9" sheet.
7. For Turnbuckle prop see "Traveler Common Details No.8" sheet.
8. For Detail A, see "SAS-WB Traveler Details No.4" sheet.

3 9. Padeye shall be Crosby 1½ or equivalent.

ALL DIMENSIONS ARE IN MILLIMETERS UNLESS OTHERWISE SHOWN

DIST.	COUNTY	ROUTE	KILOMETER POST TOTAL PROJECT	SHEET NO.	TOTAL SHEETS
04	SF	80	13.2/13.9	1052R3	1204

REGISTERED ENGINEER - CIVIL
Tien Hung Ho
No. C 43990
Exp. 06/30/15
CIVIL
STATE OF CALIFORNIA
12-6-04
PLANS APPROVAL DATE

The State of California or its officers or agents shall not be responsible for the accuracy or completeness of electronic copies of this plan sheet.

T.Y. LIN / MOFFATT & NICHOL
825 BATTERY STREET
SAN FRANCISCO, CA 94111

Caltrans now has a web site! To get to the web site, go to: http://www.dot.ca.gov

CONTRACT CHANGE ORDER NO. 347 S1
SHEET 2 OF 3

REQUESTS FOR INFORMATION NOT ADDRESSED IN THIS CCO REMAIN IN FORCE

MARK	DATE	DESCRIPTIONS	BY	CH'D	CCO#
3	08/20/14	TRAVELER HANDRAIL	TH	DT	347S1
2	04/22/14	TRAVELER HANDRAIL	TH	AB	347S1
1	08/21/09	TRAVELER MODIFICATIONS	TH	AS	245I

REVISIONS

R. Valizadeh/V. Toan/Y.L./W.L./F.C.
DESIGN OVERSIGHT
SIGN OFF DATE 08/20/14

	BY	CHECKED
DESIGN	J. Otter	T. Ho
DETAILS	J. Otter	J. Leventini
QUANTITIES	J. Otter	J. Leventini

PREPARED FOR THE STATE OF CALIFORNIA
DEPARTMENT OF TRANSPORTATION

R. Manzanarez
PROJECT ENGINEER

BRIDGE NO. 34-0006L/R
KILOMETER POST 13.2/13.9

SAN FRANCISCO OAKLAND BAY BRIDGE
EAST SPAN SEISMIC SAFETY PROJECT
SELF-ANCHORED SUSPENSION BRIDGE
(SUPERSTRUCTURE & TOWER)

SAS-WB TRAVELER DETAILS NO. 5

Rev. Date 5-18-98

ORIGINAL SCALE IN MILLIMETERS FOR REDUCED PLANS 0 10 20 30 40 50 60 70 80 90 100

CU 04
EA 0120F1

DISREGARD PRINTS BEARING EARLIER REVISION DATES →
REVISION DATES (PRELIMINARY STAGE ONLY): 04/15/02 07/01/02 12/19/02

SHEET 635R3 OF

FILE => I:\bb\04-012001\sas\contract plans and cco\cco\cco-347s1\2-revision 08-20-14\dgn\aktrv049.dgn

100 % PS&E
DATE PLOTTED => 20 AUG 2014
TIME PLOTTED => 16:32:04
USERNAME => Phuo

Caltrans now has a web site! To get to the web site, go to: http://www.dot.ca.gov

Caltrans Metric

DIST.	COUNTY	ROUTE	KILOMETER POST TOTAL PROJECT	SHEET NO.	TOTAL SHEETS
04	SF	80	13.2/13.9	1073RI	1204

REGISTERED ENGINEER - CIVIL

Tien Hung Ho
No. C 43990
Exp. 06/03/15
CIVIL
REGISTERED PROFESSIONAL ENGINEER
STATE OF CALIFORNIA

12-6-04
PLANS APPROVAL DATE

The State of California or its officers or agents shall not be responsible for the accuracy or completeness of electronic copies of this plan sheet.

T.Y. LIN / MOFFATT & NICHOL
825 BATTERY STREET
SAN FRANCISCO, CA 94111

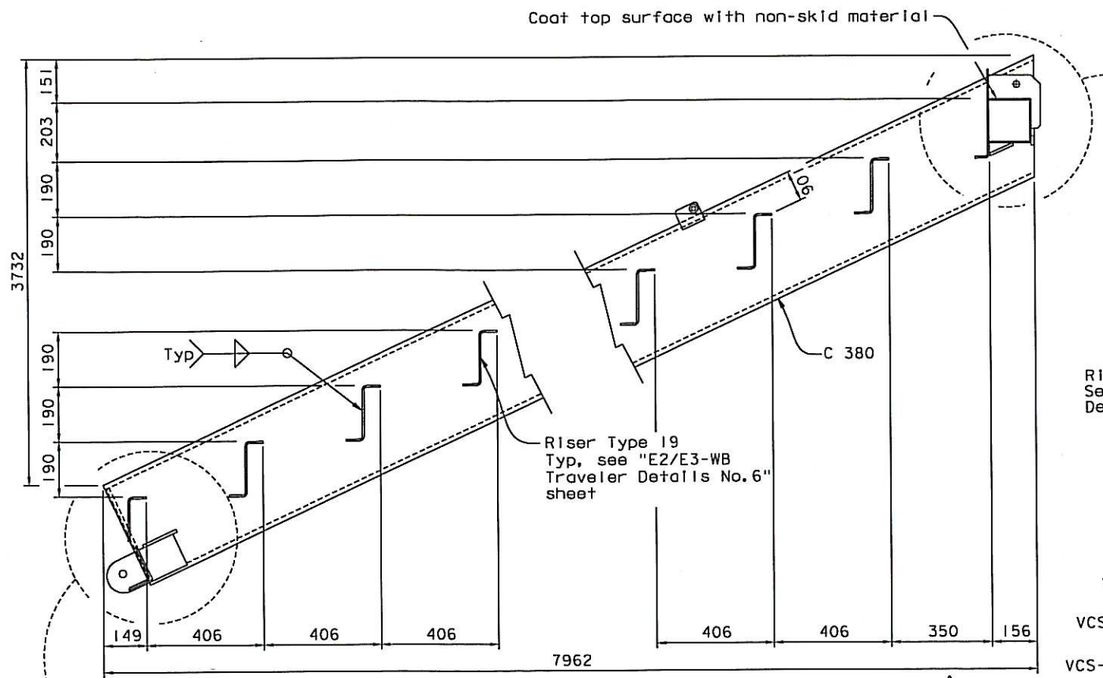

ENLARGED DETAIL
1:10

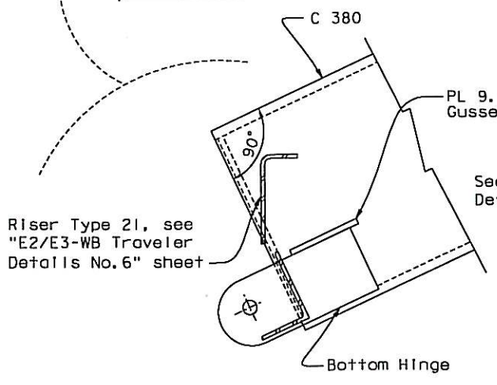

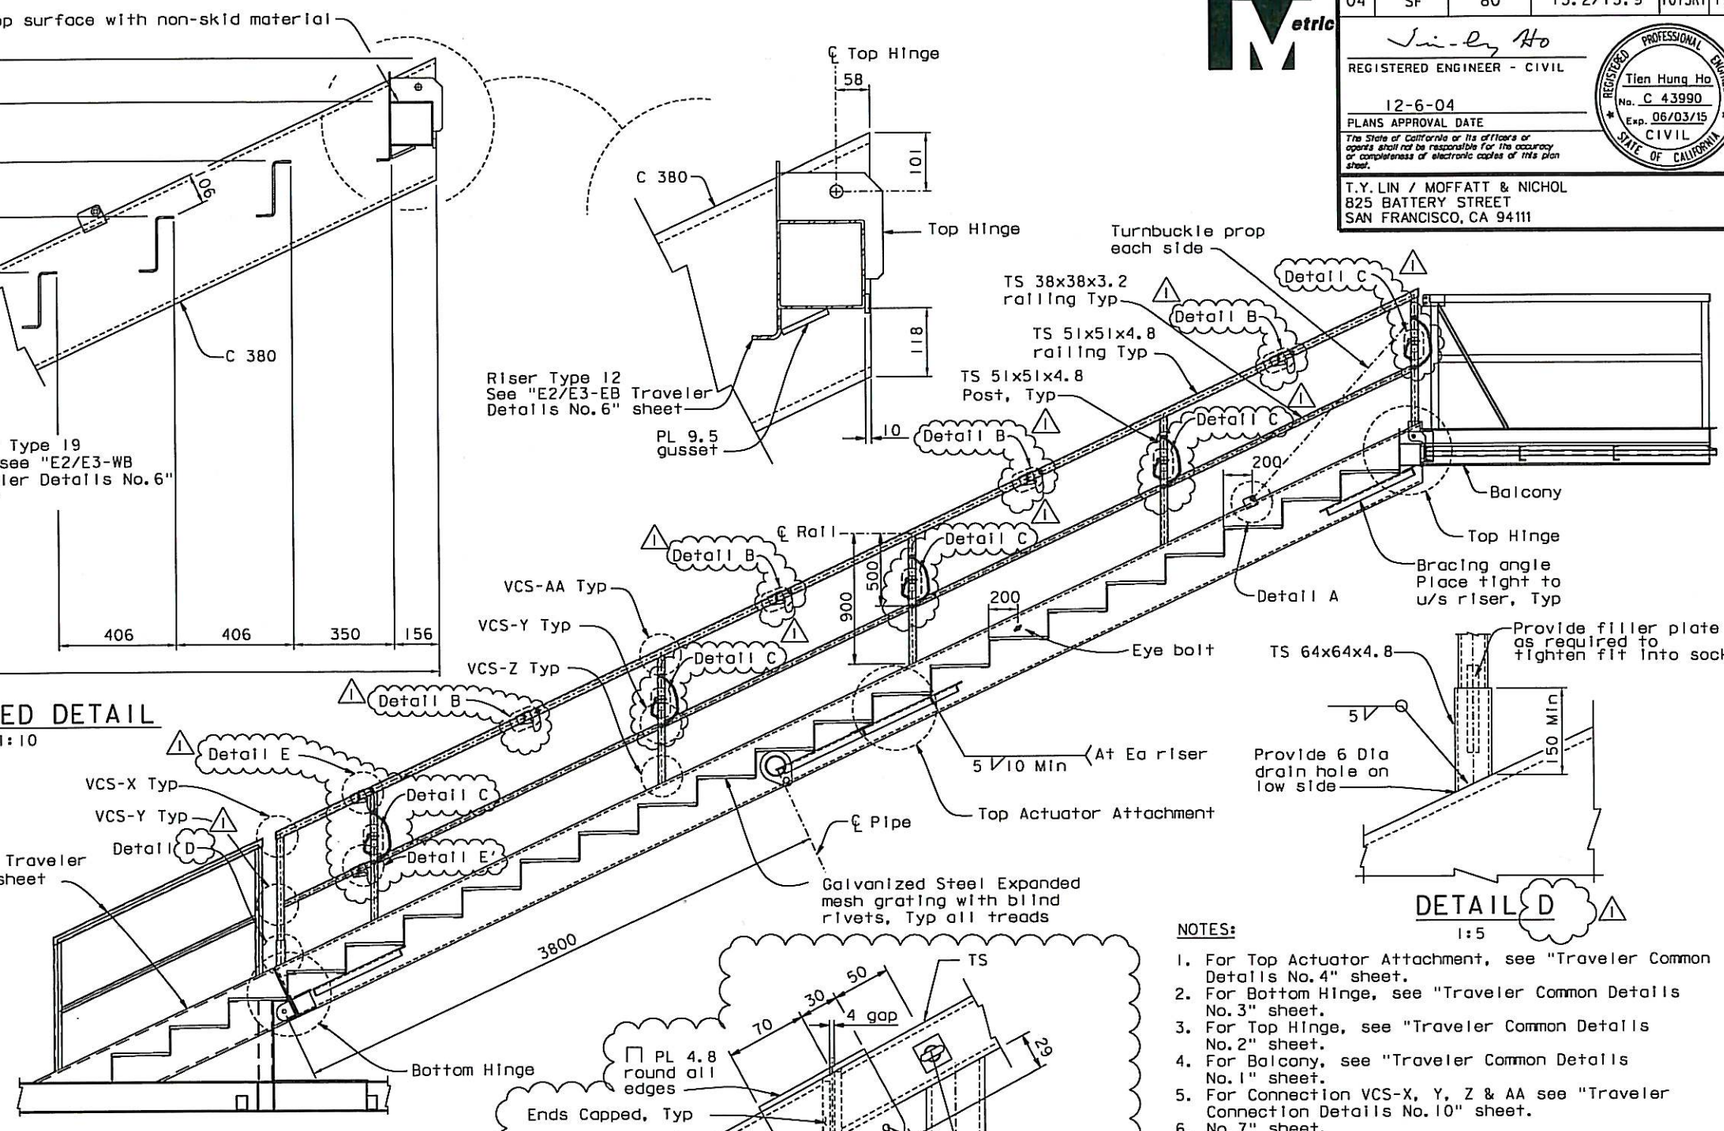

SECTION A-A
1:20

DETAIL D
1:5

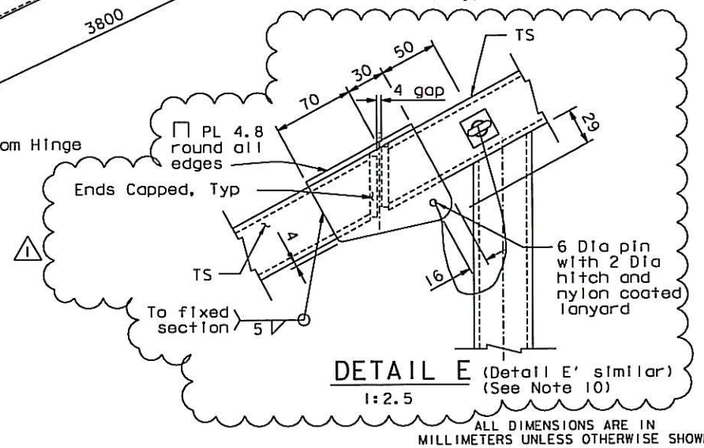

DETAIL E (Detail E' similar) (See Note 10)
1:2.5

ALL DIMENSIONS ARE IN MILLIMETERS UNLESS OTHERWISE SHOWN

NOTES:

1. For Top Actuator Attachment, see "Traveler Common Details No.4" sheet.
2. For Bottom Hinge, see "Traveler Common Details No.3" sheet.
3. For Top Hinge, see "Traveler Common Details No.2" sheet.
4. For Balcony, see "Traveler Common Details No.1" sheet.
5. For Connection VCS-X, Y, Z & AA see "Traveler Connection Details No.10" sheet.
6. No.7" sheet.
   For Detail A, see "E2/E3-EB Traveler Details
7. Details No.9" sheet.
   For expanded mesh grating see "Traveler Common
8. For Turnbuckle prop, see "Traveler Common Details No.8" sheet.
9. For Details B & C, see "SAS-WB Traveler Details No.5" sheet.
10. At the Contractor's option, alternate details may be submitted subject to review and approval of the Engineer.

CONTRACT CHANGE ORDER NO. 347S1
SHEET 3 OF 3

REQUESTS FOR INFORMATION NOT ADDRESSED IN THIS CCO REMAIN IN FORCE

MARK	DATE	DESCRIPTIONS	BY	CH'D	CCO#
1	08/20/14	TRAVELER HANDRAIL	TH	DT	347S1

REVISIONS

	BY	CHECKED
DESIGN	J. Otter	T. Ho
DETAILS	J. Otter	J. Leventini
QUANTITIES	J. Otter	J. Leventini

PREPARED FOR THE STATE OF CALIFORNIA
DEPARTMENT OF TRANSPORTATION

R. Manzanarez
PROJECT ENGINEER

R. Vallizadeh/V. Toan/Y.L./W.L./F.C.
DESIGN OVERSIGHT
SIGN OFF DATE 08/20/14

Rev. Date: 5-18-98

ORIGINAL SCALE IN MILLIMETERS FOR REDUCED PLANS 0 10 20 30 40 50 60 70 80 90 100

CU 04
EA 0120F1

BRIDGE NO. 34-0006L/R
KILOMETER POST 13.2/13.9

SAN FRANCISCO OAKLAND BAY BRIDGE
EAST SPAN SEISMIC SAFETY PROJECT
SELF-ANCHORED SUSPENSION BRIDGE
(SUPERSTRUCTURE & TOWER)

E2/E3-WB TRAVELER DETAILS NO.8

DISREGARD PRINTS BEARING EARLIER REVISION DATES →
REVISION DATES (PRELIMINARY STAGE ONLY): 04/15/02 | 07/01/02 | 12/19/02

SHEET 656RI OF

FILE => I:\bb\04-012001\sas\contract plans and cco\cco\cco=347s1\2-revision 08-20-14\dgn\aktrv069.dgn

USERNAME => PHUA
DATE PLOTTED => 20 AUG 2014
TIME PLOTTED => 16:35:37
100 % PS&E