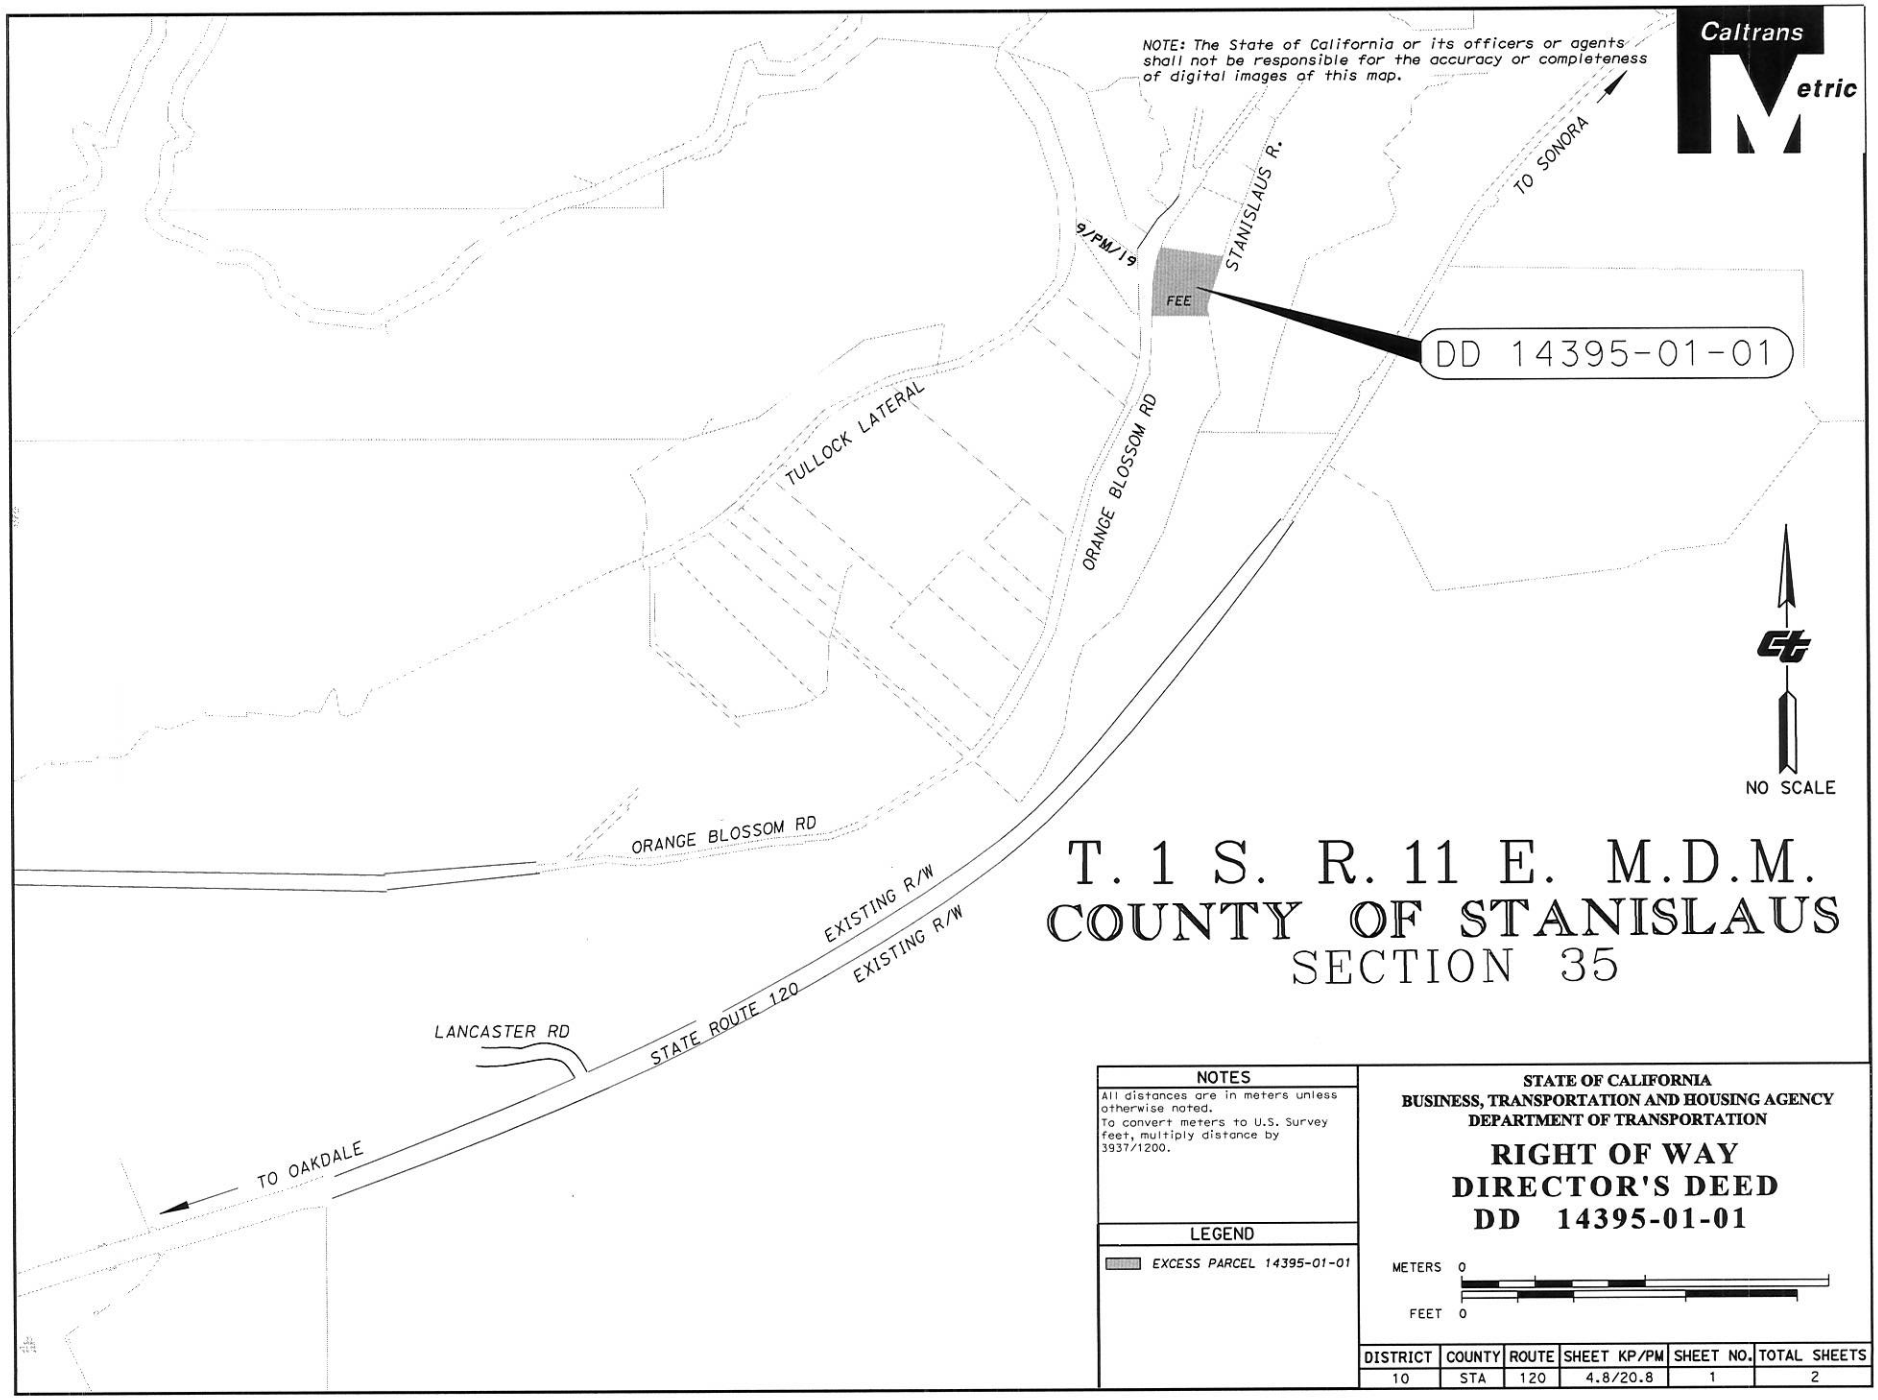

NOTES

All distances are in meters unless otherwise noted.
To convert meters to U.S. Survey feet, multiply distance by 3937/1200.

LEGEND

EXCESS PARCEL 14395-01-01

STATE OF CALIFORNIA
BUSINESS, TRANSPORTATION AND HOUSING AGENCY
DEPARTMENT OF TRANSPORTATION

RIGHT OF WAY DIRECTOR'S DEED DD 14395-01-01

METERS 0
FEET 0

DISTRICT	COUNTY	ROUTE	SHEET KP/PM	SHEET NO.	TOTAL SHEETS
10	STA	120	4.8/20.8	1	2