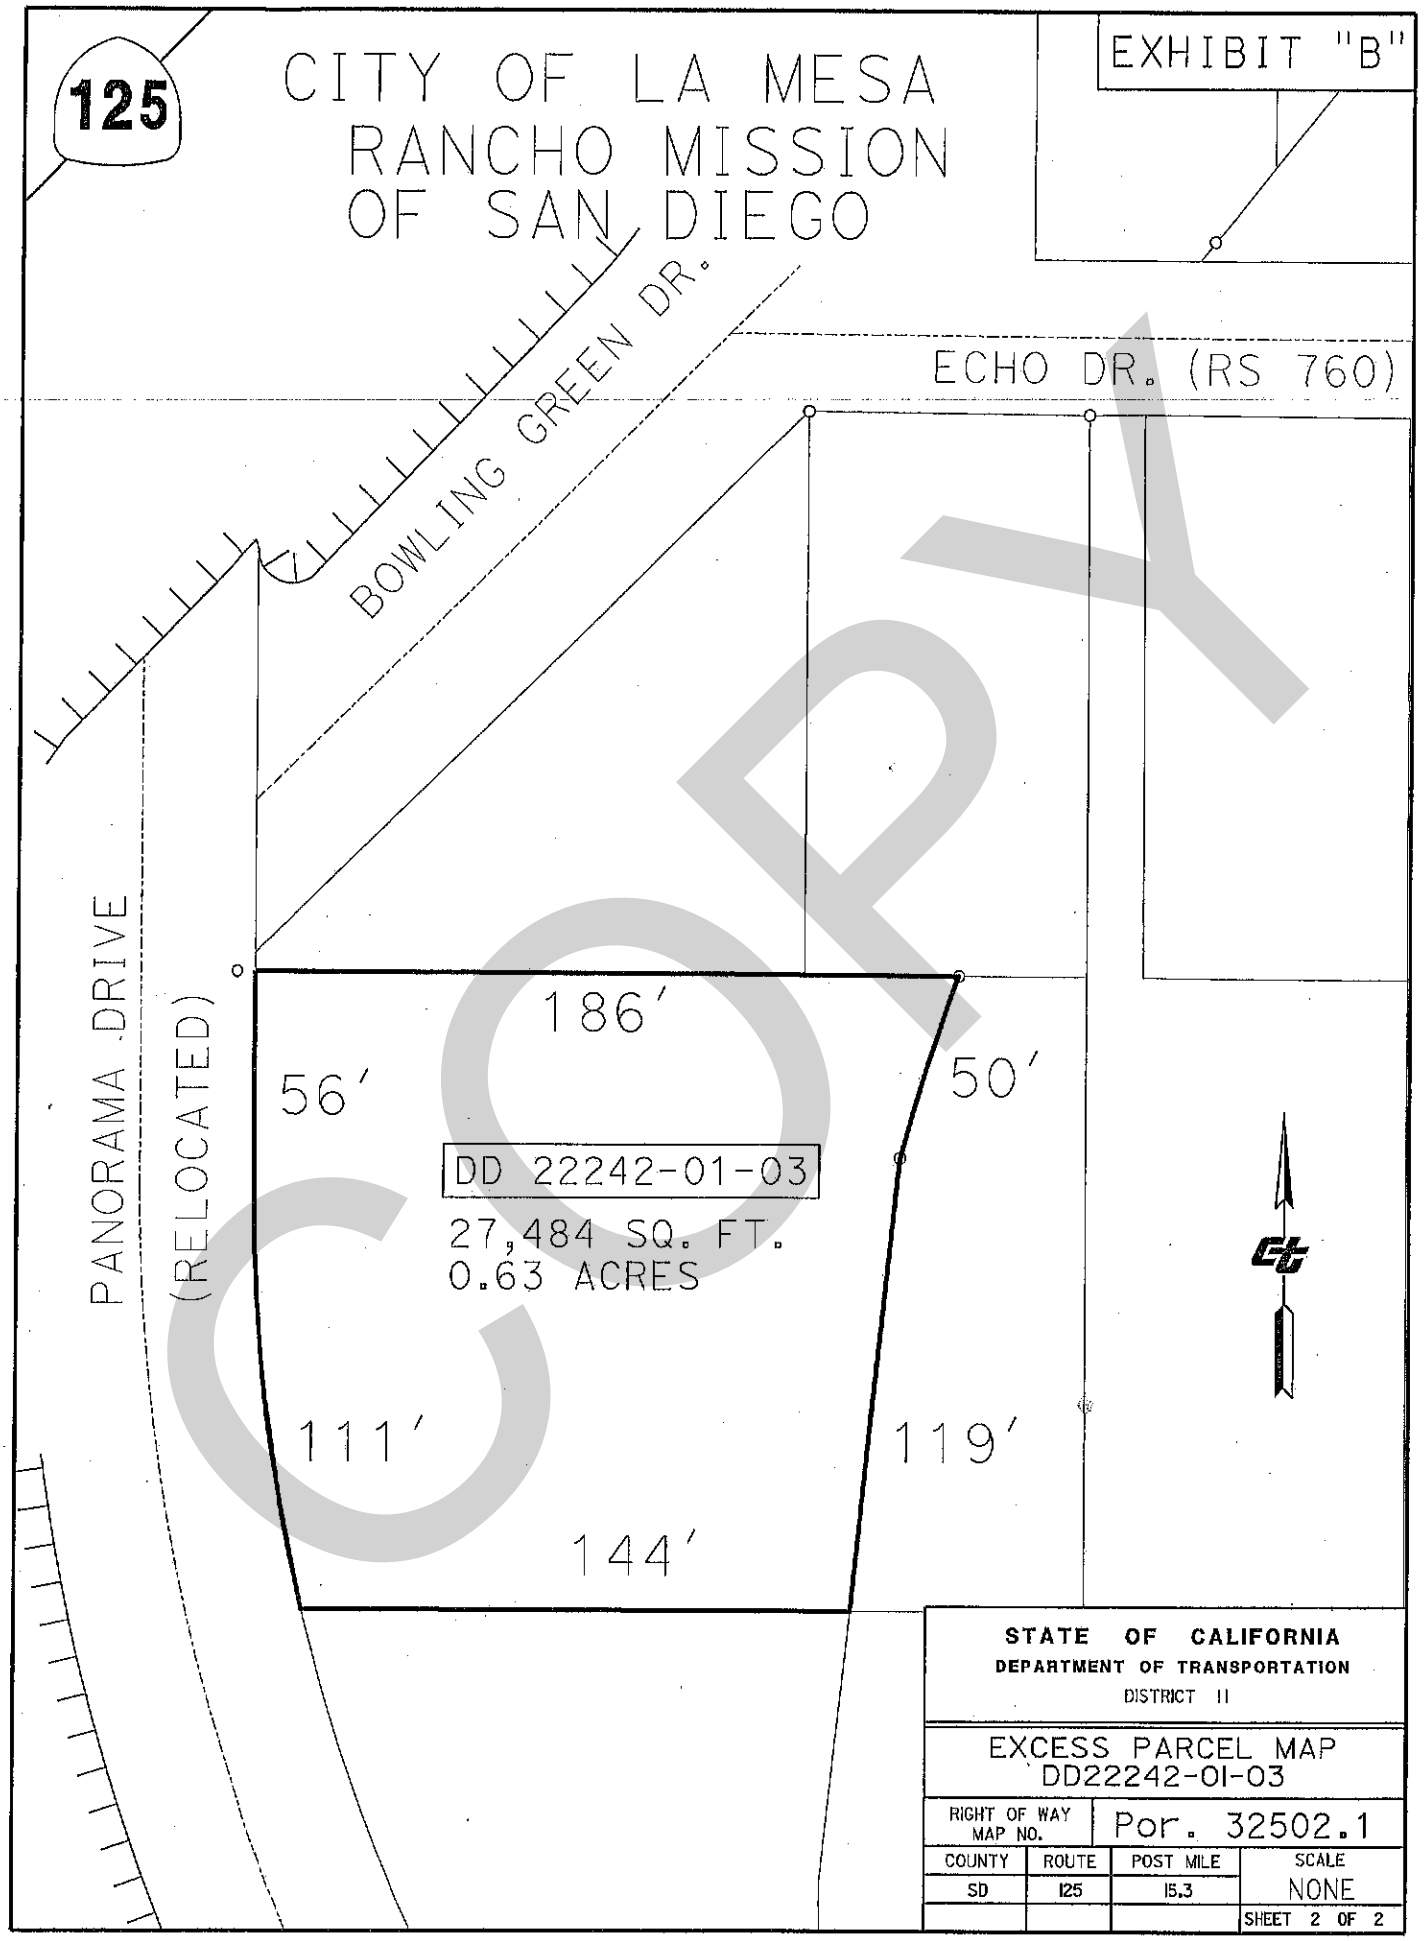
125
CITY OF LA MESA
RANCHO MISSION
OF SAN DIEGO
EXHIBIT "B"
BOWLING GREEN DR.
ECHO DR. (RS 760)
PANORAMA DRIVE
(RELOCATED)
186'
56'
50'
DD 22242-01-03
27,484 SQ. FT.
0.63 ACRES
111'
119'
144'
STATE OF CALIFORNIA
DEPARTMENT OF TRANSPORTATION
DISTRICT 11
EXCESS PARCEL MAP
DD22242-01-03
RIGHT OF WAY MAP NO.
Por. 32502.1
COUNTY
SD
ROUTE
125
POST MILE
15.3
SCALE
NONE
SHEET 2 OF 2

COPY