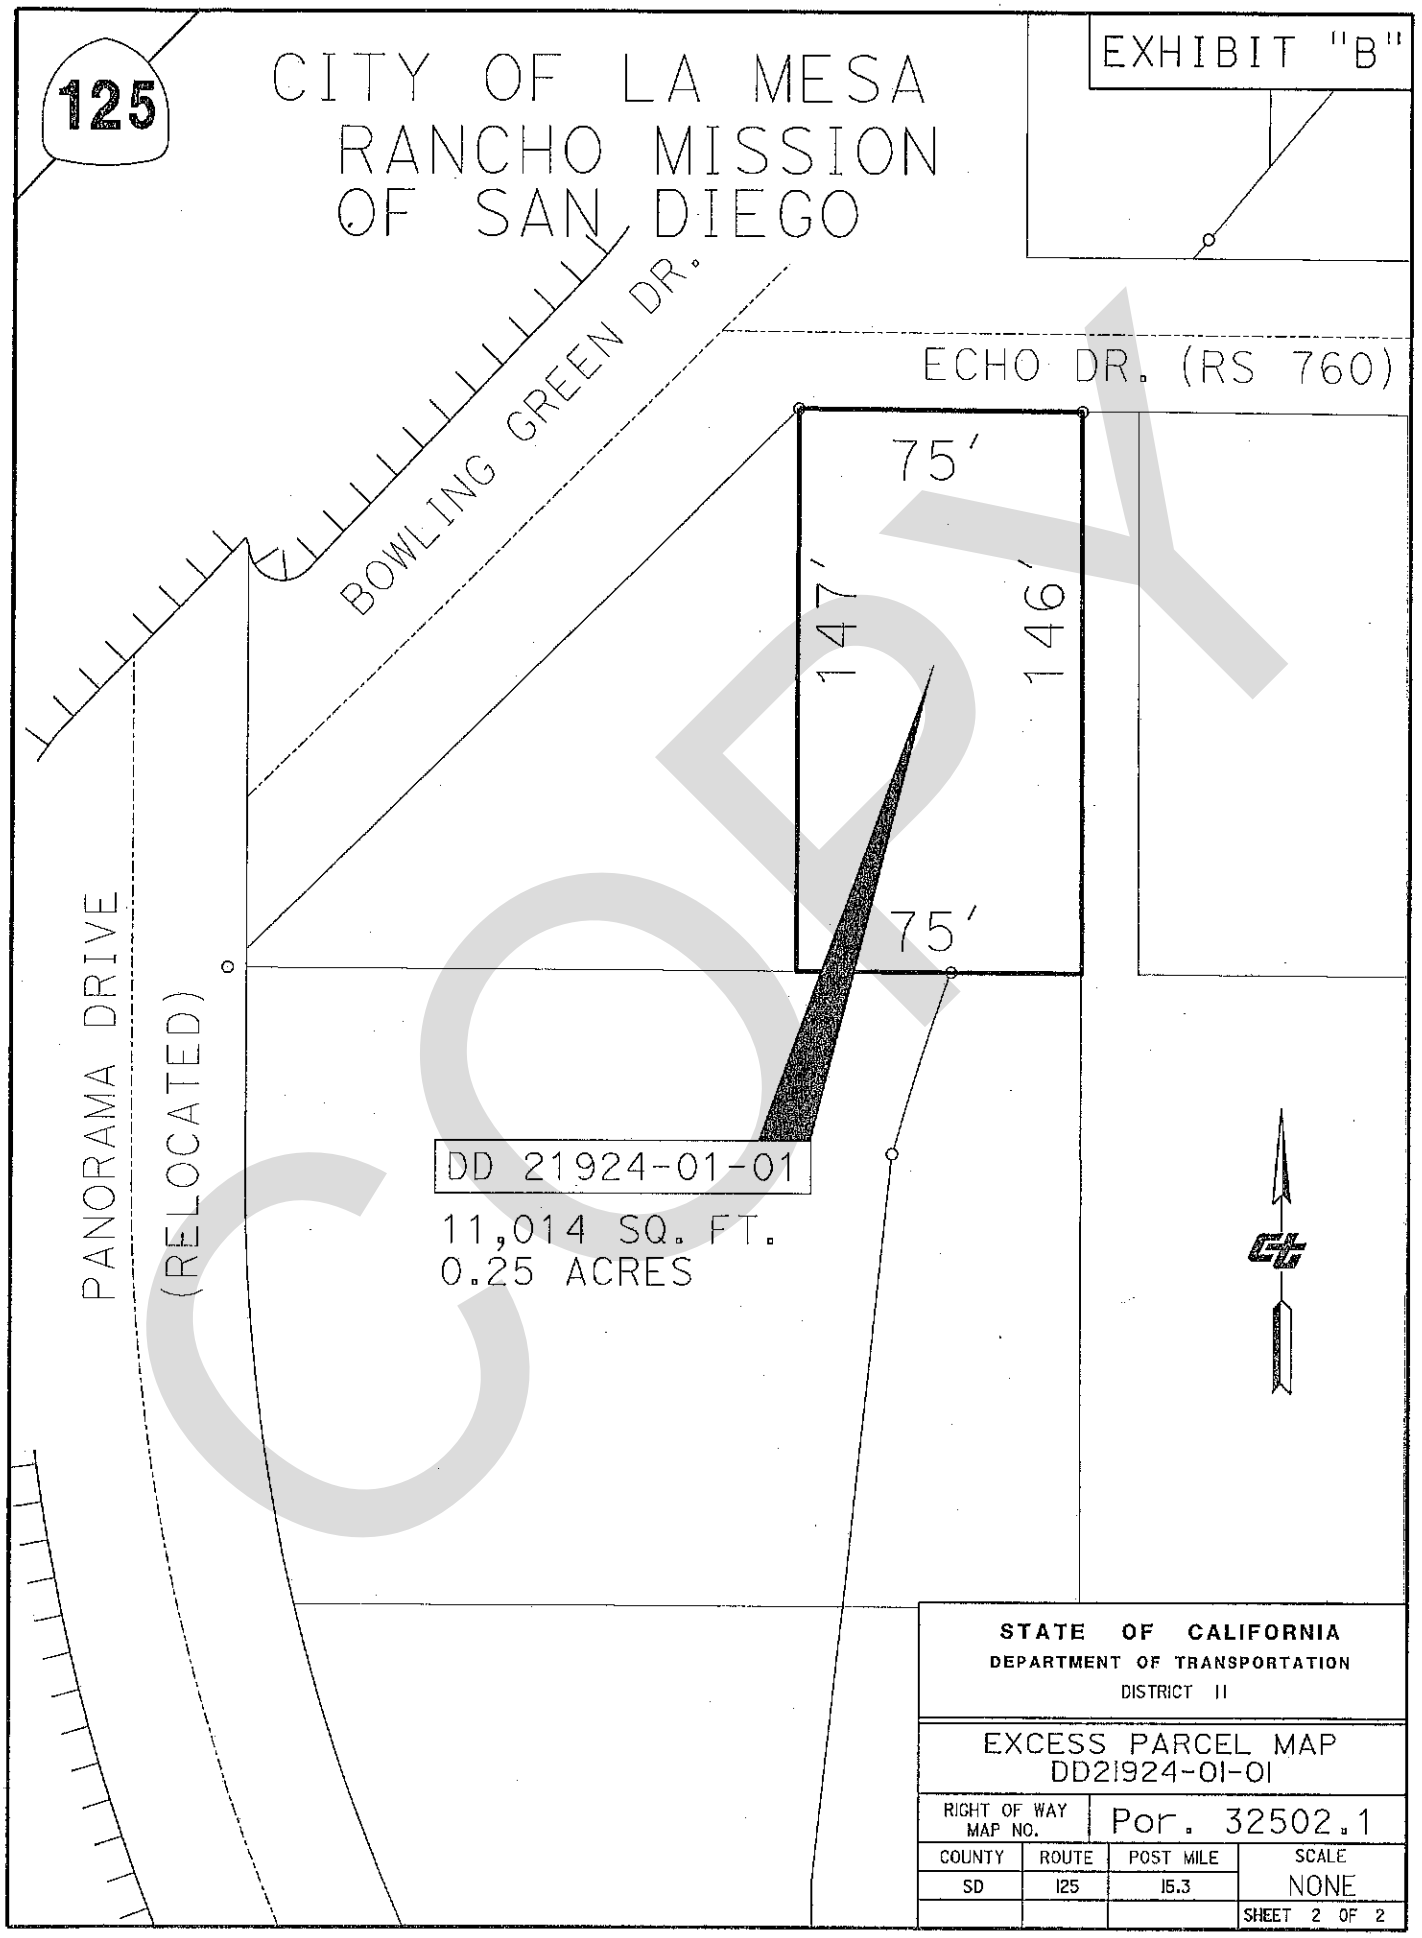
125
CITY OF LA MESA
RANCHO MISSION
OF SAN DIEGO
EXHIBIT "B"
BOWLING GREEN DR.
ECHO DR. (RS 760)
75'
147'
146'
75'
PANORAMA DRIVE
(RELOCATED)
DD 21924-01-01
11,014 SQ. FT.
0.25 ACRES
STATE OF CALIFORNIA
DEPARTMENT OF TRANSPORTATION
DISTRICT 11
EXCESS PARCEL MAP
DD21924-01-01
RIGHT OF WAY MAP NO.
Por. 32502.1
COUNTY
ROUTE
POST MILE
SCALE
SD
125
15.3
NONE
SHEET 2 OF 2

COPY