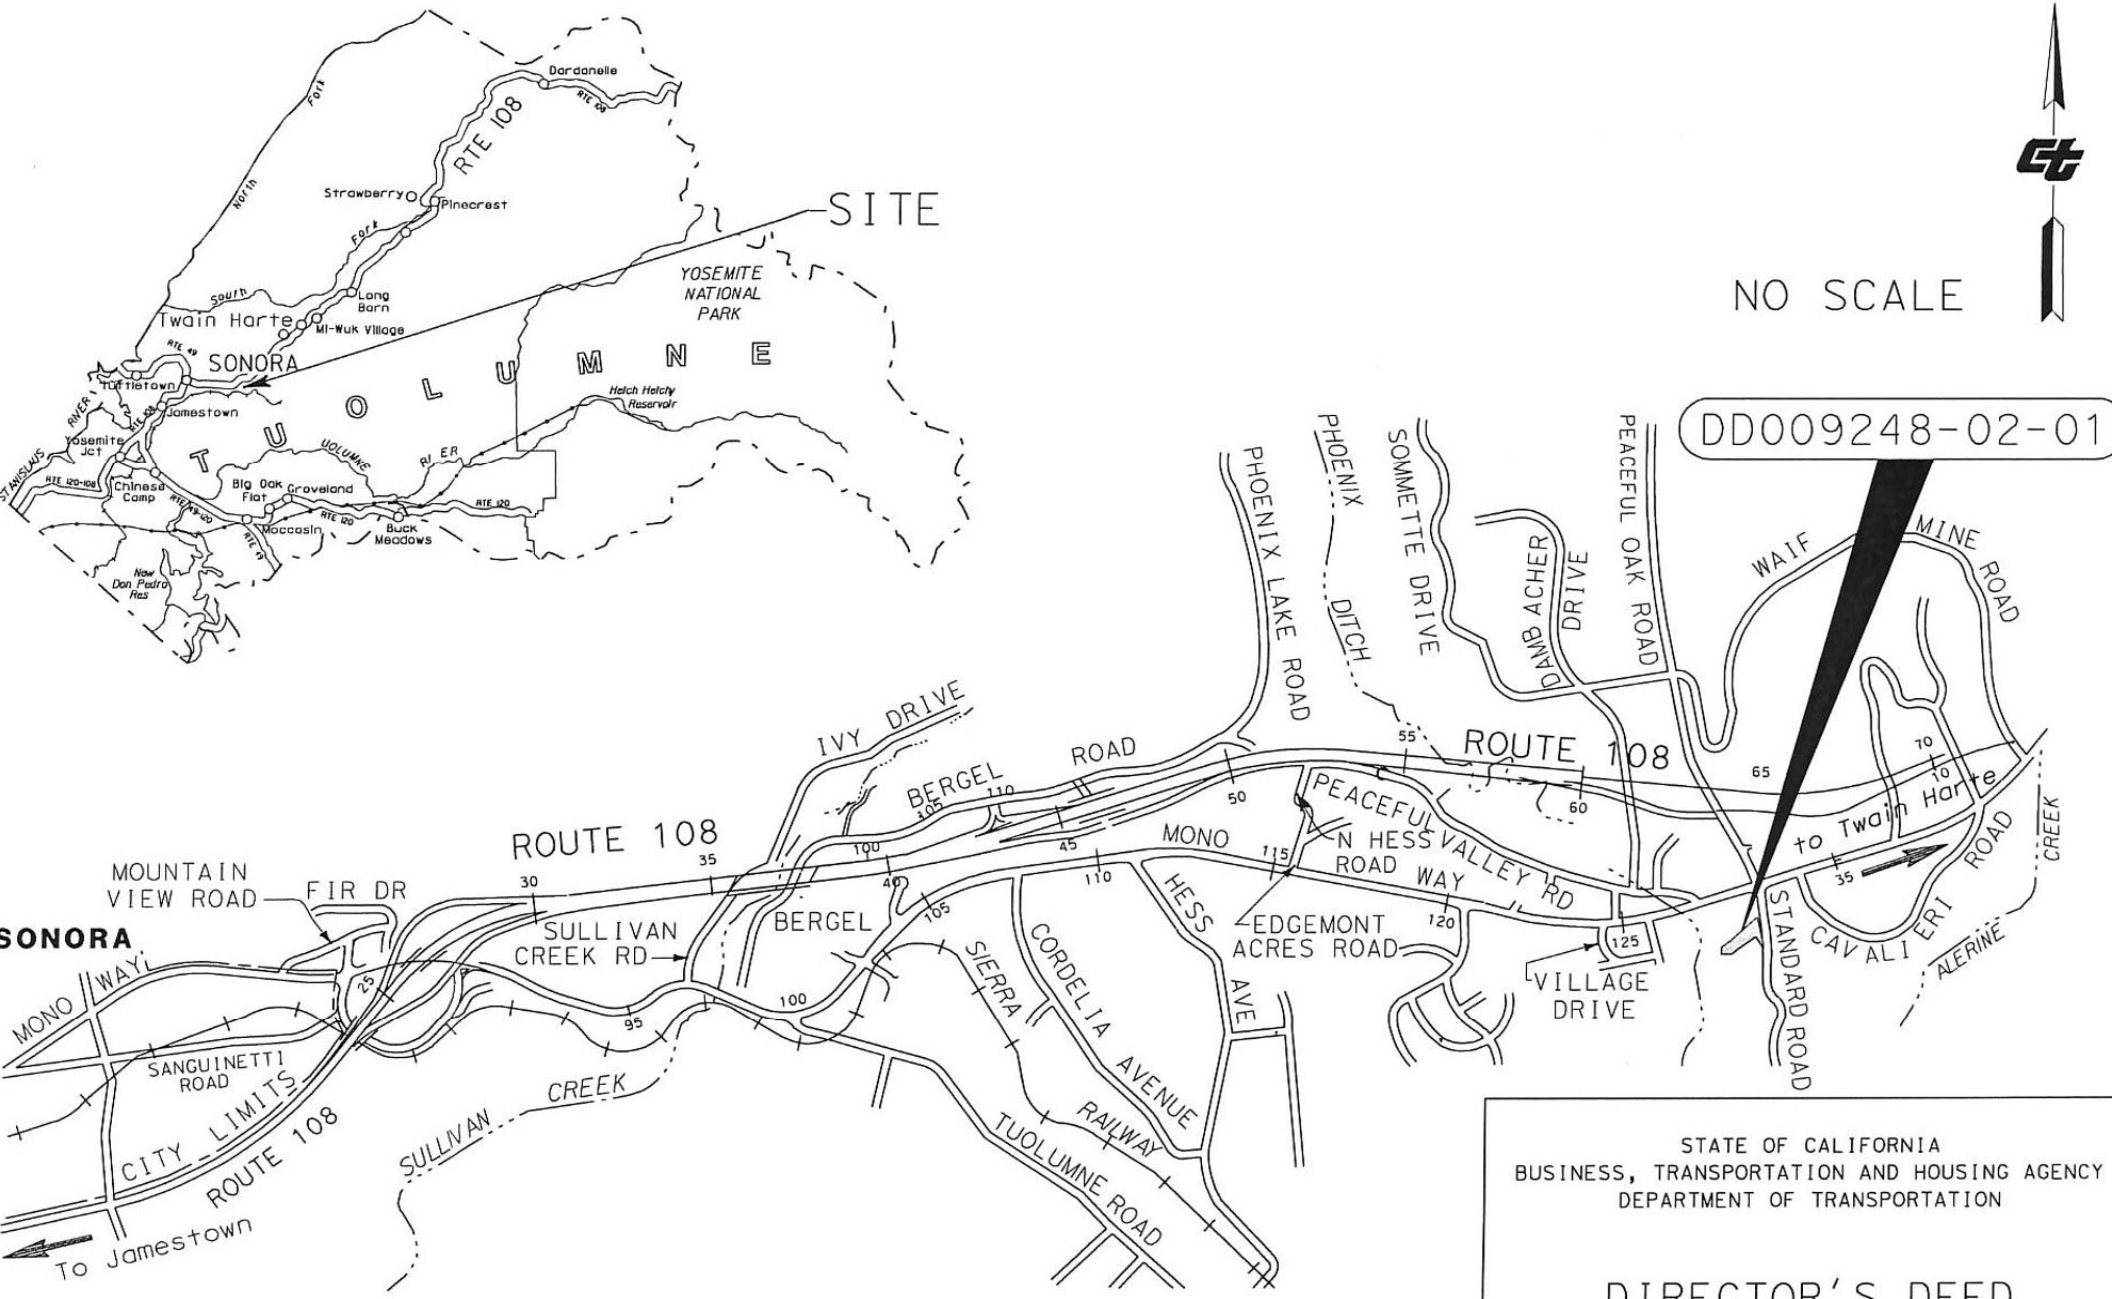

STATE OF CALIFORNIA
BUSINESS, TRANSPORTATION AND HOUSING AGENCY
DEPARTMENT OF TRANSPORTATION

DIRECTOR'S DEED
NO. DD009248-02-01

10-TUO-108-KP 7.4

SHEET 1 OF 2