Dist	COUNTY	ROUTE	POST MILES TOTAL PROJECT	SHEET No.	TOTAL SHEETS

REGISTERED CIVIL ENGINEER DATE

PLANS APPROVAL DATE

REGISTERED PROFESSIONAL ENGINEER No. Exp. CIVIL STATE OF CALIFORNIA

THE STATE OF CALIFORNIA OR ITS OFFICERS OR AGENTS SHALL NOT BE RESPONSIBLE FOR THE ACCURACY OR COMPLETENESS OF SCANNED COPIES OF THIS PLAN SHEET.

TABLE 1

E5-1a SERIES SIGN SPECIFICATIONS		
PANEL SIZE	NO. OF DIGITS	POST
72" X 60"	1 OR 2	2
90" X 60"	3	2
108" X 60"	4	2

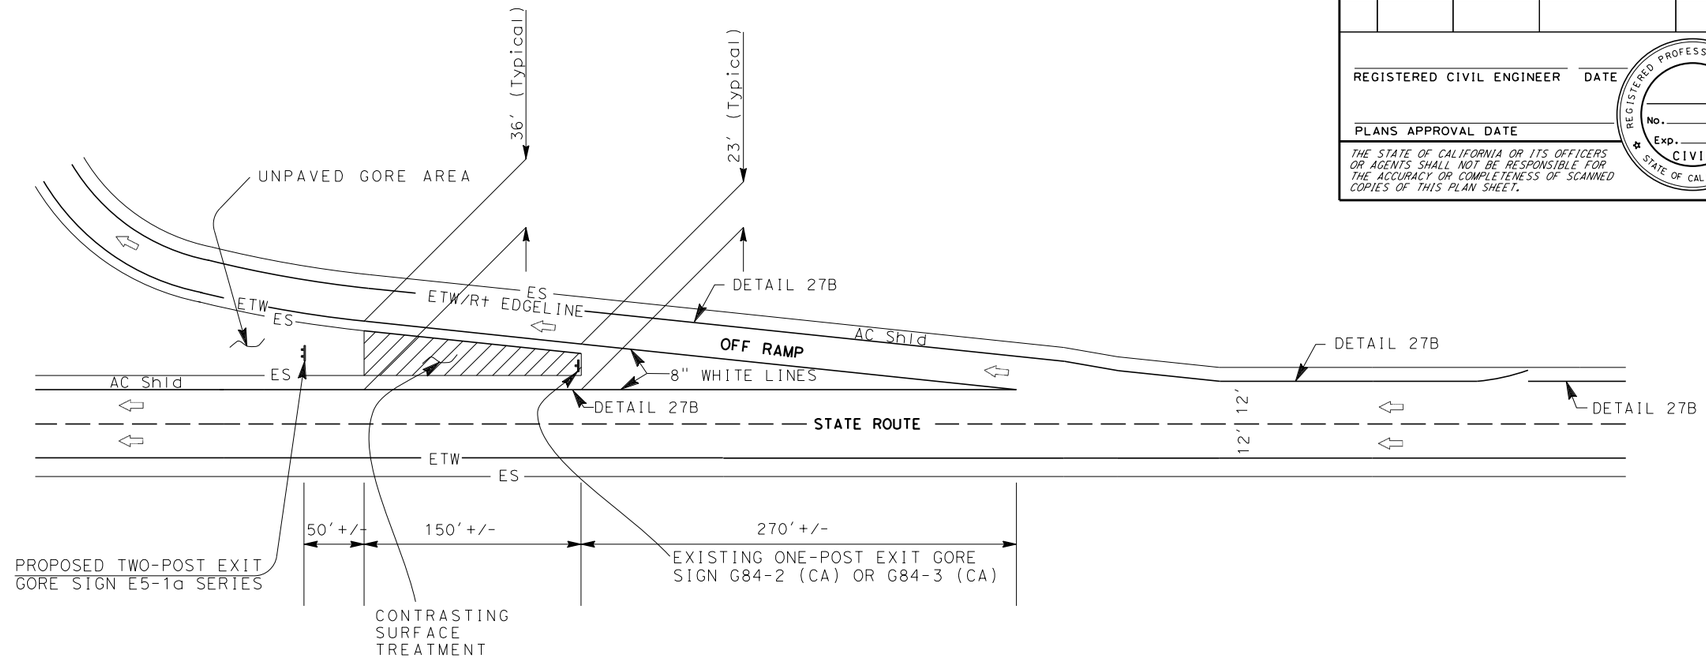

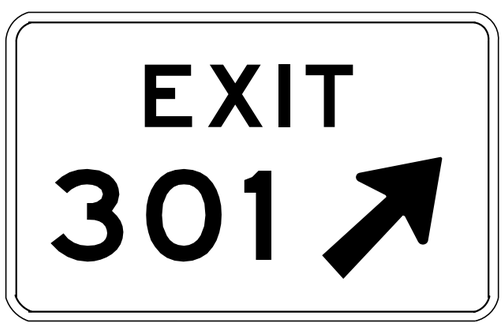

TABLE 2

G84 (CA) SERIES SIGN SPECIFICATIONS			
DESIG.	PANEL SIZE	NO. OF DIGITS	POST
G84-2(CA)	54" X 48"	1 OR 2	1
G84-3(CA)	48" X 60"	3 OR 4	1

EXIT GORE SIGN OPTIONS

NO SCALE

REVISED 8/10/2015

REVISED BY | DATE REVISED

CALCULATED-DESIGNED BY | CHECKED BY

FUNCTIONAL SUPERVISOR

STATE OF CALIFORNIA - DEPARTMENT OF TRANSPORTATION

Caltrans

LAST REVISION 00-00-00 | DATE PLOTTED => $DATE | TIME PLOTTED => $TIME