DIST	COUNTY	ROUTE	KILOMETER POST TOTAL PROJECT	SHEET No	TOTAL SHEETS
01	Men	20	0.4/3.9		

REGISTERED CIVIL ENGINEER 00-00-00

PLANS APPROVAL DATE

REGISTERED PROFESSIONAL ENGINEER No. 00 Exp. 00 CIVIL STATE OF CALIFORNIA

The State of California or its officers or agents shall not be responsible for the accuracy or completeness of electronic copies of this plan sheet.

Caltrans now has a web site! To get to the web site, go to: http://www.dot.ca.gov

Caltrans Metric

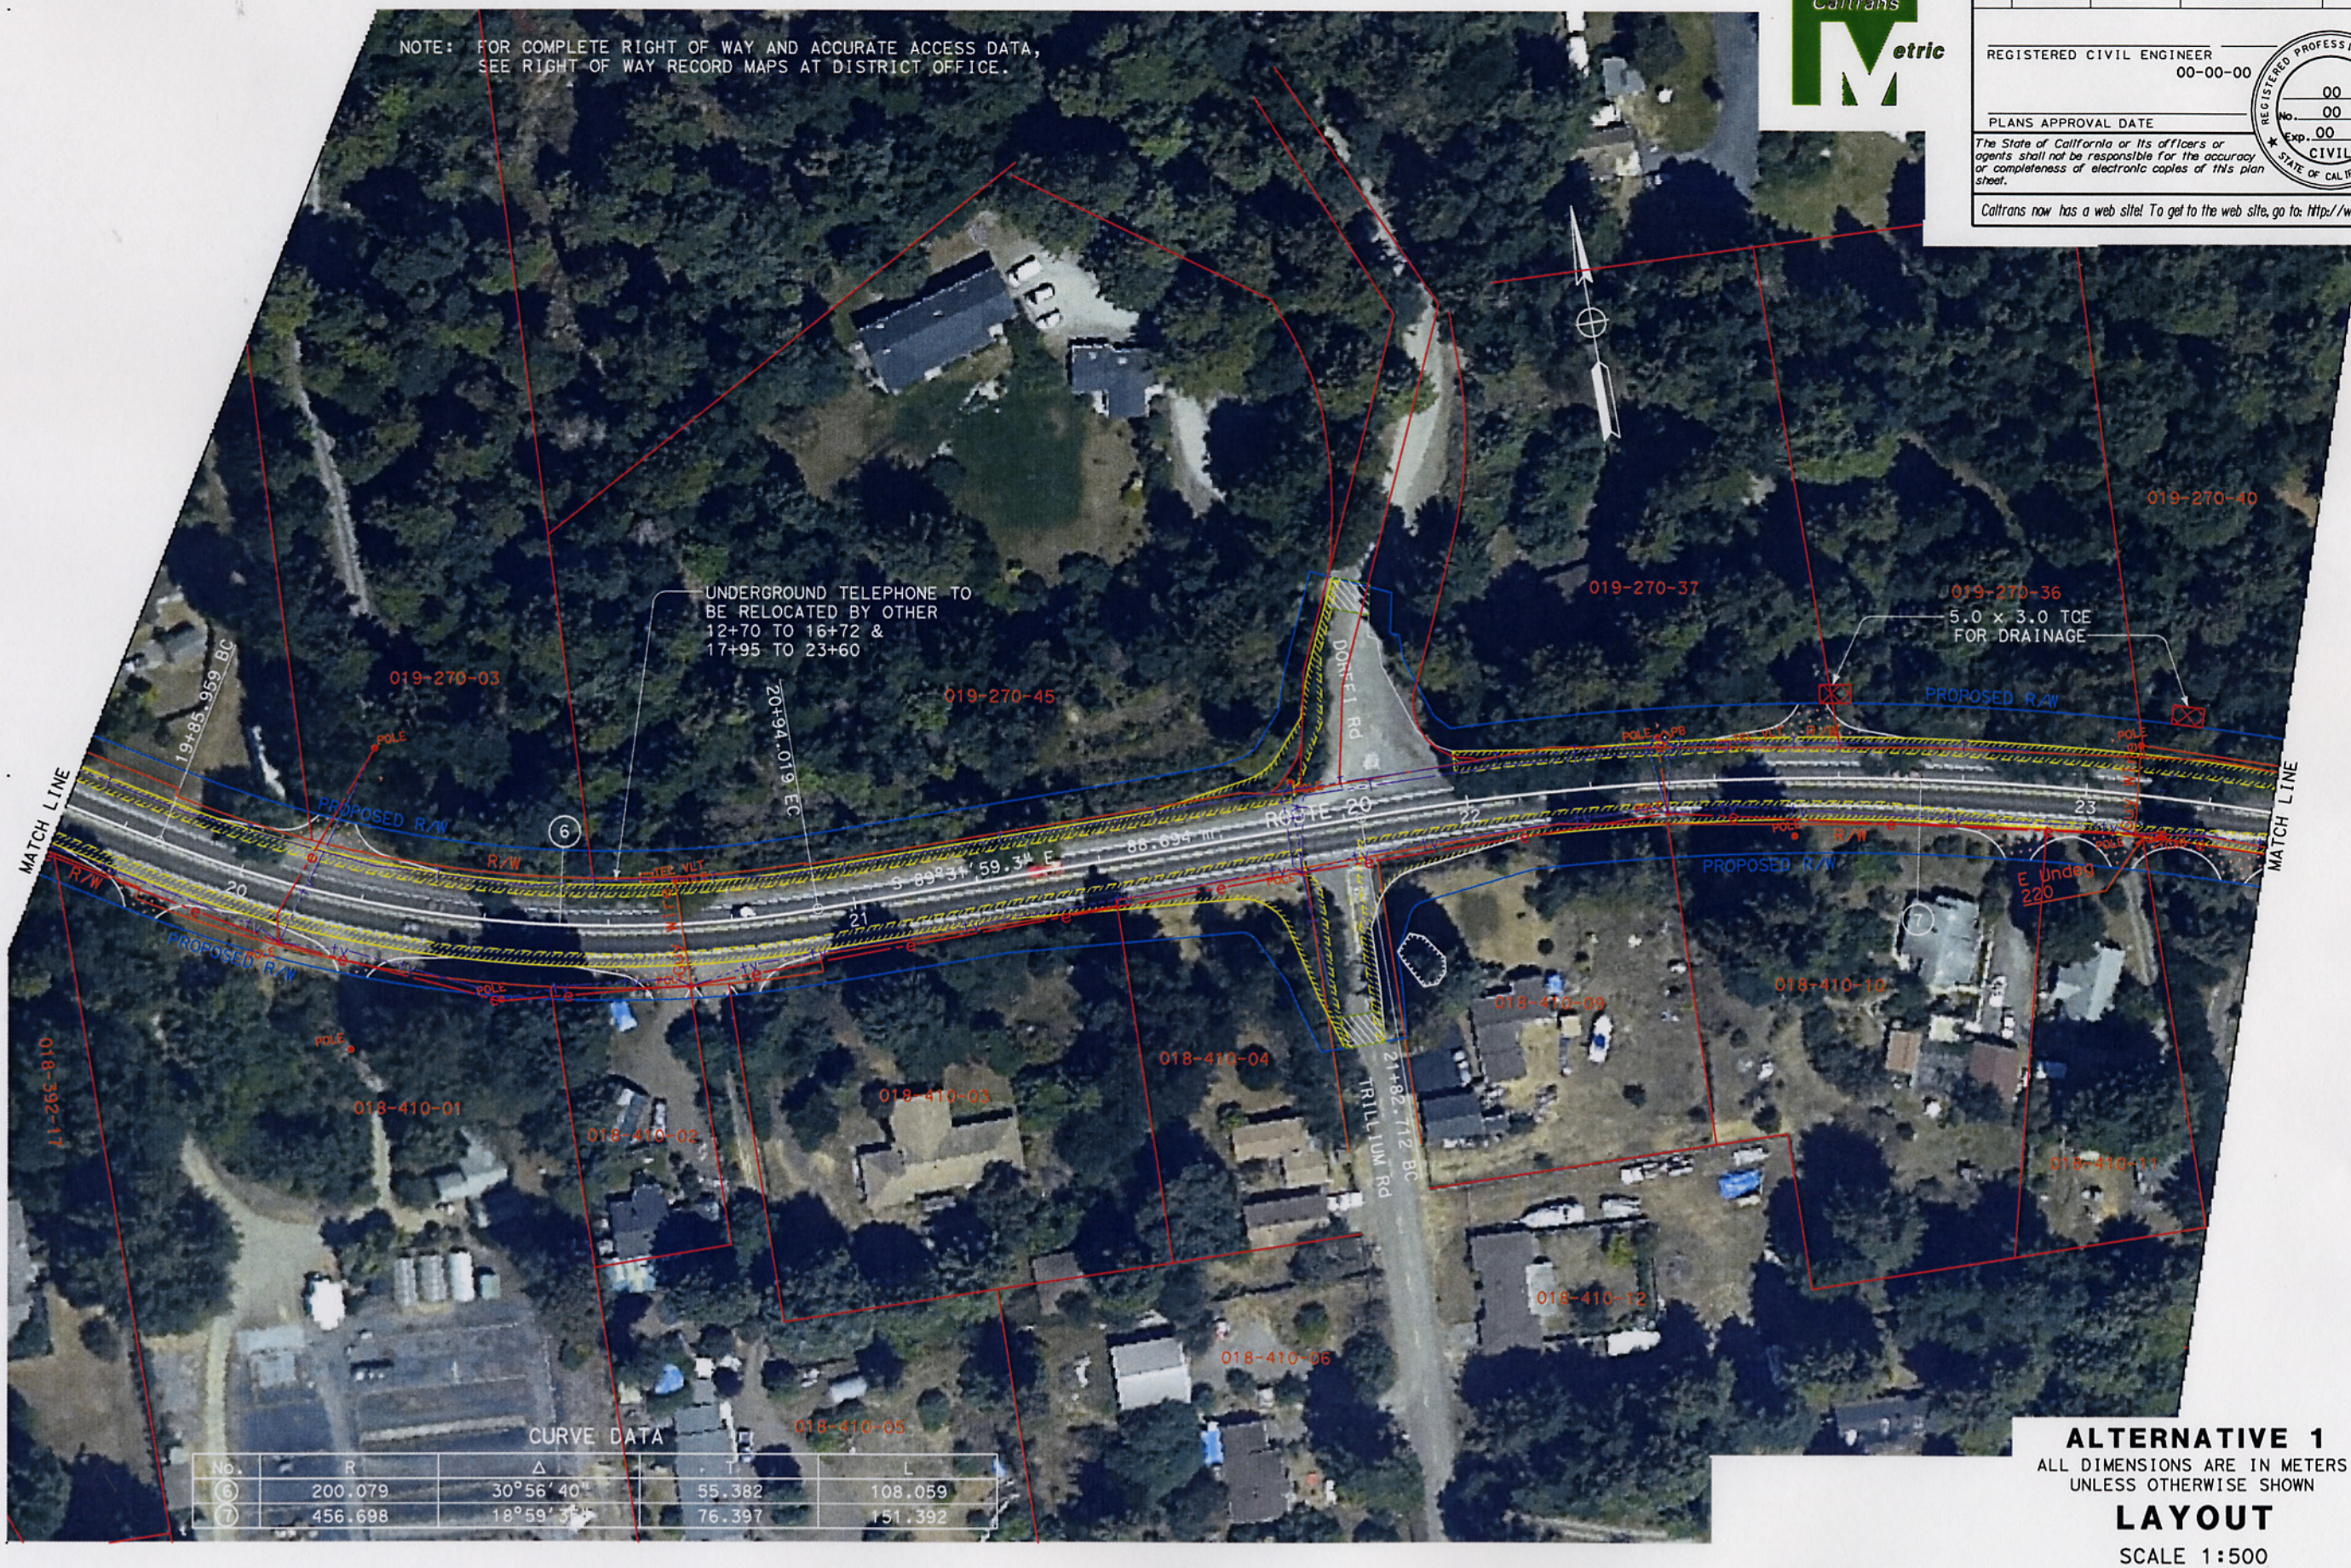

CURVE DATA

No.	R	Δ	T	L
6	200.079	30°56'40"	55.382	108.059
7	456.698	18°59'3[illegible]	76.397	151.392

ALTERNATIVE 1

ALL DIMENSIONS ARE IN METERS UNLESS OTHERWISE SHOWN

LAYOUT

SCALE 1:500

L-4

REVISED BY	DATE
DATE REVISED	
CALCULATED/ DESIGNED BY	
CHECKED BY	
PROJECT ENGINEER	MIKE MARTI

STATE OF CALIFORNIA - DEPARTMENT OF TRANSPORTATION
NORTH REGION
OFFICE OF DESIGN, SOUTH
DESIGN BRANCH S15

Caltrans

07:40 15-JUL-2003 t3marti DHIPPE104.dgn

LAST REVISION 00-00-00 DATE PLOTTED => 15-JUL-2003 TIME PLOTTED => 07:40

RELATIVE BORDER SCALE IS IN MILLIMETERS 0 20 40 60 80

USERNAME => t3marti
DGN FILE => DHIPPE104.dgn

CU 03265

EA 292000