DIST	COUNTY	ROUTE	KILOMETER POST TOTAL PROJECT	SHEET No	TOTAL SHEETS
01	Men	20	0.4/3.9		

REGISTERED CIVIL ENGINEER 00-00-00

PLANS APPROVAL DATE

REGISTERED PROFESSIONAL ENGINEER No. 00 Exp. 00 CIVIL STATE OF CALIFORNIA

The State of California or its officers or agents shall not be responsible for the accuracy or completeness of electronic copies of this plan sheet.

Caltrans now has a web site! To get to the web site, go to: http://www.dot.ca.gov

Caltrans Metric

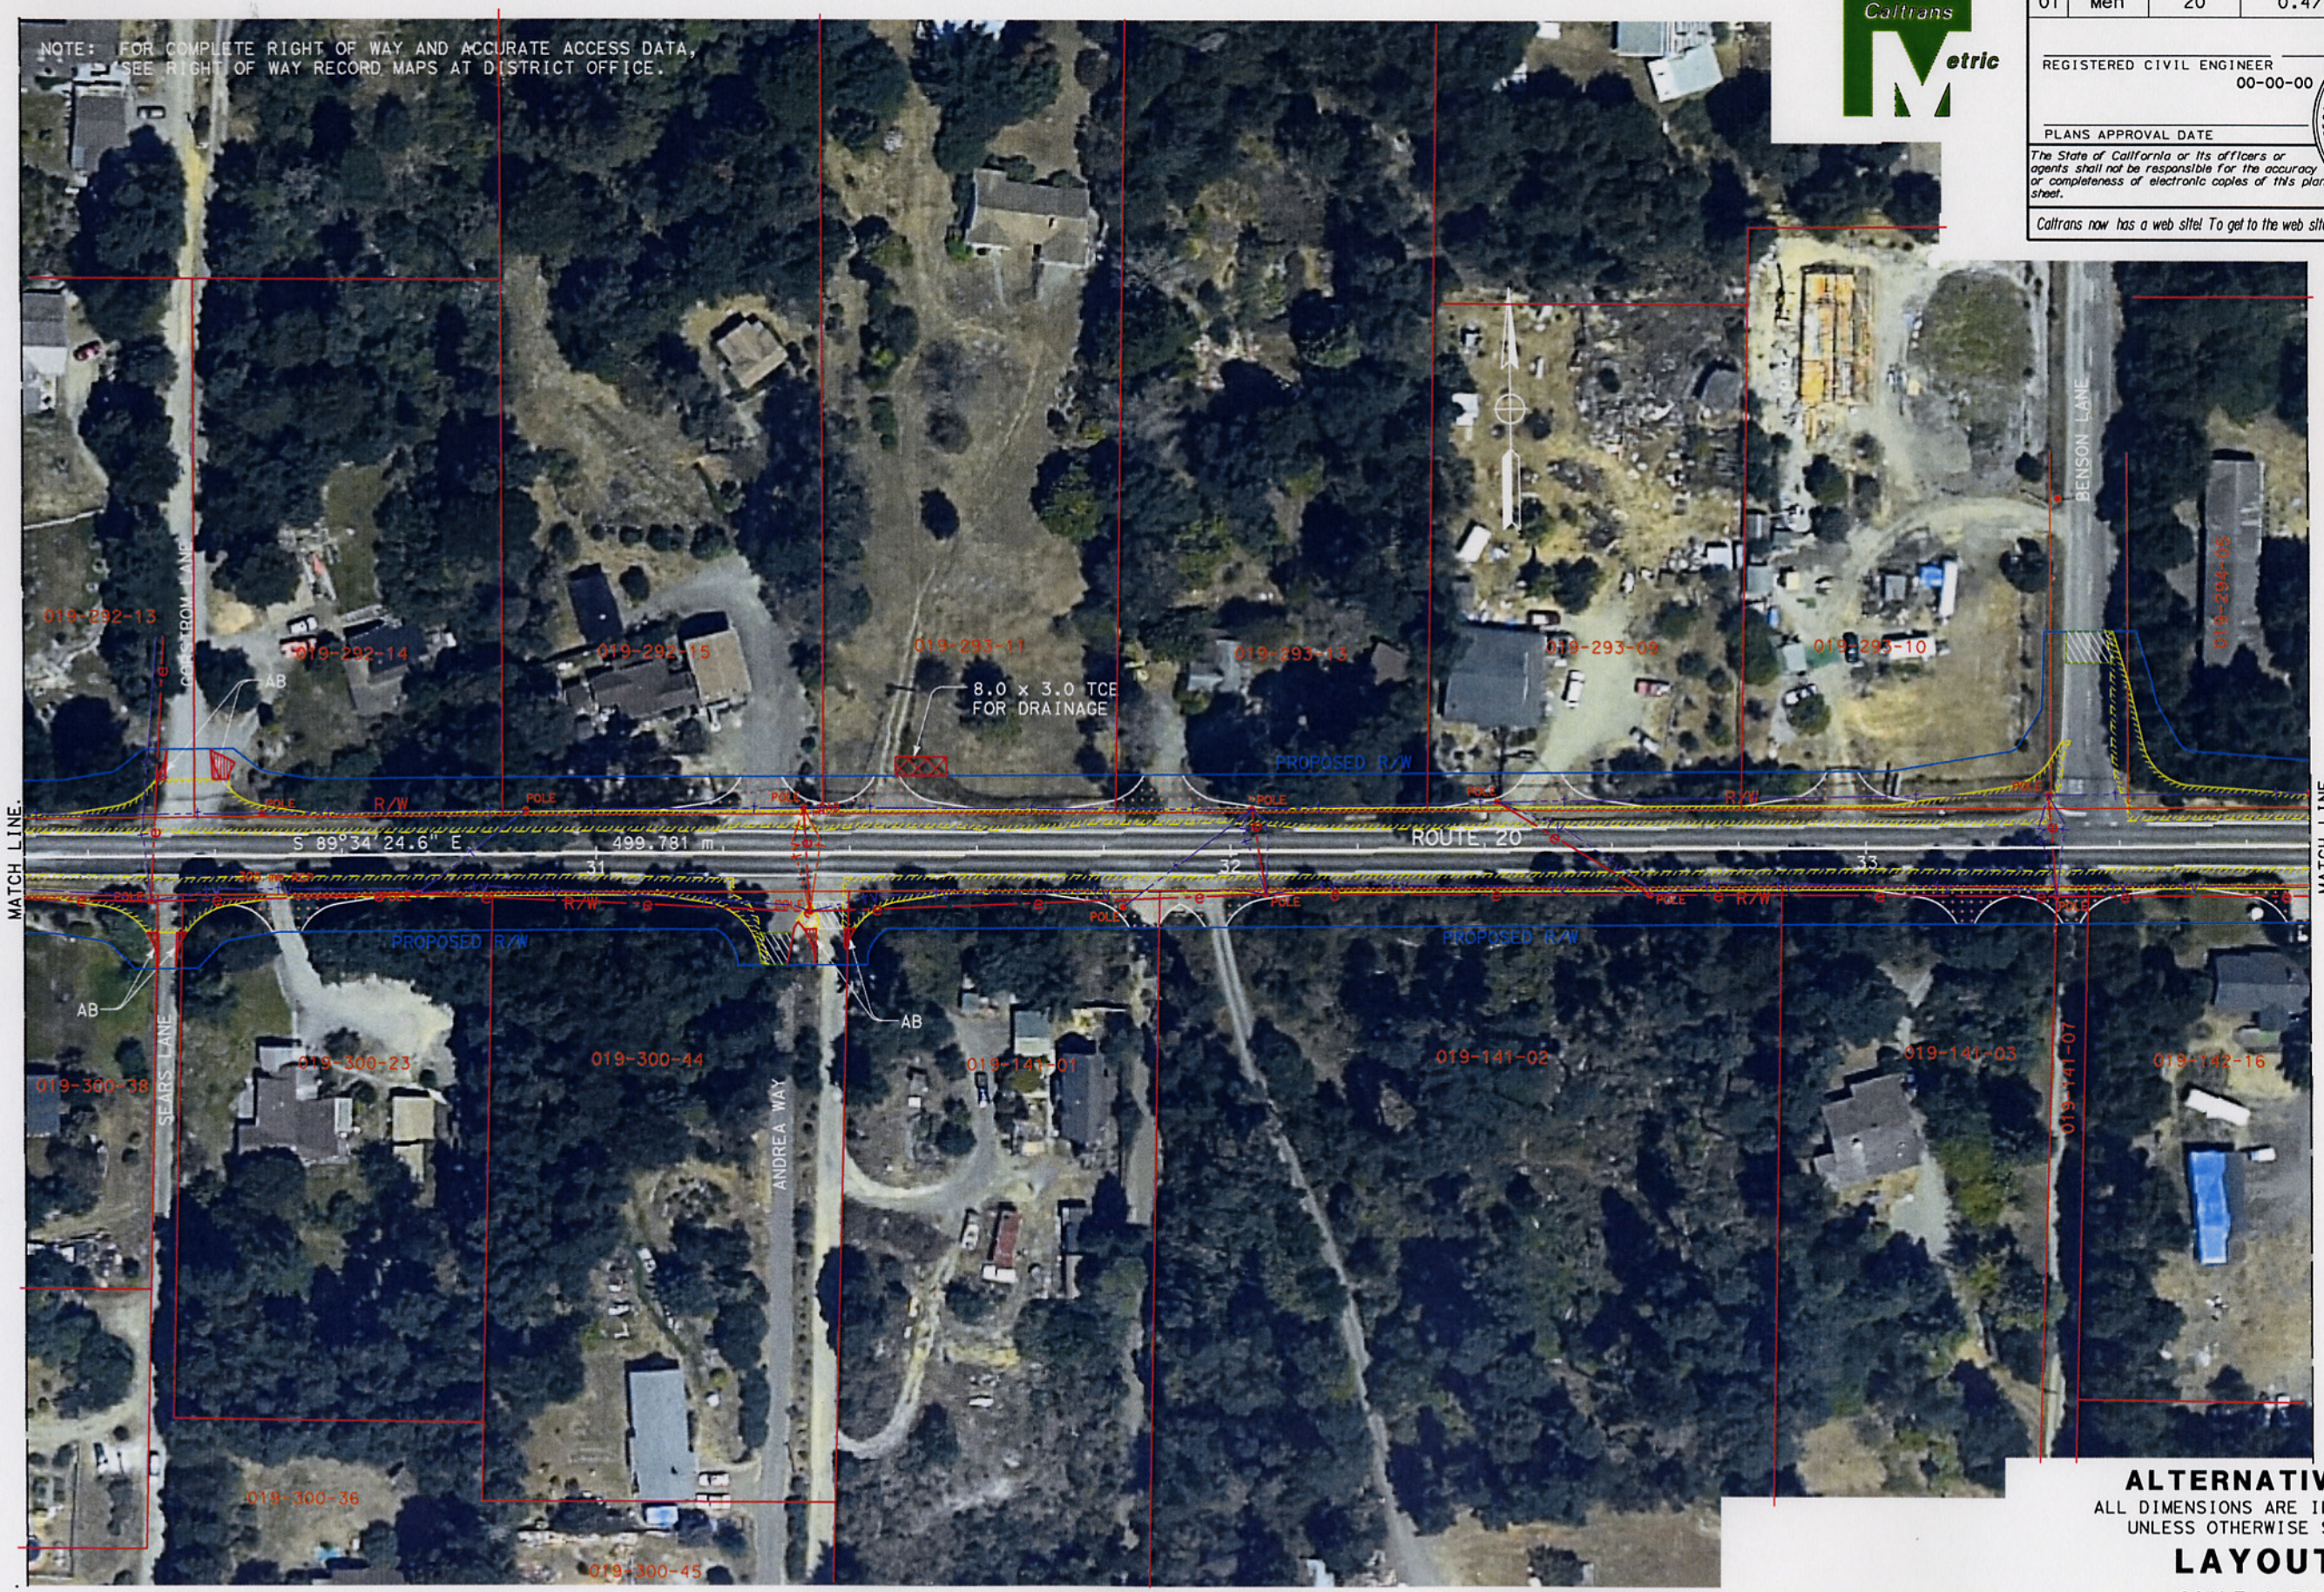
NOTE: FOR COMPLETE RIGHT OF WAY AND ACCURATE ACCESS DATA, SEE RIGHT OF WAY RECORD MAPS AT DISTRICT OFFICE.

ALTERNATIVE 1

ALL DIMENSIONS ARE IN METERS UNLESS OTHERWISE SHOWN

LAYOUT

SCALE 1:500

L-7

CALCULATED/ DESIGNED BY	DATE
CHECKED BY	
REVISED BY	
DATE REVISED	

PROJECT ENGINEER: MIKE MARTI

STATE OF CALIFORNIA - DEPARTMENT OF TRANSPORTATION
NORTH REGION
OFFICE OF DESIGN, SOUTH
DESIGN BRANCH S15

Caltrans

07:43 15-JUL-2003 t3marti DHIPPE107.dgn

LAST REVISION 00-00-00 DATE PLOTTED => 15-JUL-2003 TIME PLOTTED => 07:43

RELATIVE BORDER SCALE IS IN MILLIMETERS 0 20 40 60 80

USERNAME => t3marti
DGN FILE => DHIPPE107.dgn

CU 03265

EA 292000