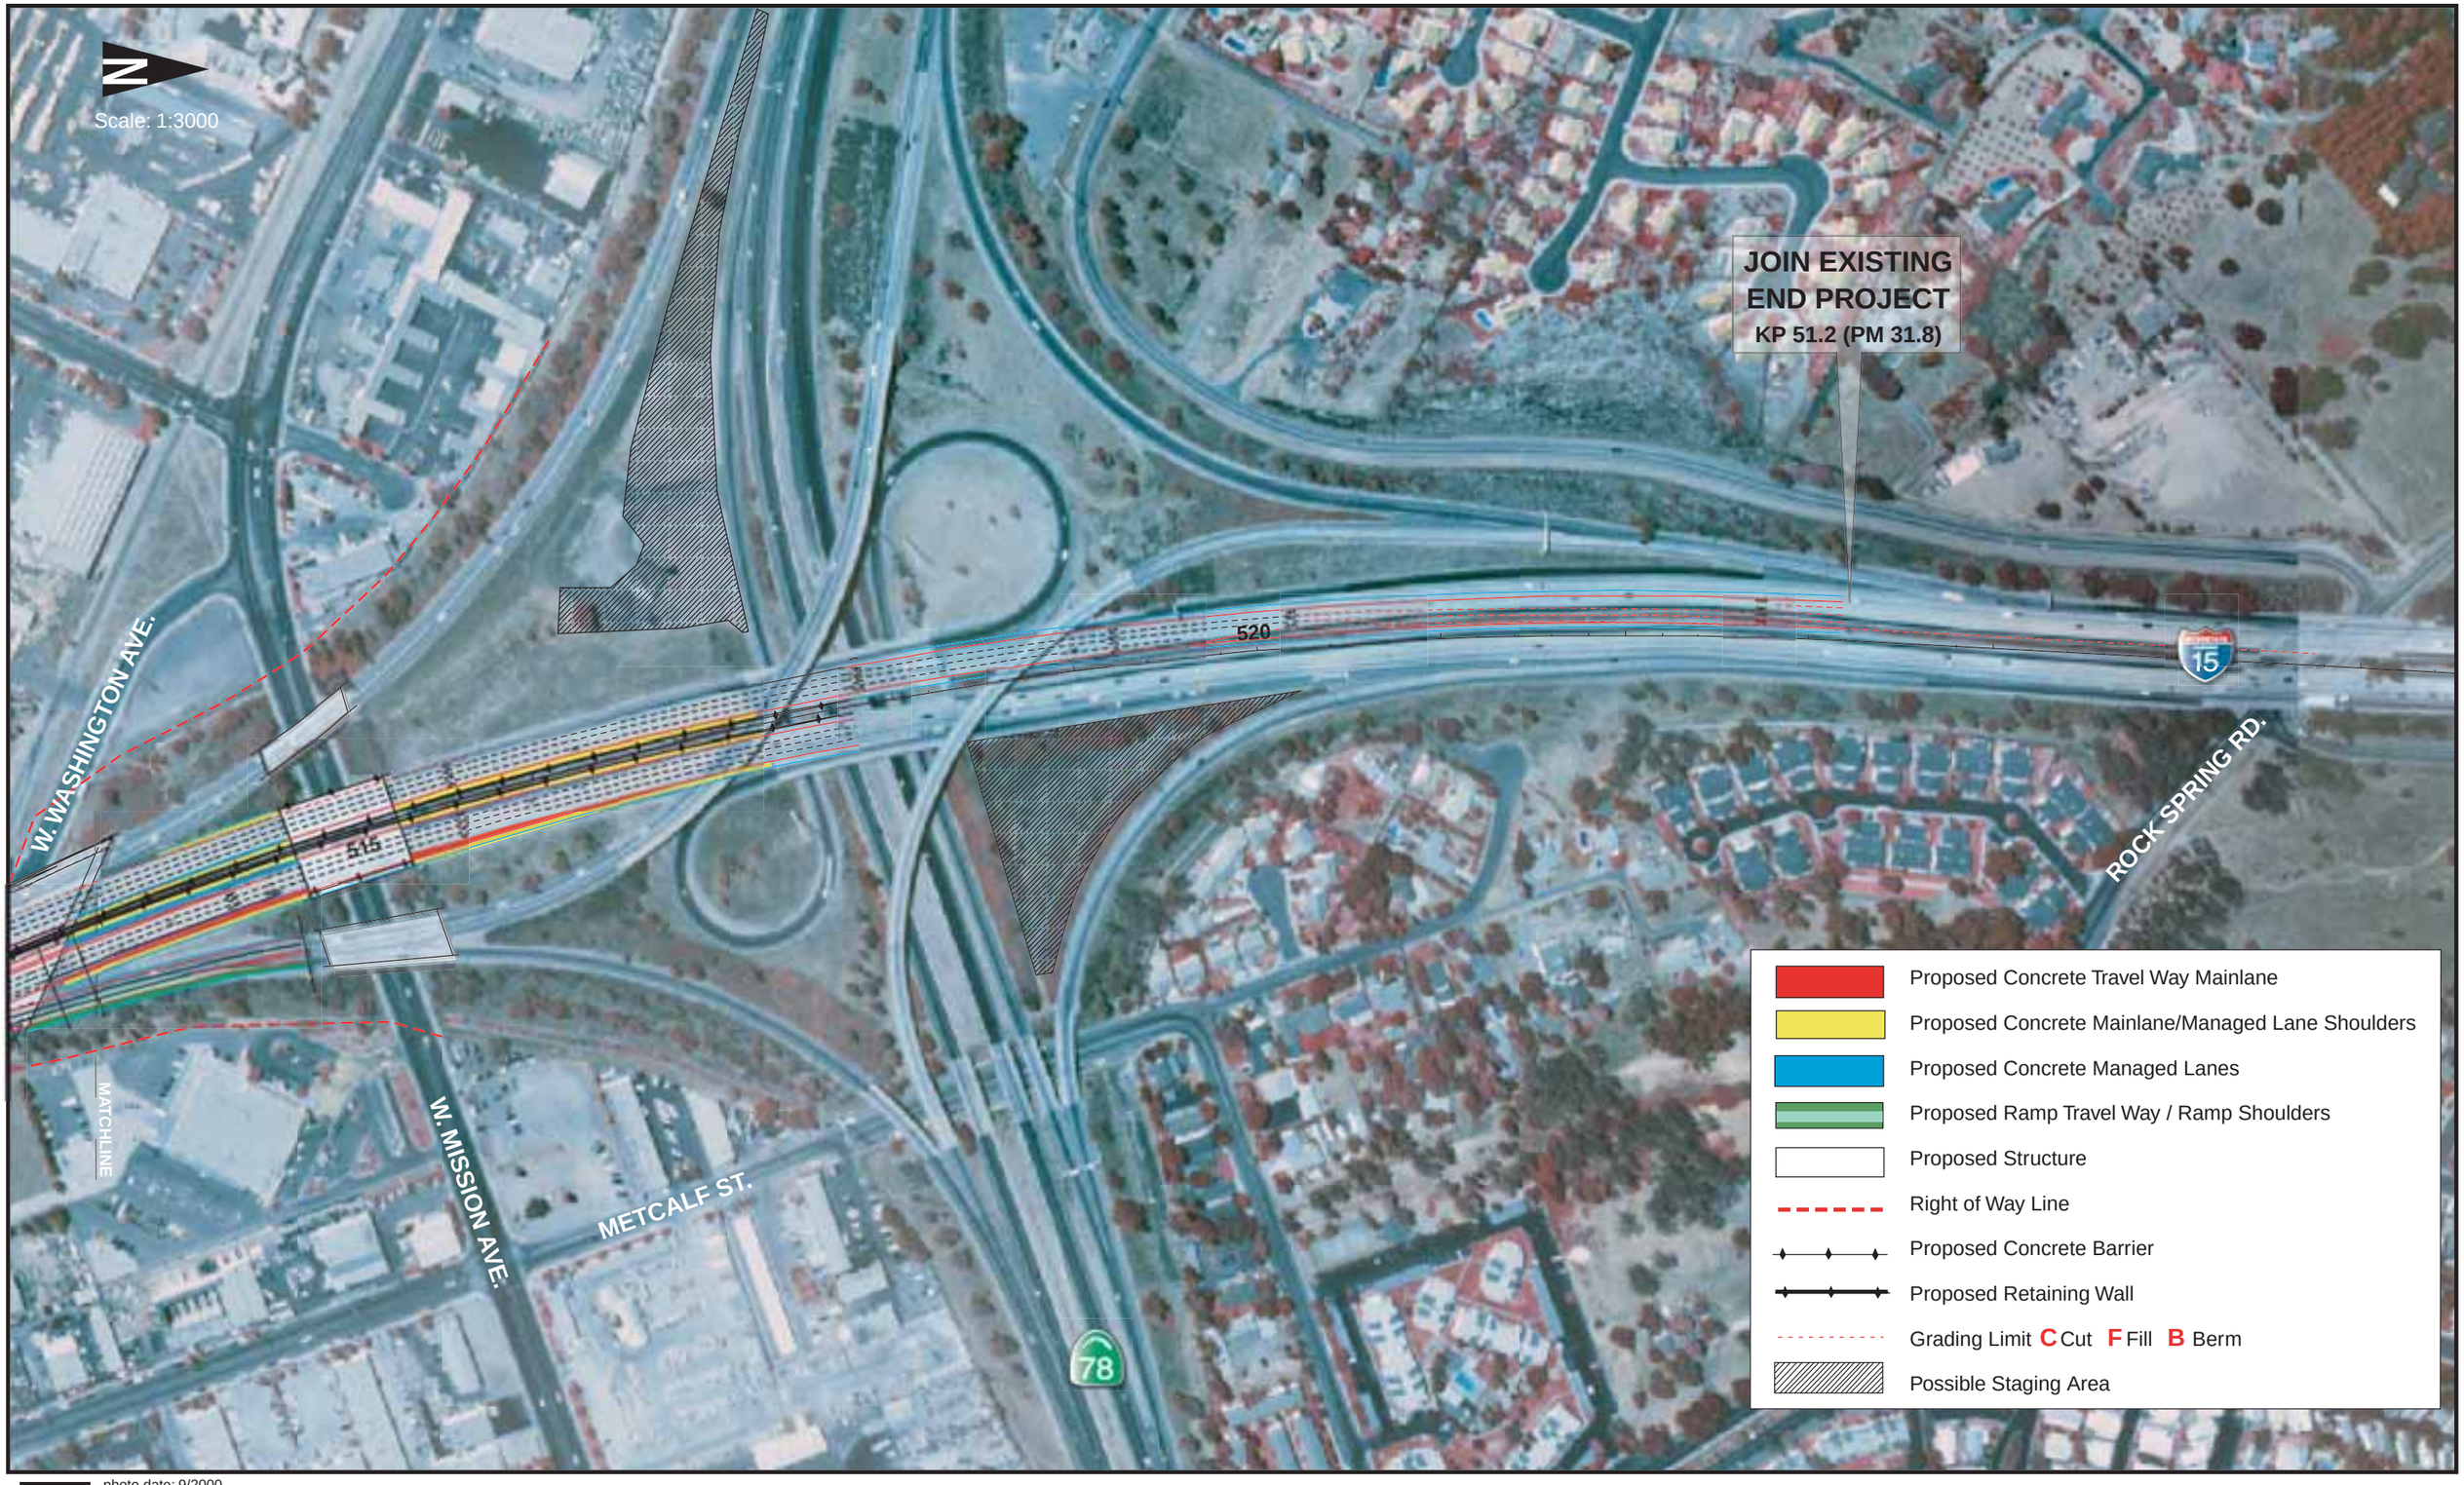

photo date: 9/2000

Caltrans Metric

Figure 2-28

PROJECT FEATURES MAP