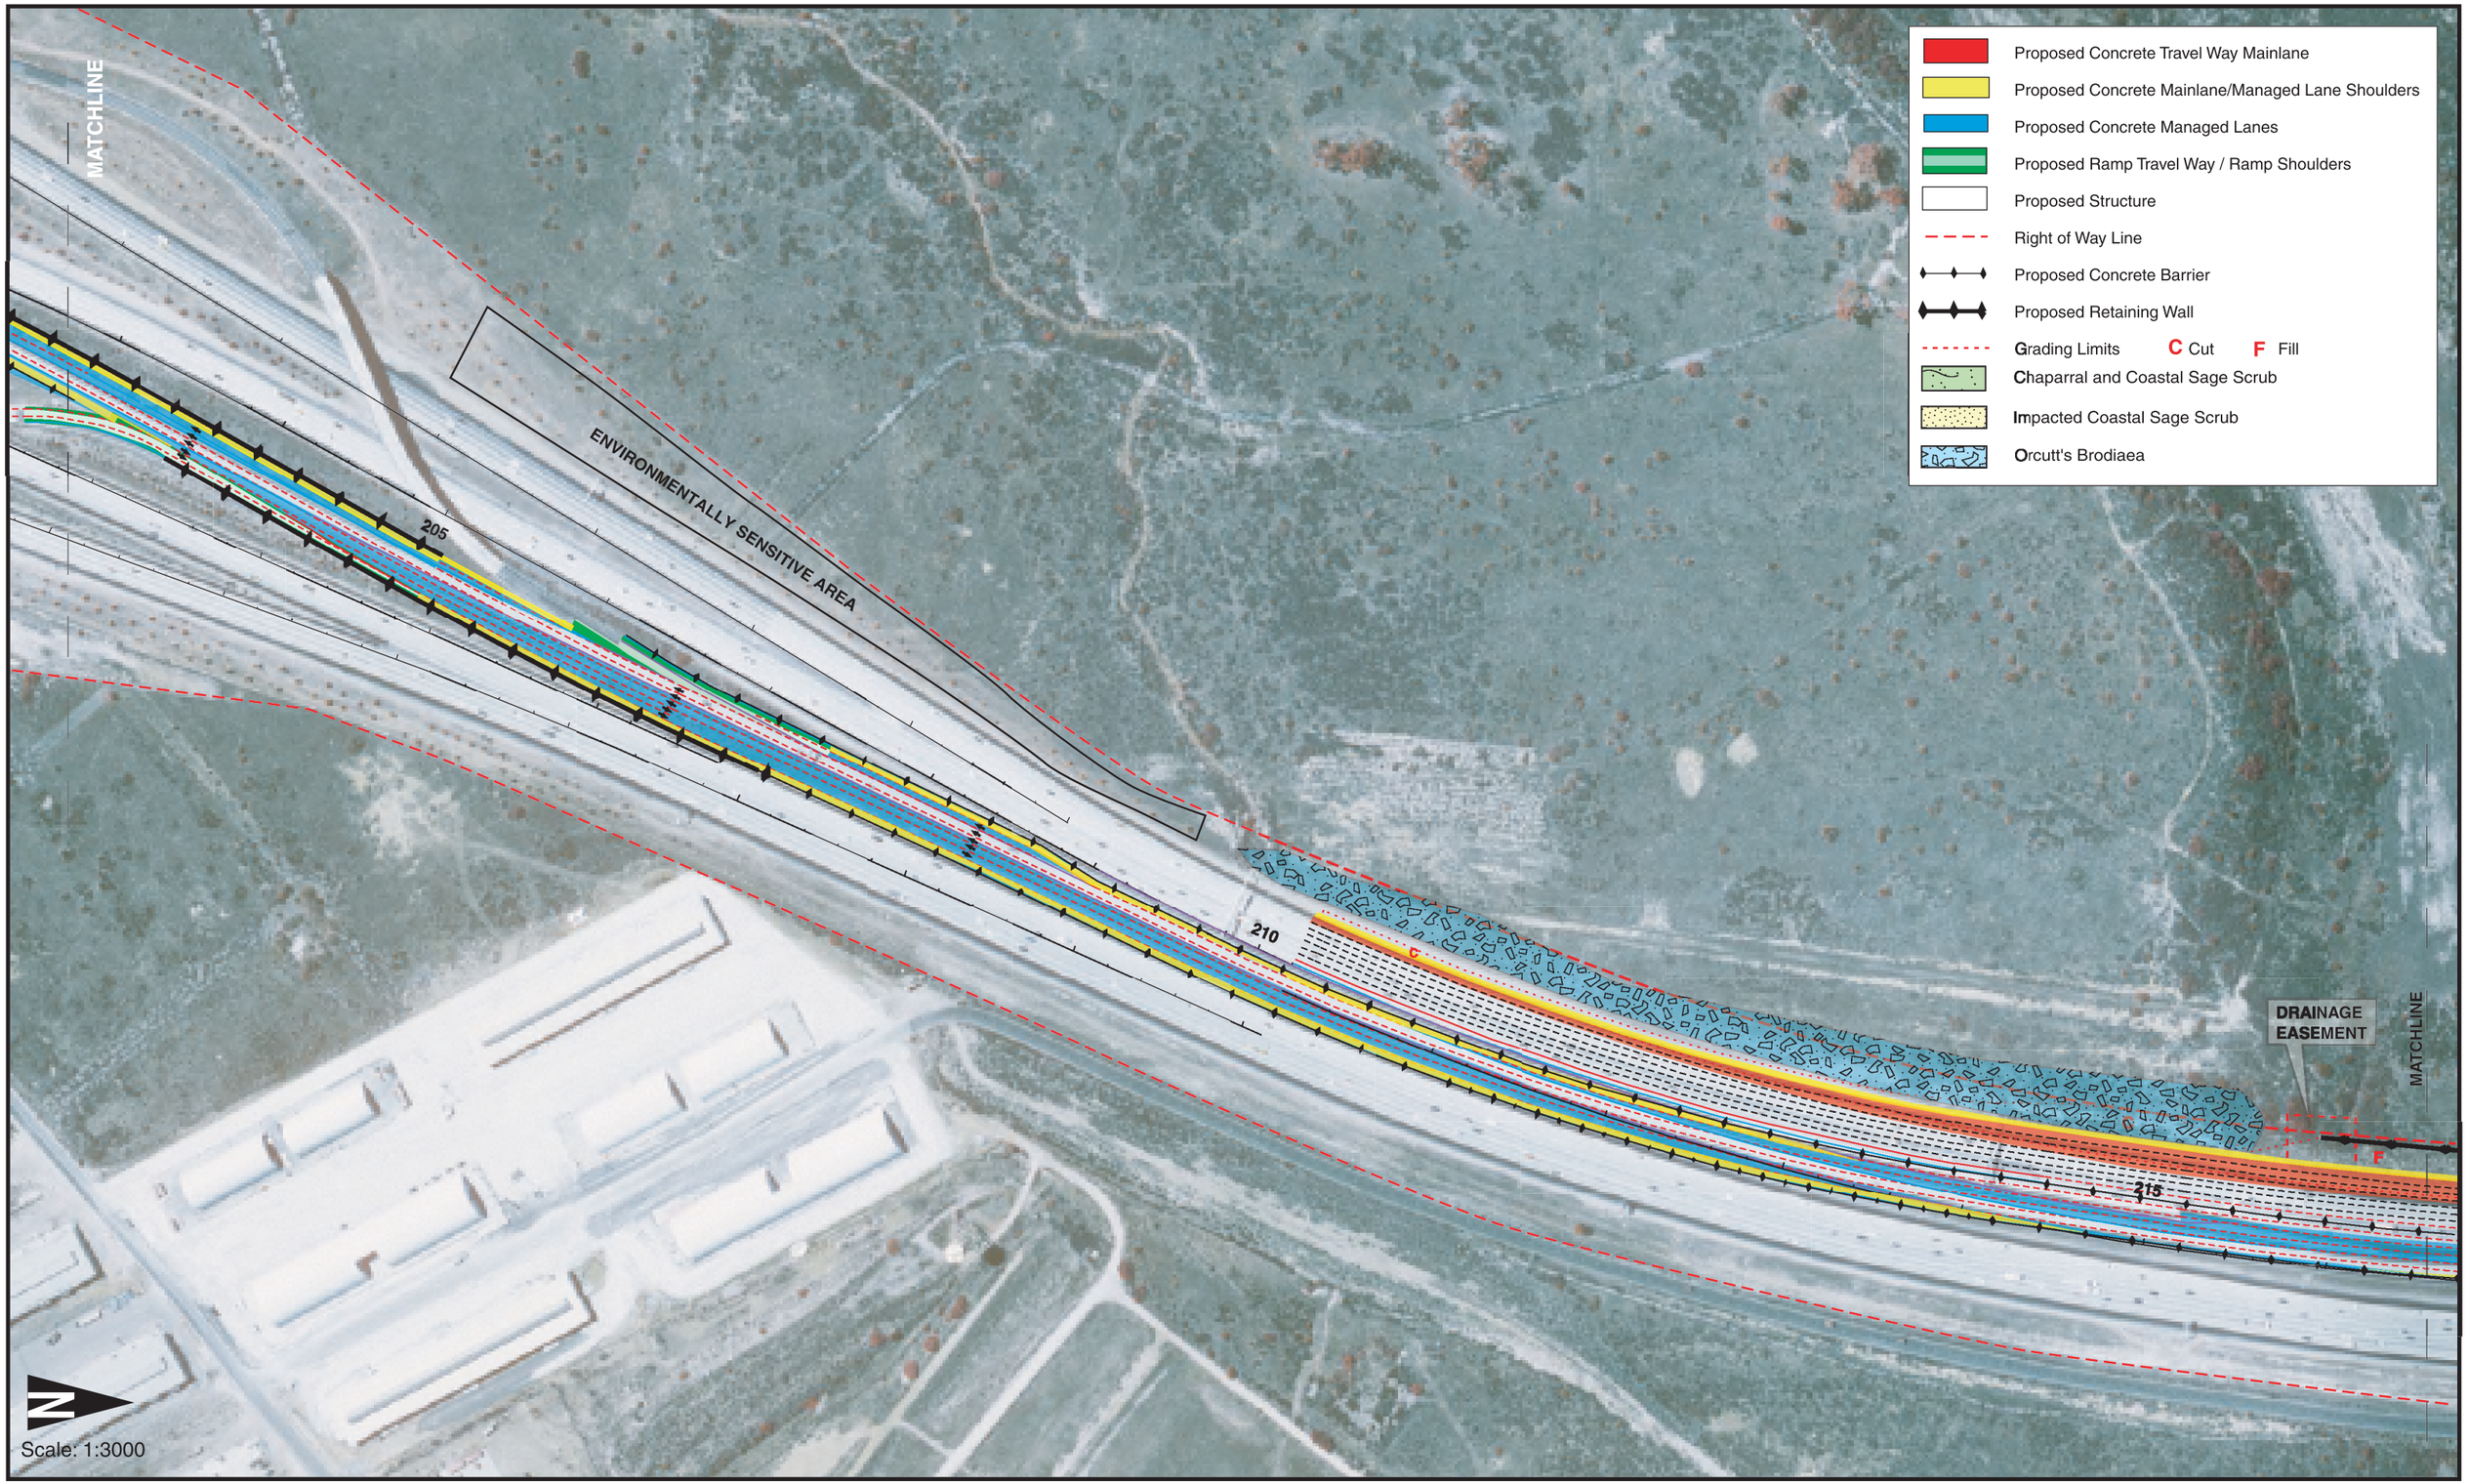

Caltrans Metric

Photo date: 9/2000

Figure 2-3

PROJECT FEATURES