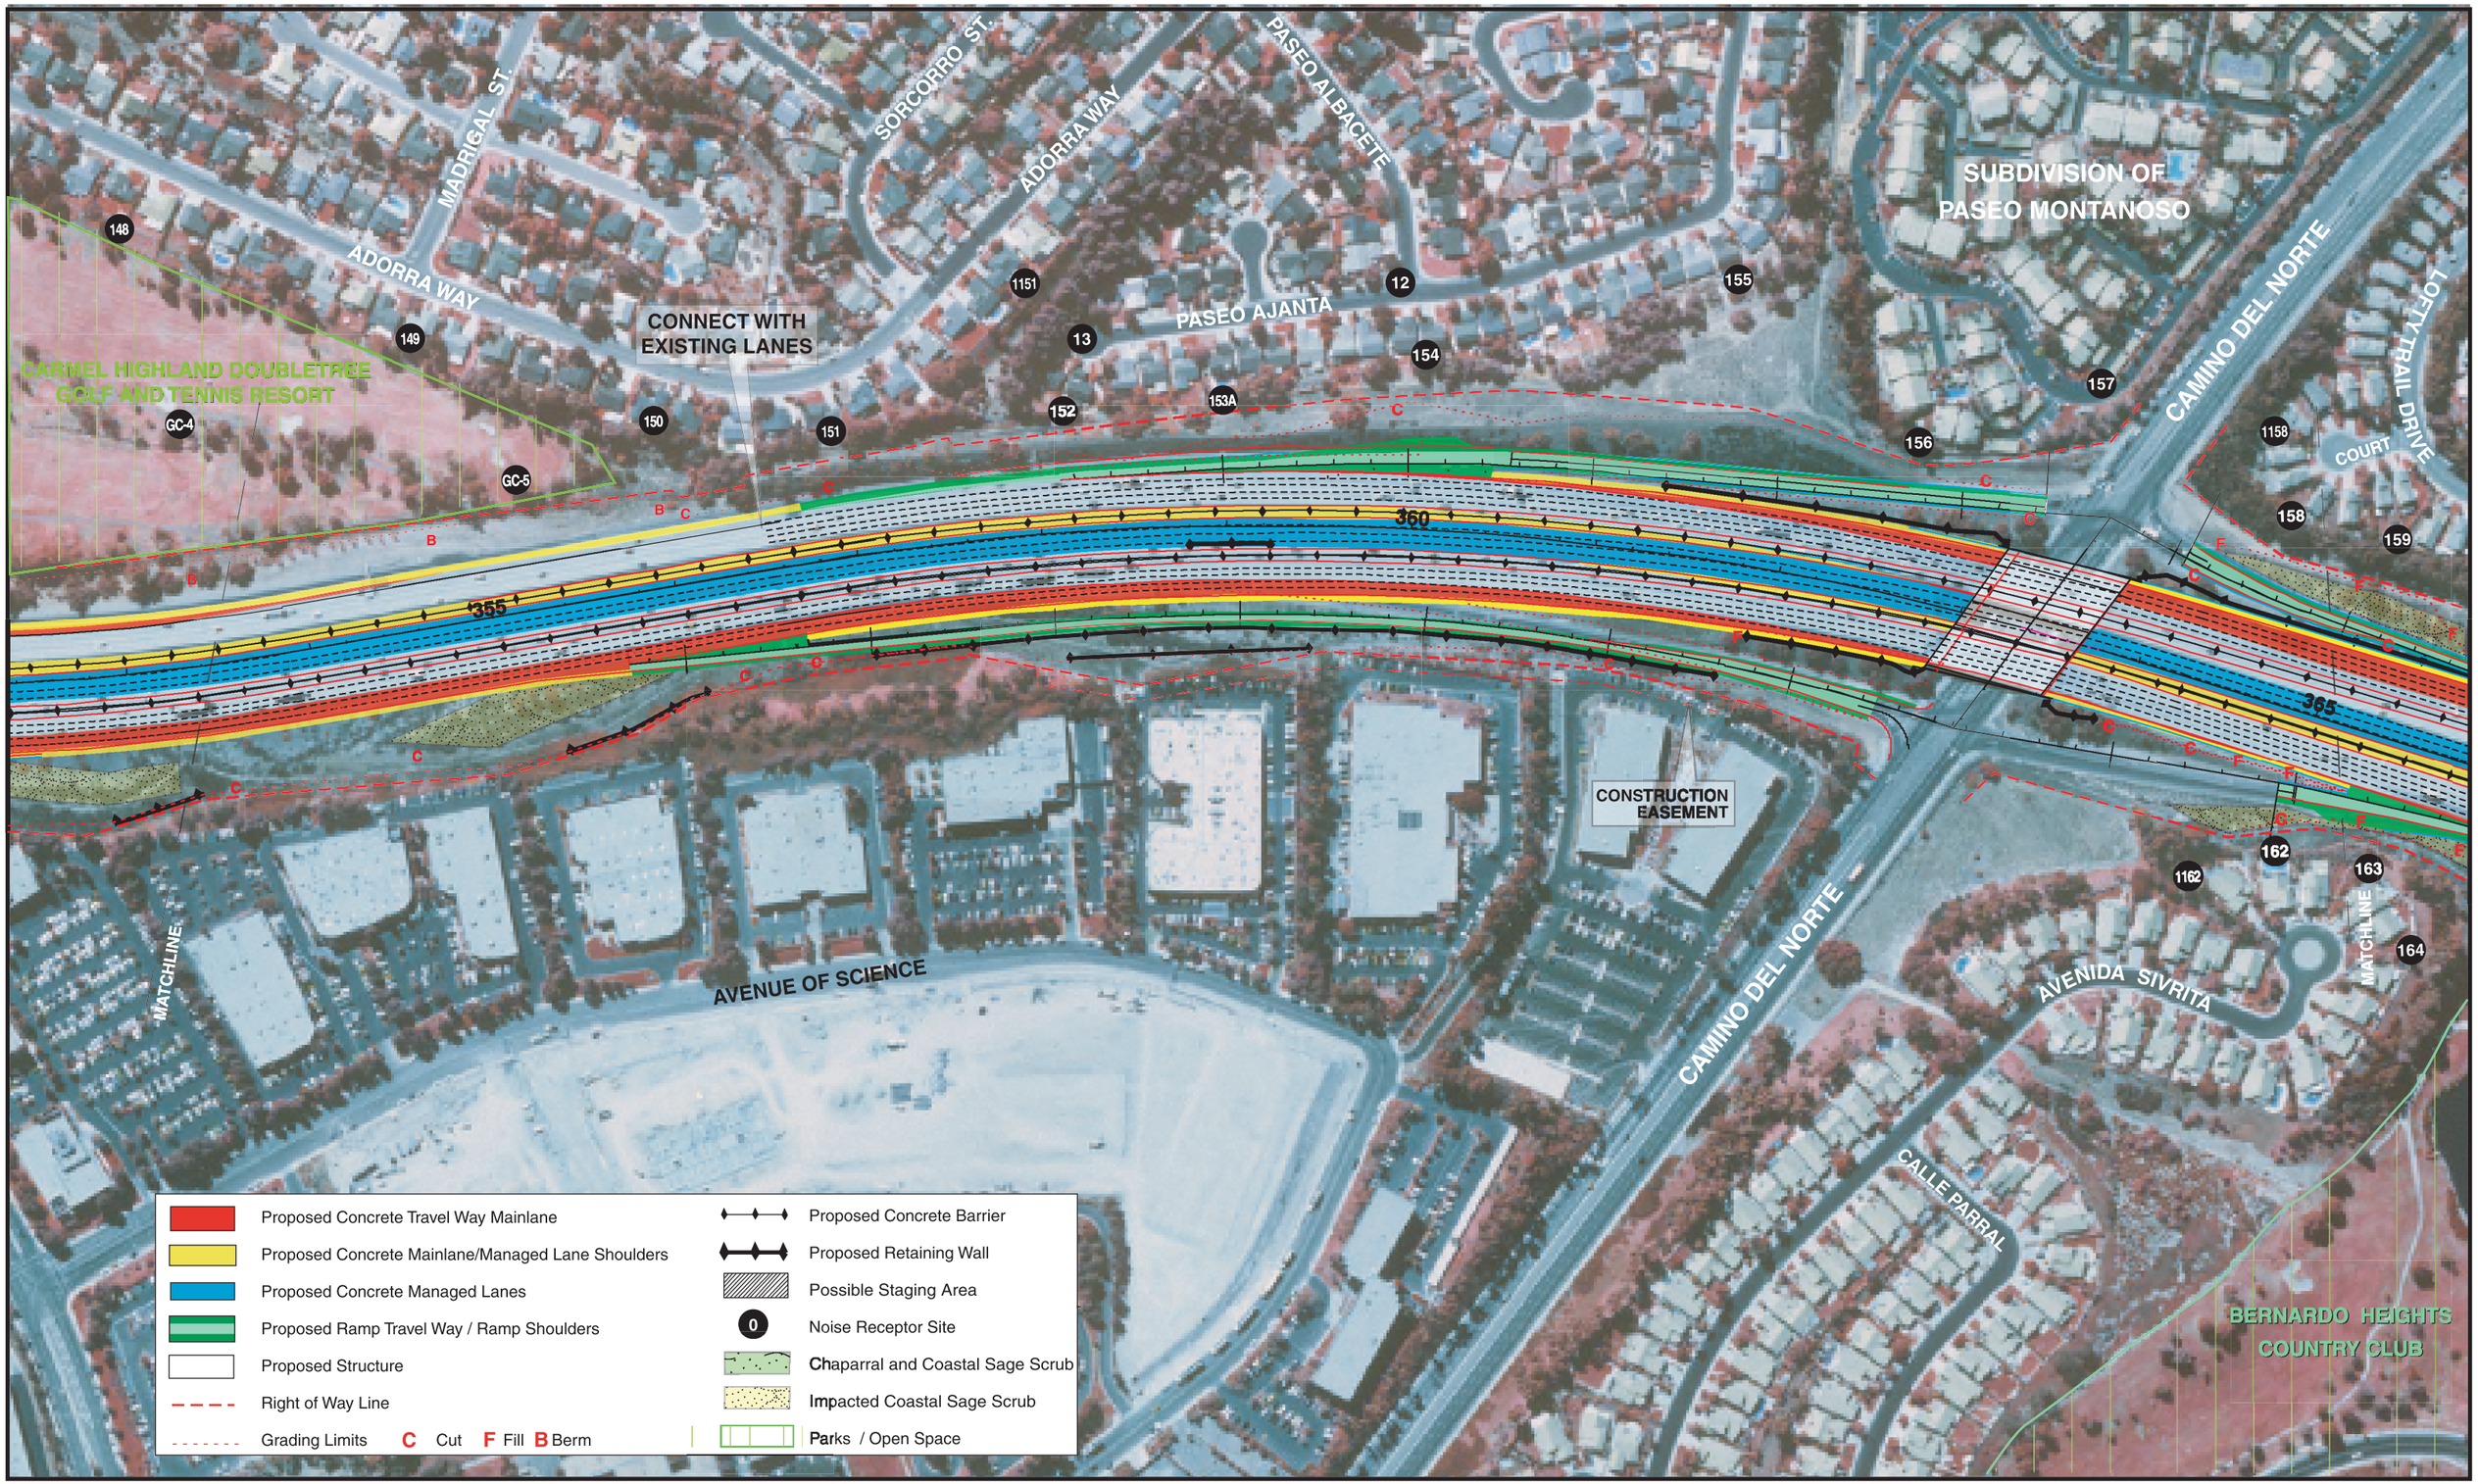

Caltrans Metric

photo date: 9/2000

Figure 2-15

PROJECT FEATURES