Contract No. 03A2846

Dist	COUNTY	ROUTE	POST MILES TOTAL PROJECT	SHEET No.	TOTAL SHEETS
03	Sac	80	12.3/16.6	20	29

Lai T. Saetern 8-13-18
REGISTERED ELECTRICAL ENGINEER DATE

August 13, 2018
PLANS APPROVAL DATE

REGISTERED PROFESSIONAL ENGINEER LAI T. SAETERN No. E21807 EXP. 03-31-19 ELECTRICAL STATE OF CALIFORNIA

THE STATE OF CALIFORNIA OR ITS OFFICERS OR AGENTS SHALL NOT BE RESPONSIBLE FOR THE ACCURACY OR COMPLETENESS OF SCANNED COPIES OF THIS PLAN SHEET.

NOTE:

ELECTRICAL SYSTEMS QUANTITY TABLES SUMMARIZE SIGNIFICANT COMPONENTS. SEE ELECTRICAL SYSTEMS PLANS AND SPECIFICATIONS TO DETERMINE ALL MATERIALS NEEDED FOR EACH SYSTEM.

MODIFYING EXISTING ELECTRICAL SYSTEM

SHEET No.	RC LIGHTING FIXTURES
	EA
E-1	2
E-2	2
E-3	6
E-4	2
E-5	2
E-6	6
E-8	4
E-9	4

ELECTRICAL SYSTEMS QUANTITIES

EQ-1

STATE OF CALIFORNIA - DEPARTMENT OF TRANSPORTATION
Caltrans ELECTRICAL DESIGN

FUNCTIONAL SUPERVISOR: MARY ANN HUDSPETH

CALCULATED-DESIGNED BY: KARAN DHUNGANA
CHECKED BY: LAI T. SAETERN

REVISED BY
DATE REVISED

LAST REVISION 08-07-18
DATE PLOTTED => 22-AUG-2018
TIME PLOTTED => 14:46

Contract No. 03A2846

Dist	COUNTY	ROUTE	POST MILES TOTAL PROJECT	SHEET No.	TOTAL SHEETS
03	Sac	80	12.3/16.6	19	29

Lai T. Saetern 8-13-18
REGISTERED ELECTRICAL ENGINEER DATE

August 13, 2018
PLANS APPROVAL DATE

REGISTERED PROFESSIONAL ENGINEER LAI T. SAETERN No. E21807 Exp. 03-31-19 ELECTRICAL STATE OF CALIFORNIA

THE STATE OF CALIFORNIA OR ITS OFFICERS OR AGENTS SHALL NOT BE RESPONSIBLE FOR THE ACCURACY OR COMPLETENESS OF SCANNED COPIES OF THIS PLAN SHEET.

NOTE:

1. FOR ACCURATE RIGHT OF WAY DATA, CONTACT RIGHT OF WAY ENGINEERING AT THE DISTRICT OFFICE.
2. EXEMPT PROJECT WITH LIMITED EXCAVATION, UTILITIES ARE NOT SHOWN.

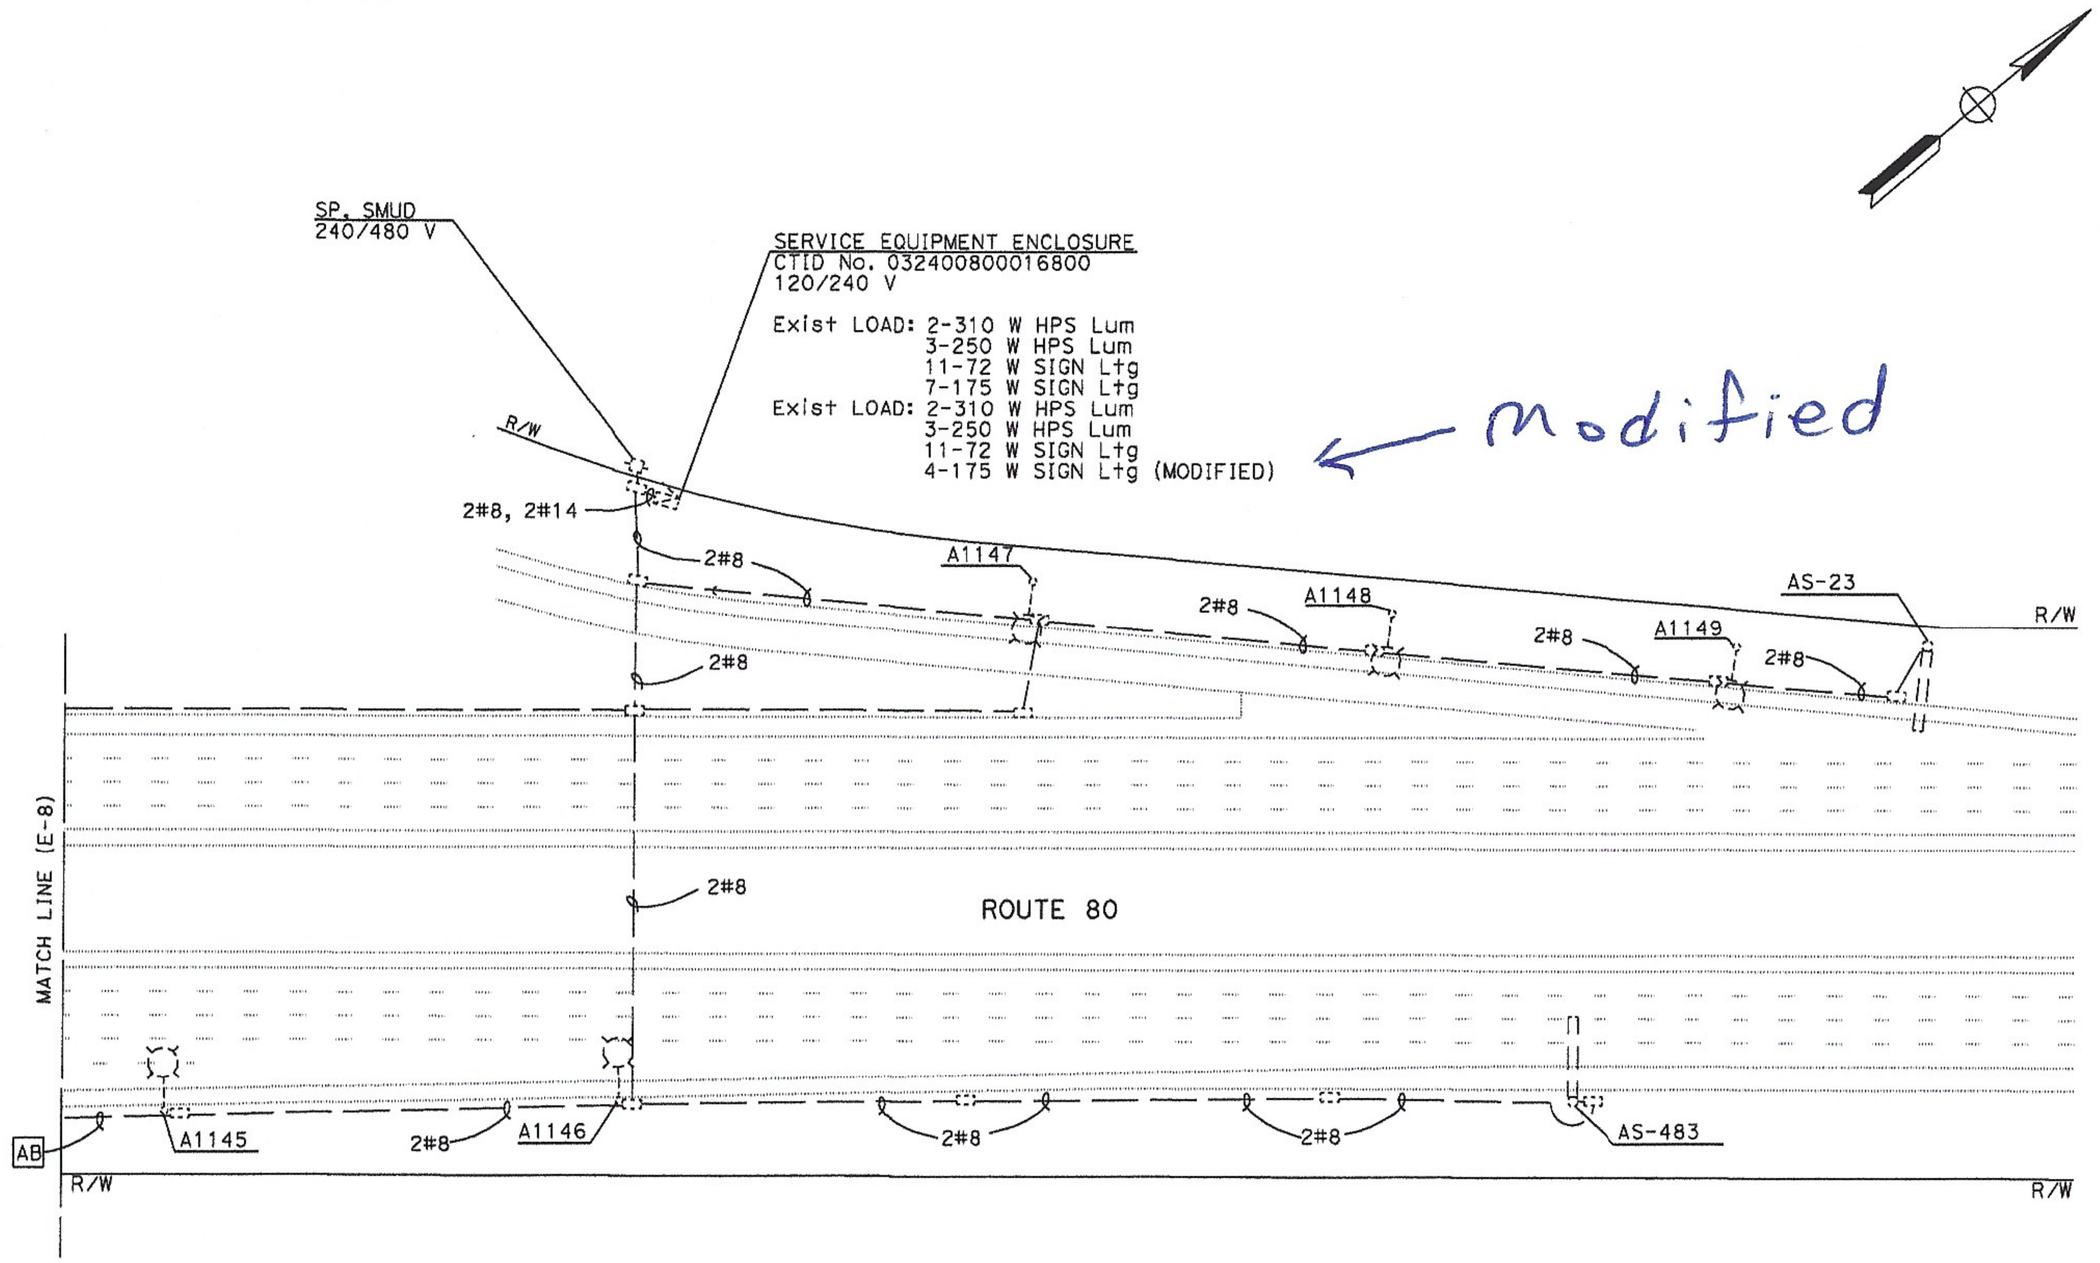

LOCATION 13 AND 14
PM 16.6

APPROVED FOR ELECTRICAL WORK ONLY

MODIFYING EXISTING ELECTRICAL SYSTEM

SCALE: 1" = 50'

E-10

REVISED BY	DATE REVISED
KARAN DHUNGANA	LAI T. SAETERN
CALCULATED-DESIGNED BY	CHECKED BY
FUNCTIONAL SUPERVISOR	MARY ANN HUDSPETH

STATE OF CALIFORNIA - DEPARTMENT OF TRANSPORTATION
Caltrans ELECTRICAL DESIGN

LAST REVISION 08-07-18 | DATE PLOTTED => 22-AUG-2018 | TIME PLOTTED => 14:46

BORDER LAST REVISED 7/2/2010 | USERNAME => s122642 | DGN FILE => 0318000163ua010.dgn | RELATIVE BORDER SCALE IS IN INCHES 0 1 2 3 | UNIT 0000 | PROJECT NUMBER & PHASE 03180001631