FIGURE 3b
Proposed Project at Paintersville Bridge

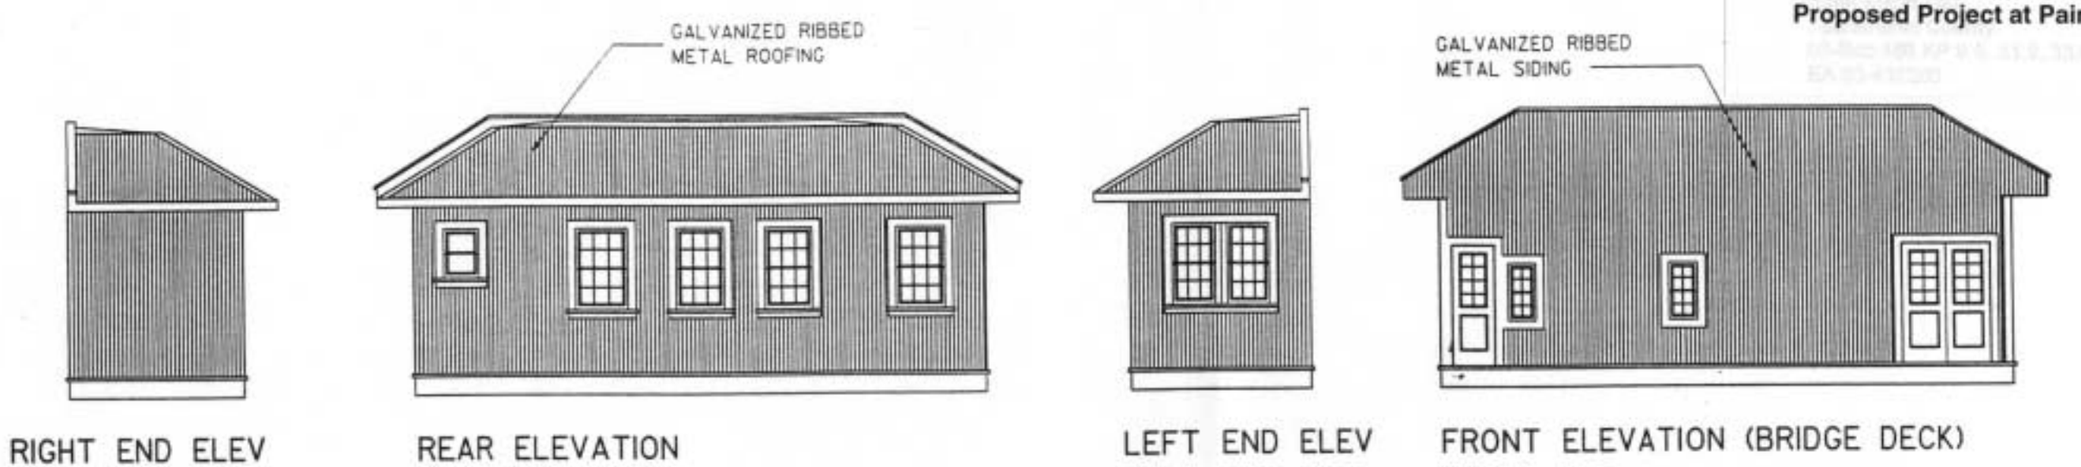

EXISTING BUILDING ELEVATIONS

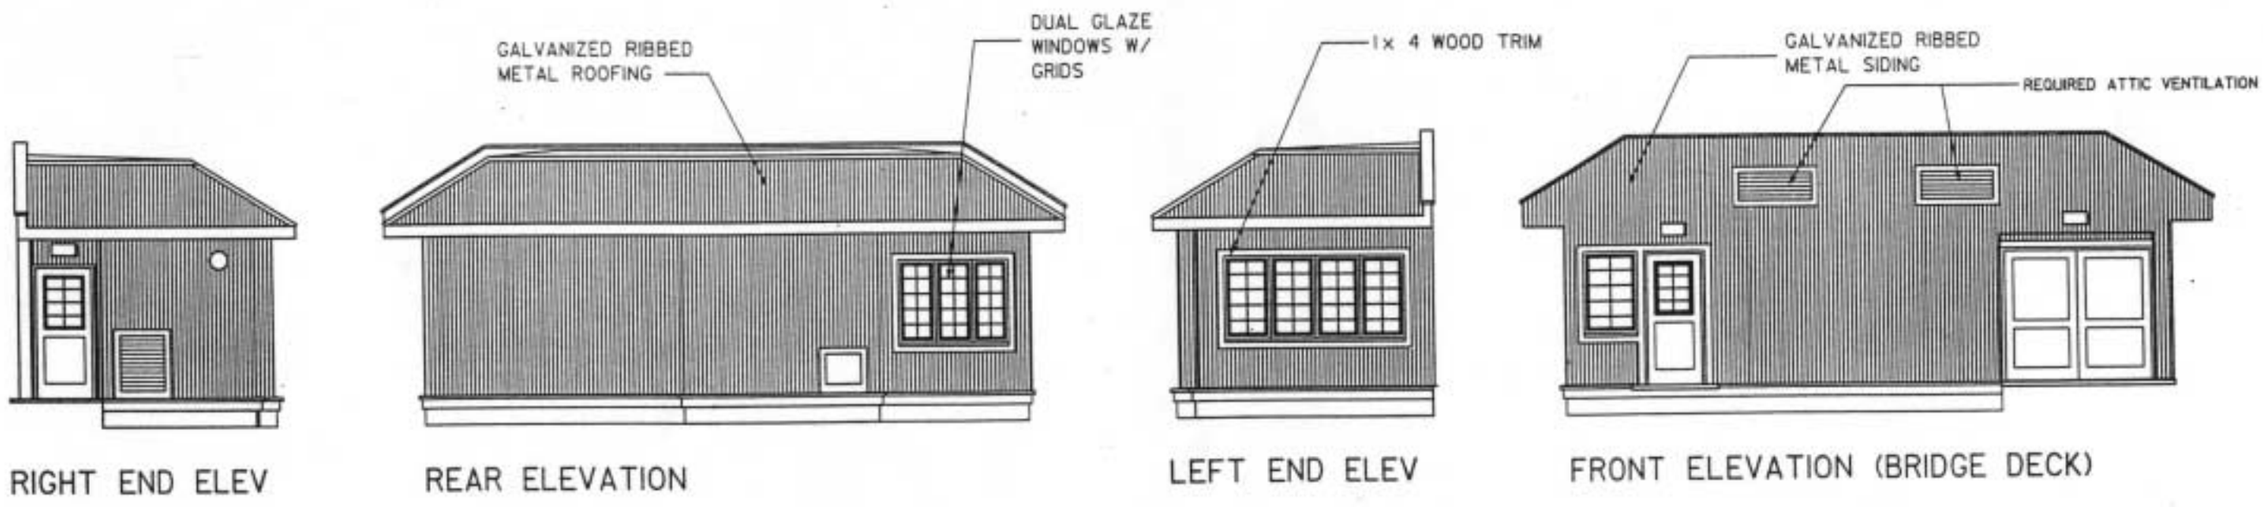

NEW BUILDING ELEVATIONS

PAINTERSVILLE BRIDGE

08-26-99