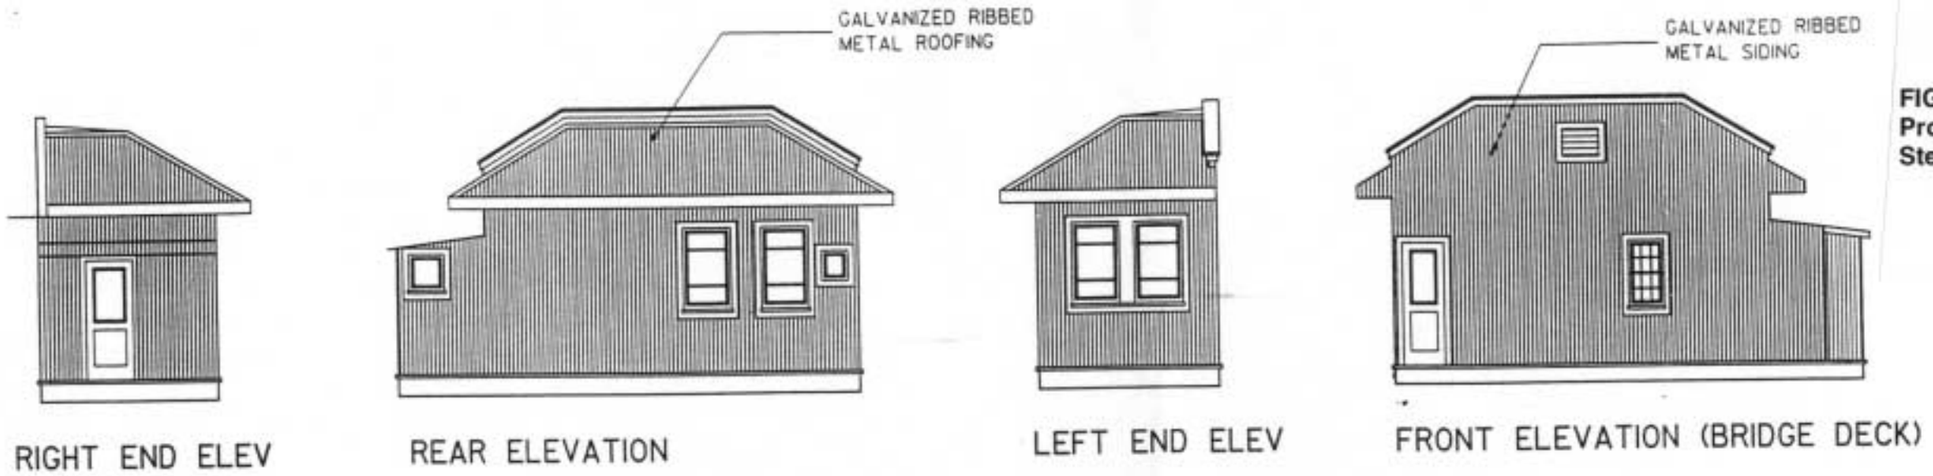

FIGURE 4b
Proposed Project at Steamboat Slough Bridge

EXISTING BUILDING ELEVATIONS

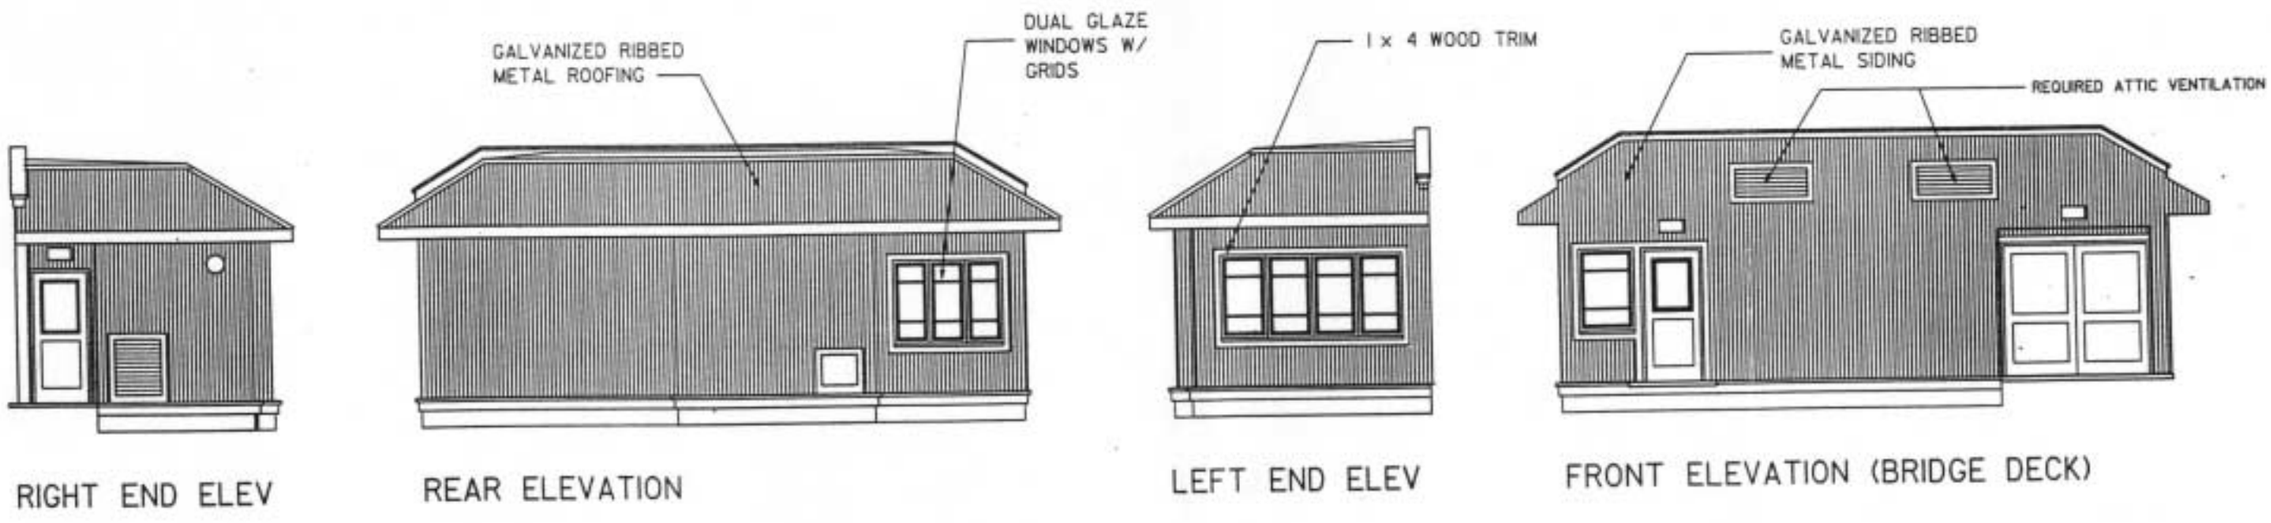

NEW BUILDING ELEVATIONS

STEAMBOAT SLOUGH BRIDGE

08-26-99