**FIGURE 5b**
**Proposed Project at Isleton Bridge**

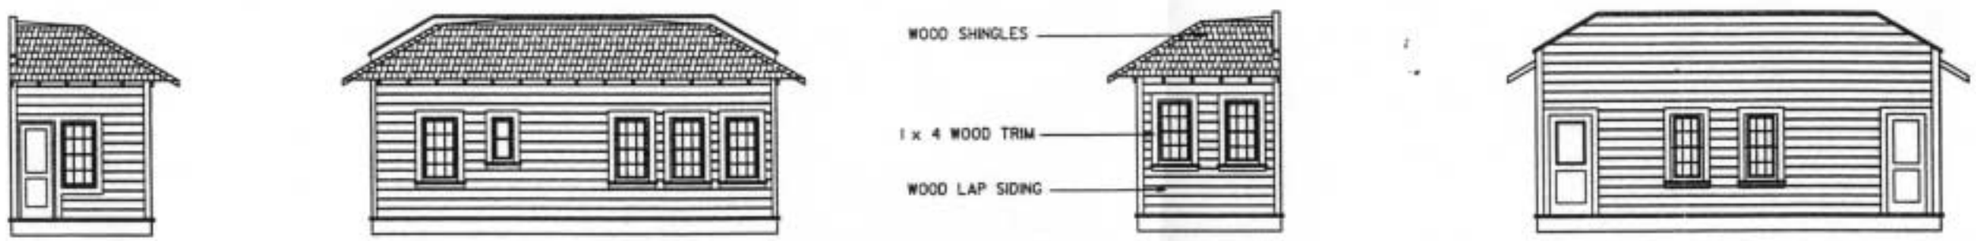


# EXISTING BUILDING ELEVATIONS

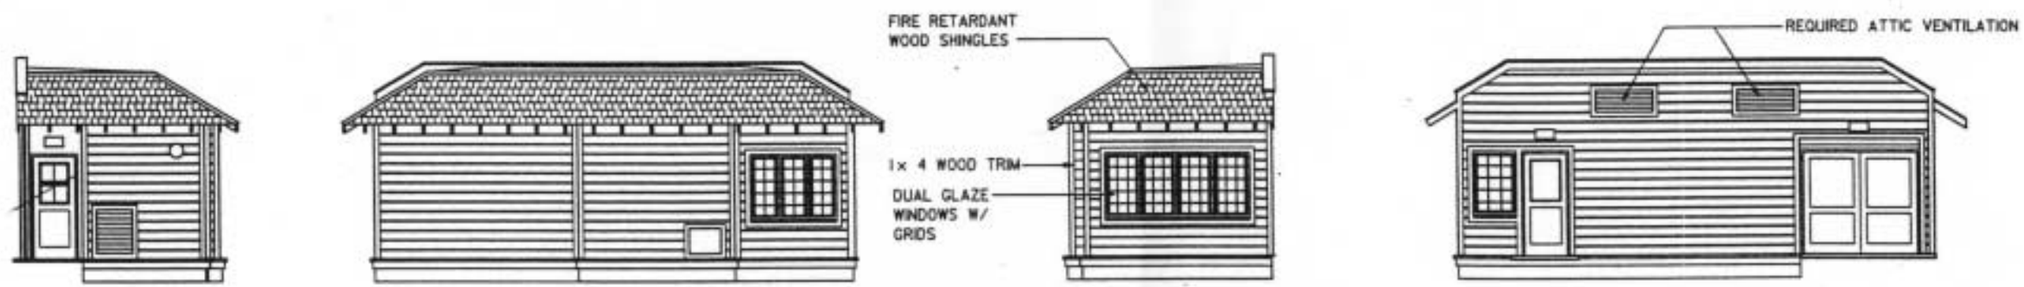


# NEW BUILDING ELEVATIONS

# ISLETON BRIDGE

08-26-99