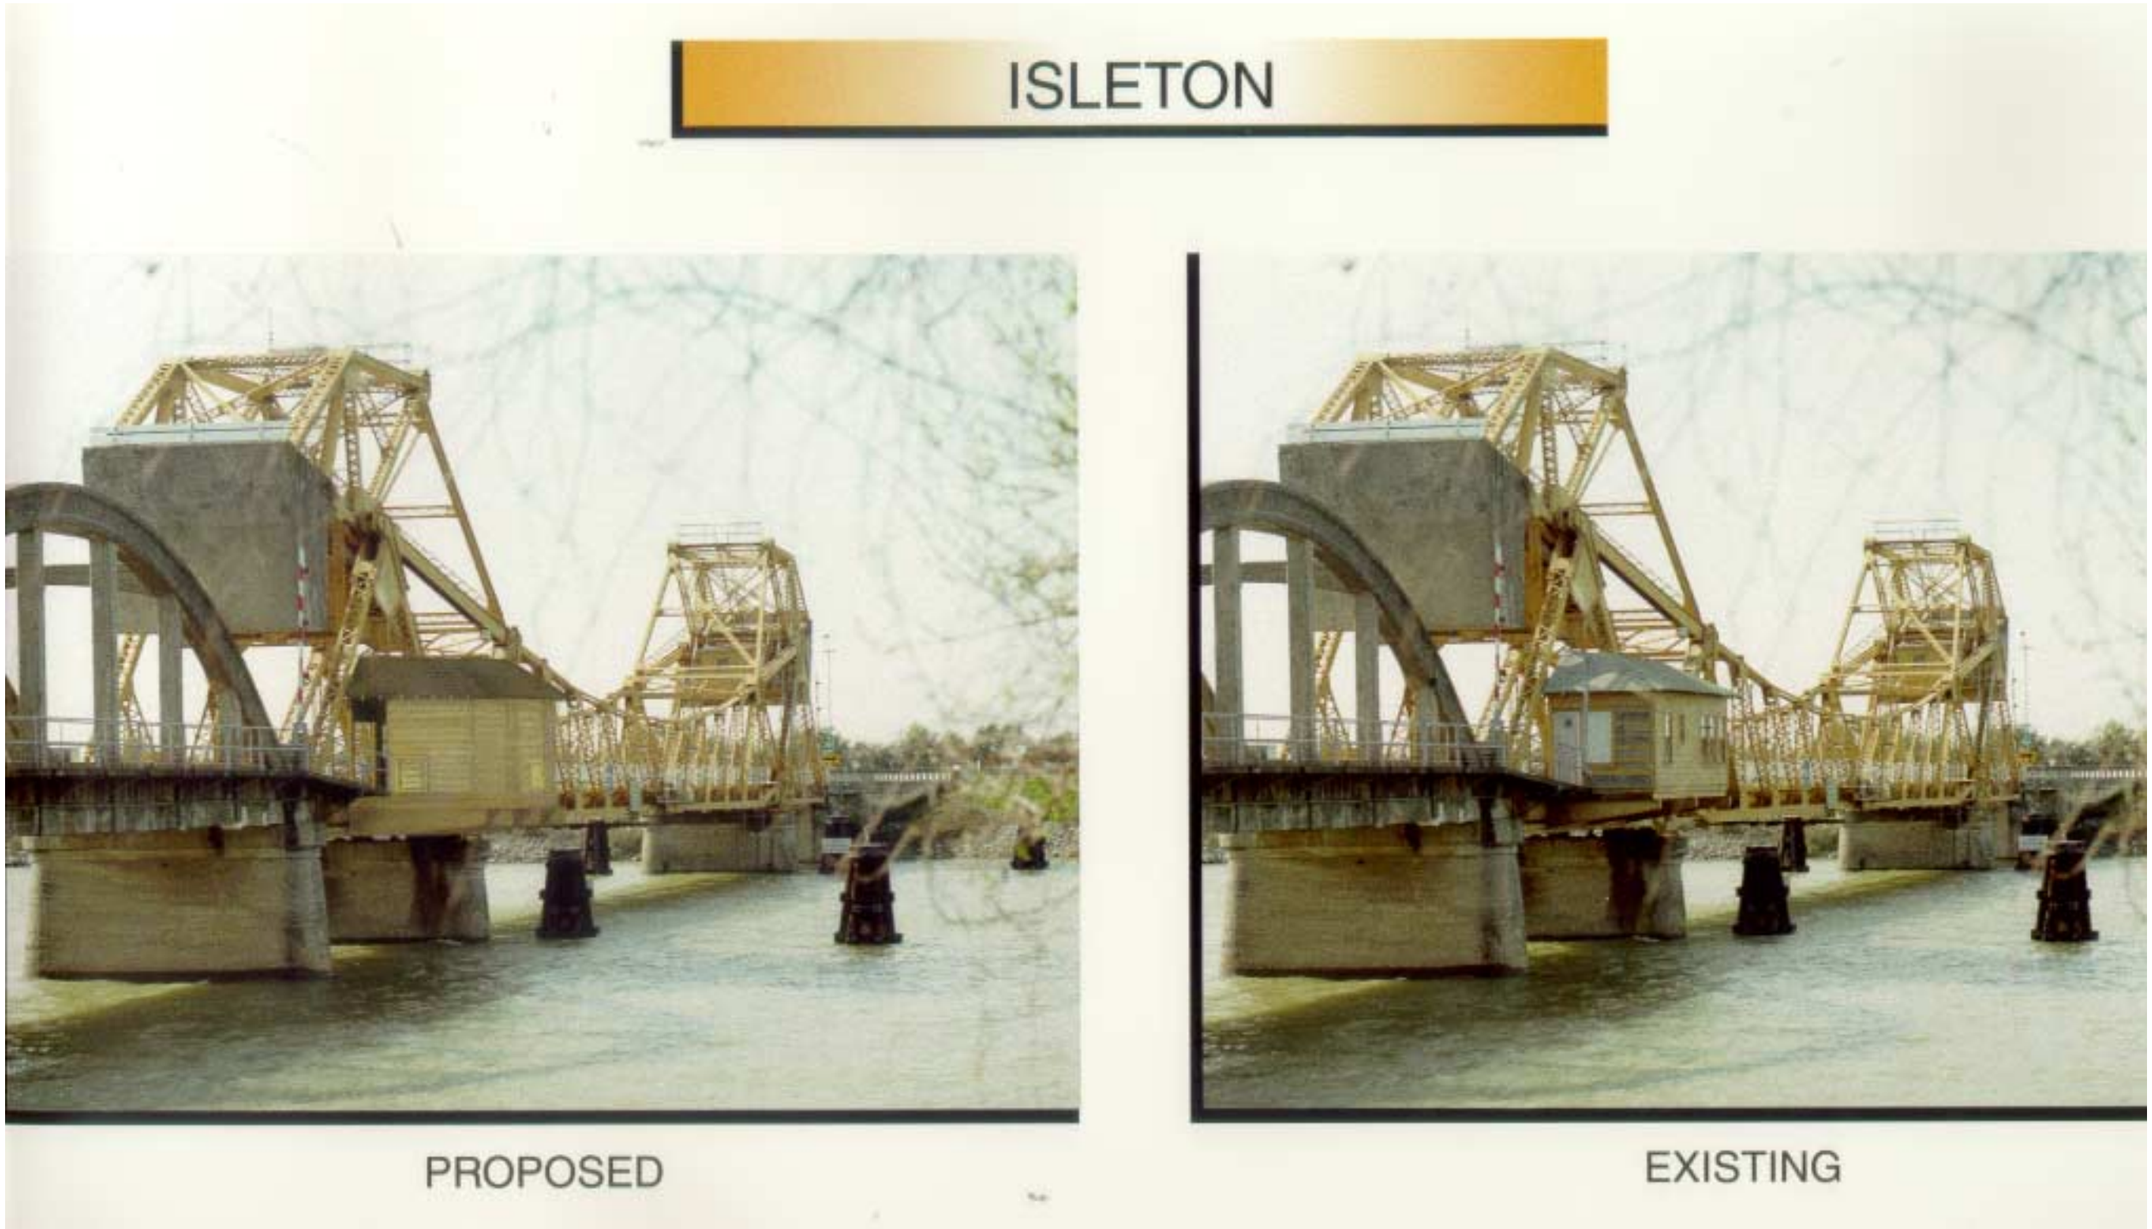

PROPOSED AND EXISTING CONTROL HOUSE ON ISLETON BRIDGE (#24-51)

FIGURE 5c