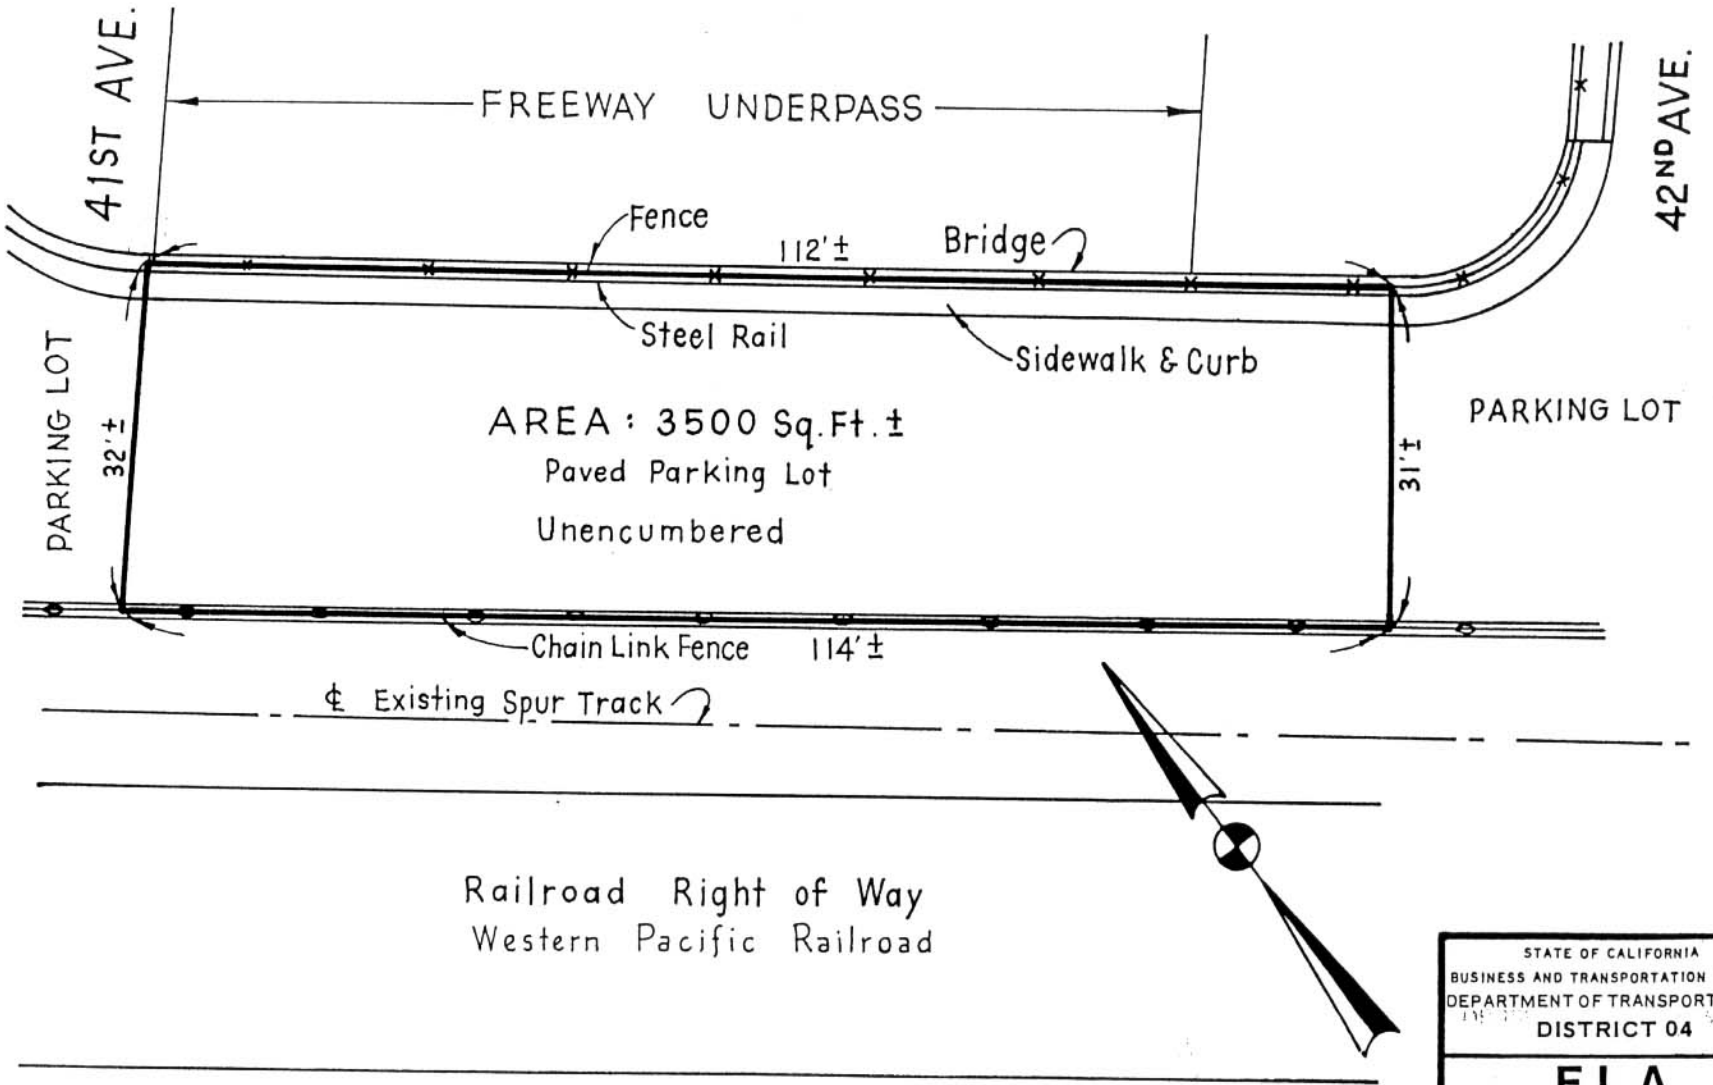

Dimensions and clearances shown are approximate. Where greater accuracy is required an engineering field survey is suggested.

STATE OF CALIFORNIA
BUSINESS AND TRANSPORTATION AGENCY
DEPARTMENT OF TRANSPORTATION
DISTRICT 04

FLA
04-Ala-880-55

DRAWN BY JKW			DATE Sept. '73
CHECKED BY			SCALE 1/16" = 1'
CO.	RTE.	P.M.	DR. NO.
ALA	880	27.7	

R-6.9 A