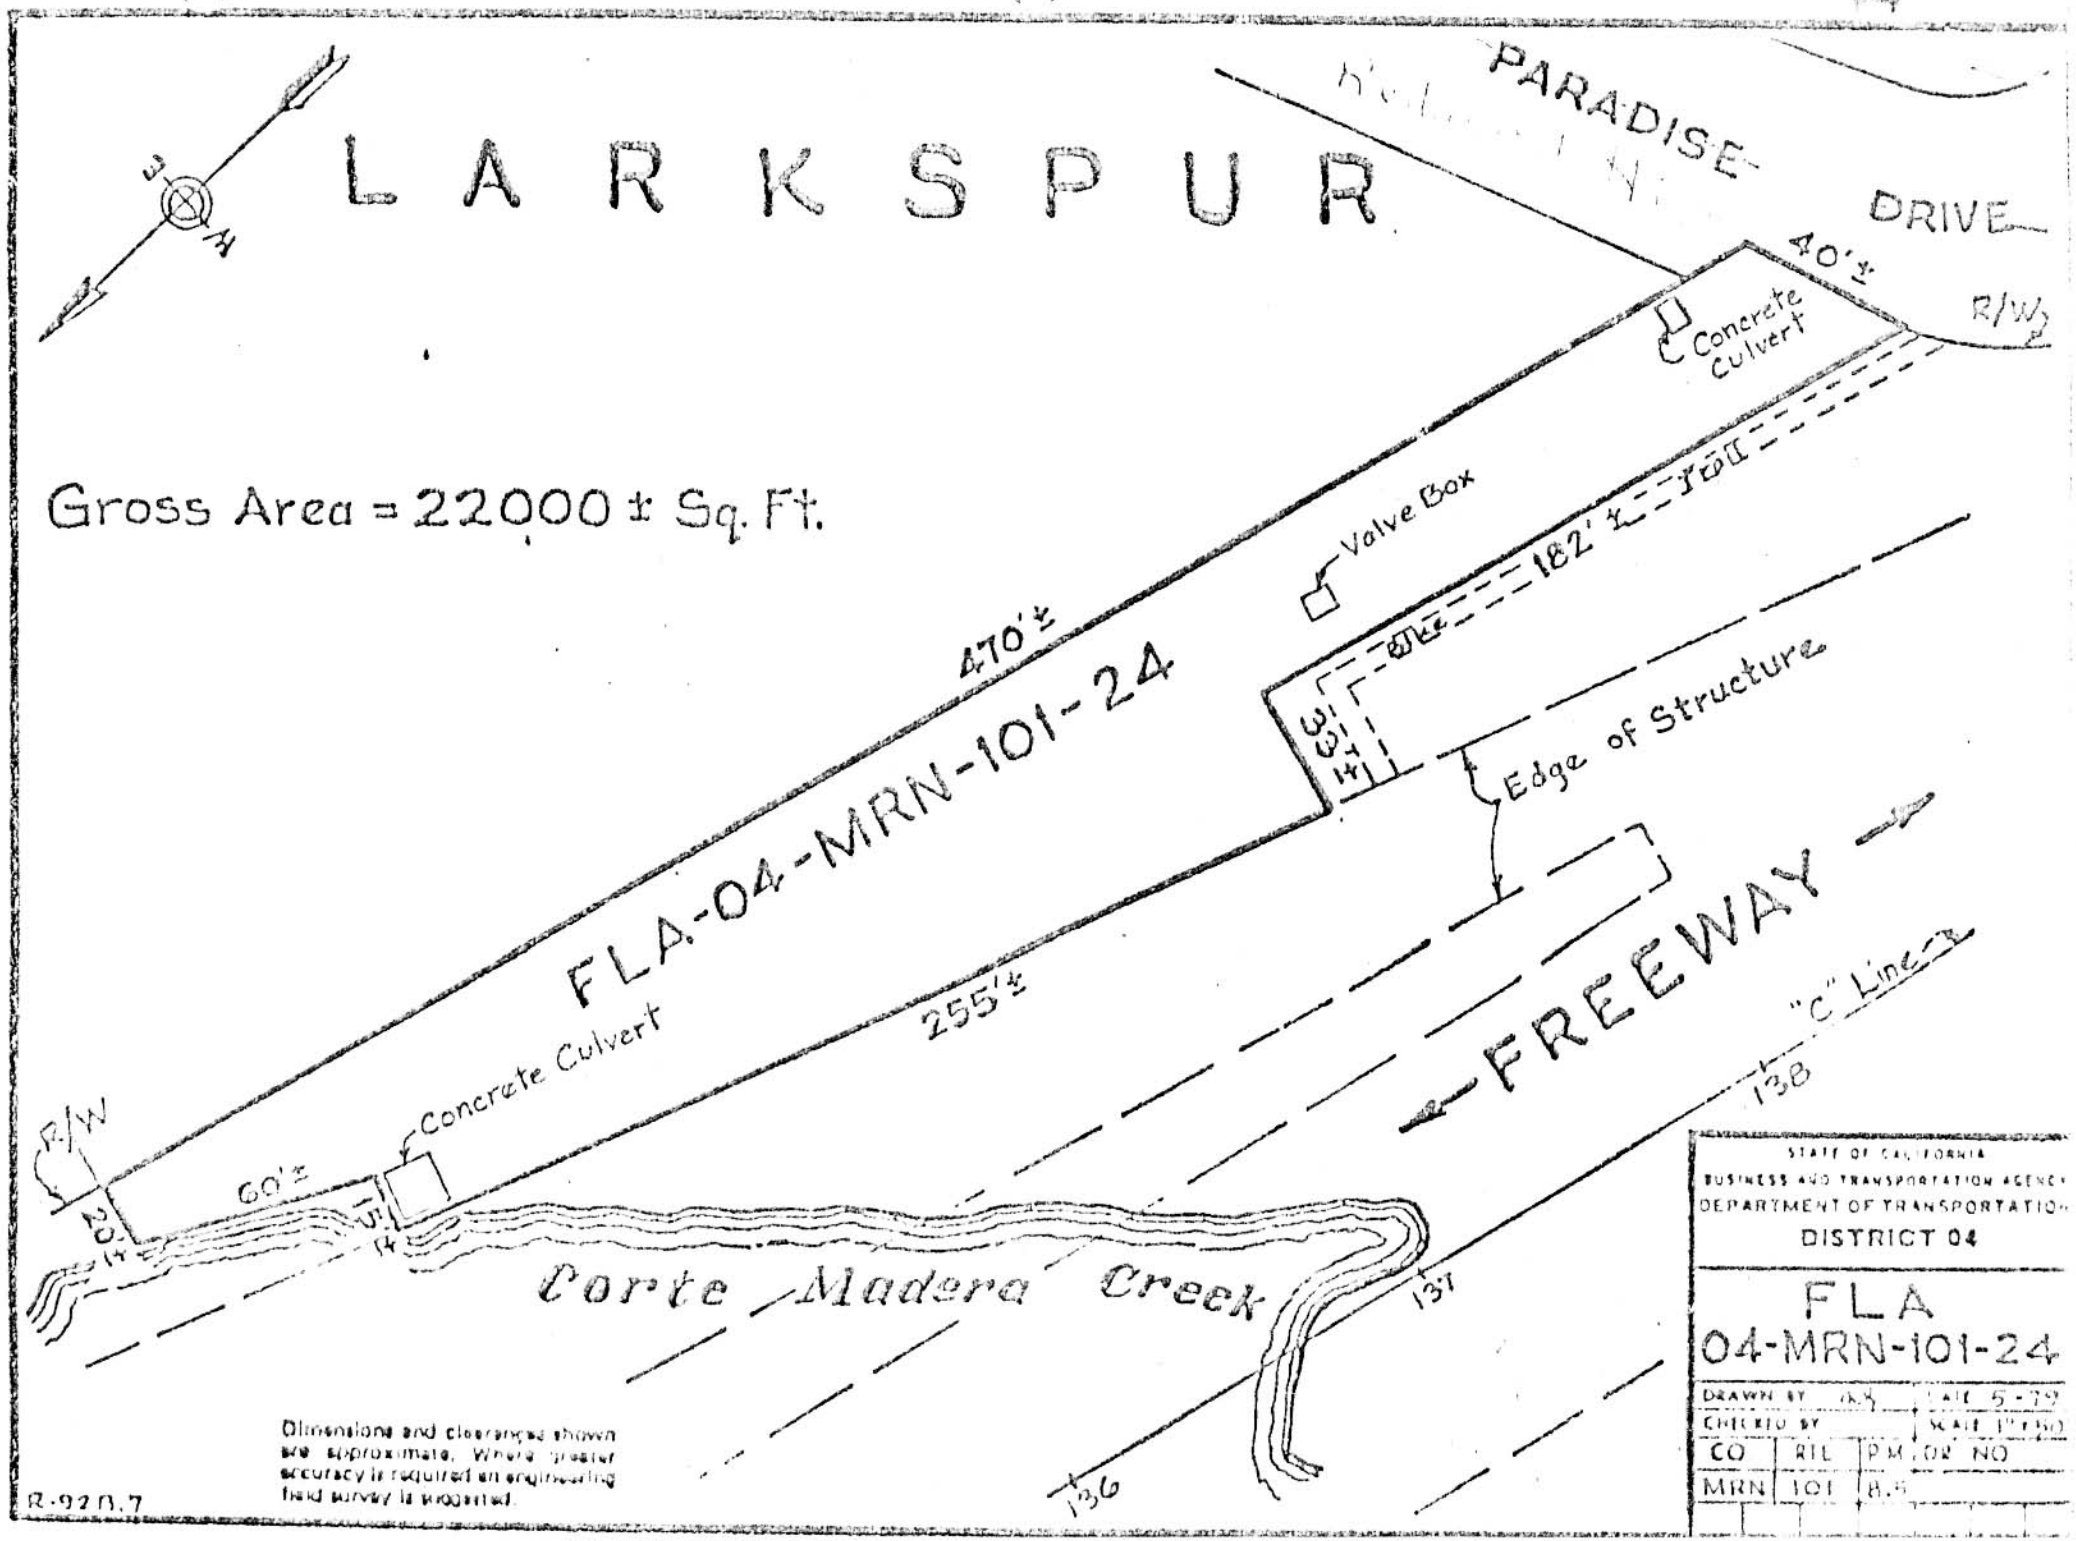
LARKSPUR
PARADISE DRIVE
40'±
R/W
Concrete Culvert
Gross Area = 22000 ± Sq. Ft.
Valve Box
182'±
470'±
FLA-04-MRN-101-24
Edge of Structure
FREEWAY
"C" Line
255'±
Concrete Culvert
R/W
60'±
20'±
15'±
Corte Madera Creek
138
137
136
Dimensions and clearances shown are approximate. Where greater accuracy is required an engineering field survey is suggested.
R-92 B.7
STATE OF CALIFORNIA
BUSINESS AND TRANSPORTATION AGENCY
DEPARTMENT OF TRANSPORTATION
DISTRICT 04
FLA
04-MRN-101-24
DRAWN BY
DATE 5-79
CHECKED BY
SCALE 1"=50'
CO
RTE
P.M.
DR NO
MRN
101
8.5