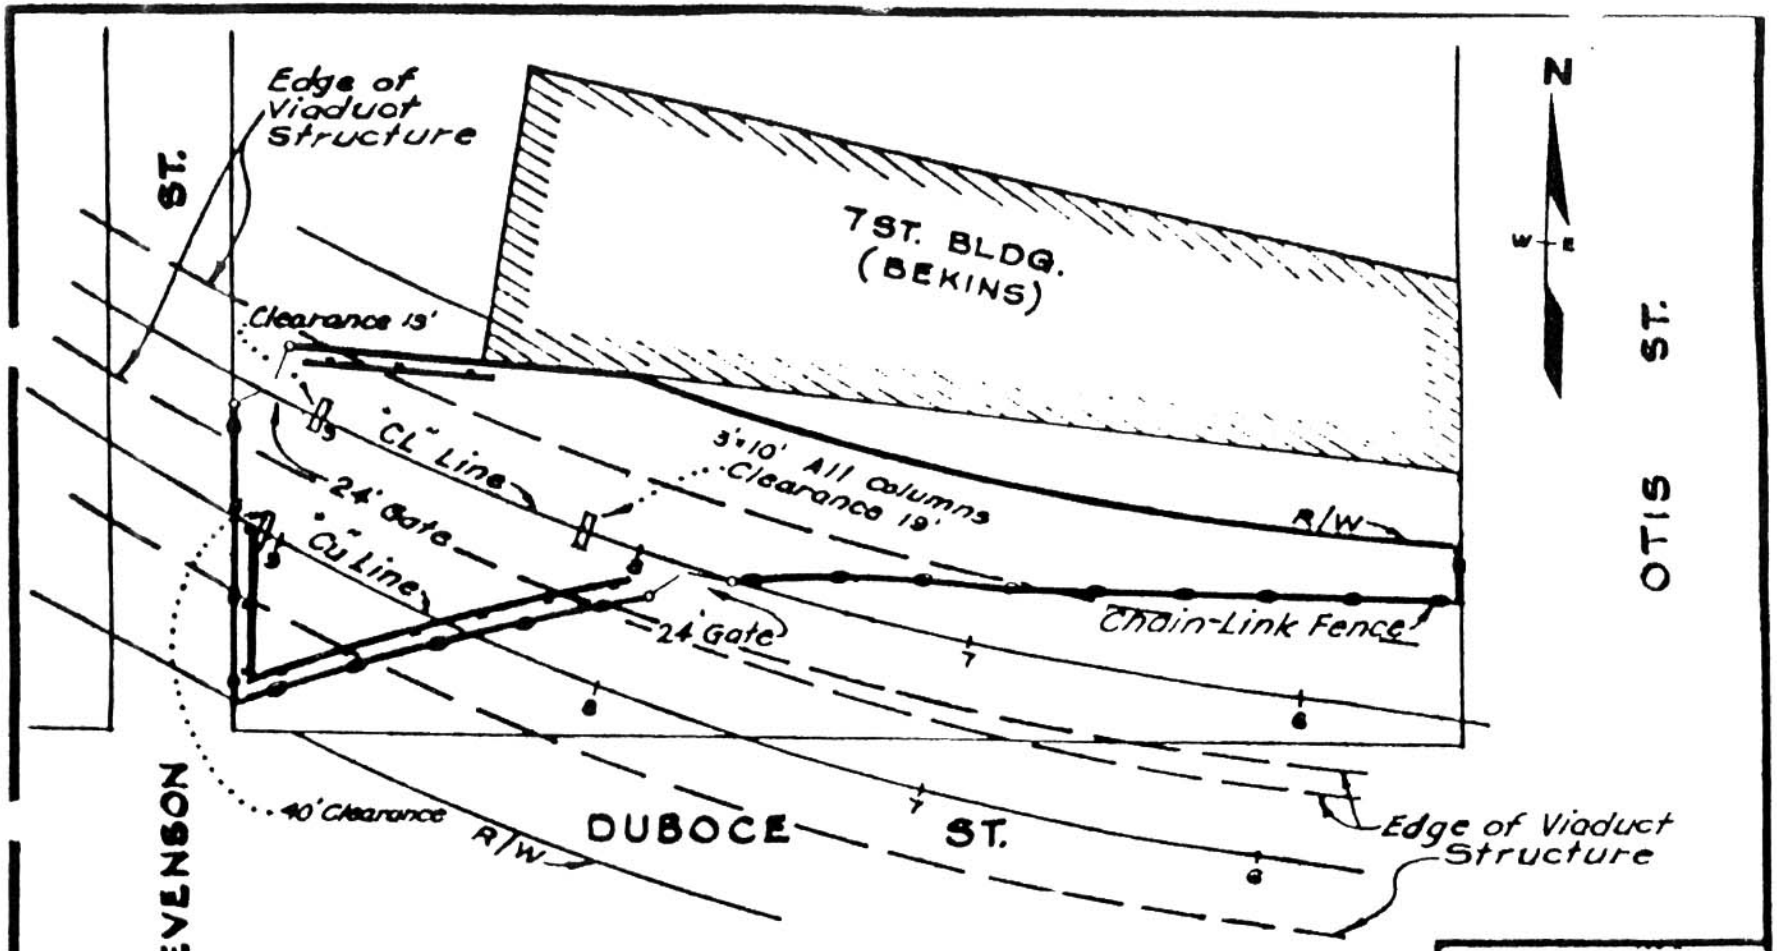

GROSS AREA = 17000± Sq. Ft.
AREA of COLUMNS = 90 Sq. Ft.
NET AREA = 16910± Sq. Ft.
AREA UNDER STRUCTURE = 9000± Sq. Ft.

STATE OF CALIFORNIA
BUSINESS AND TRANSPORTATION AGENCY
DEPARTMENT OF TRANSPORTATION
DISTRICT 04

FLA
04 SF 101-26

DRAWN BY V. G.			DATE 6-20-75
CHECKED BY			SCALE 1" = 30'
CO	RTE	P.M.	
6 F	101	5.2	

R-61.1