Dimensions and clearances shown are approximate. Where greater accuracy is required an engineering field survey is suggested.

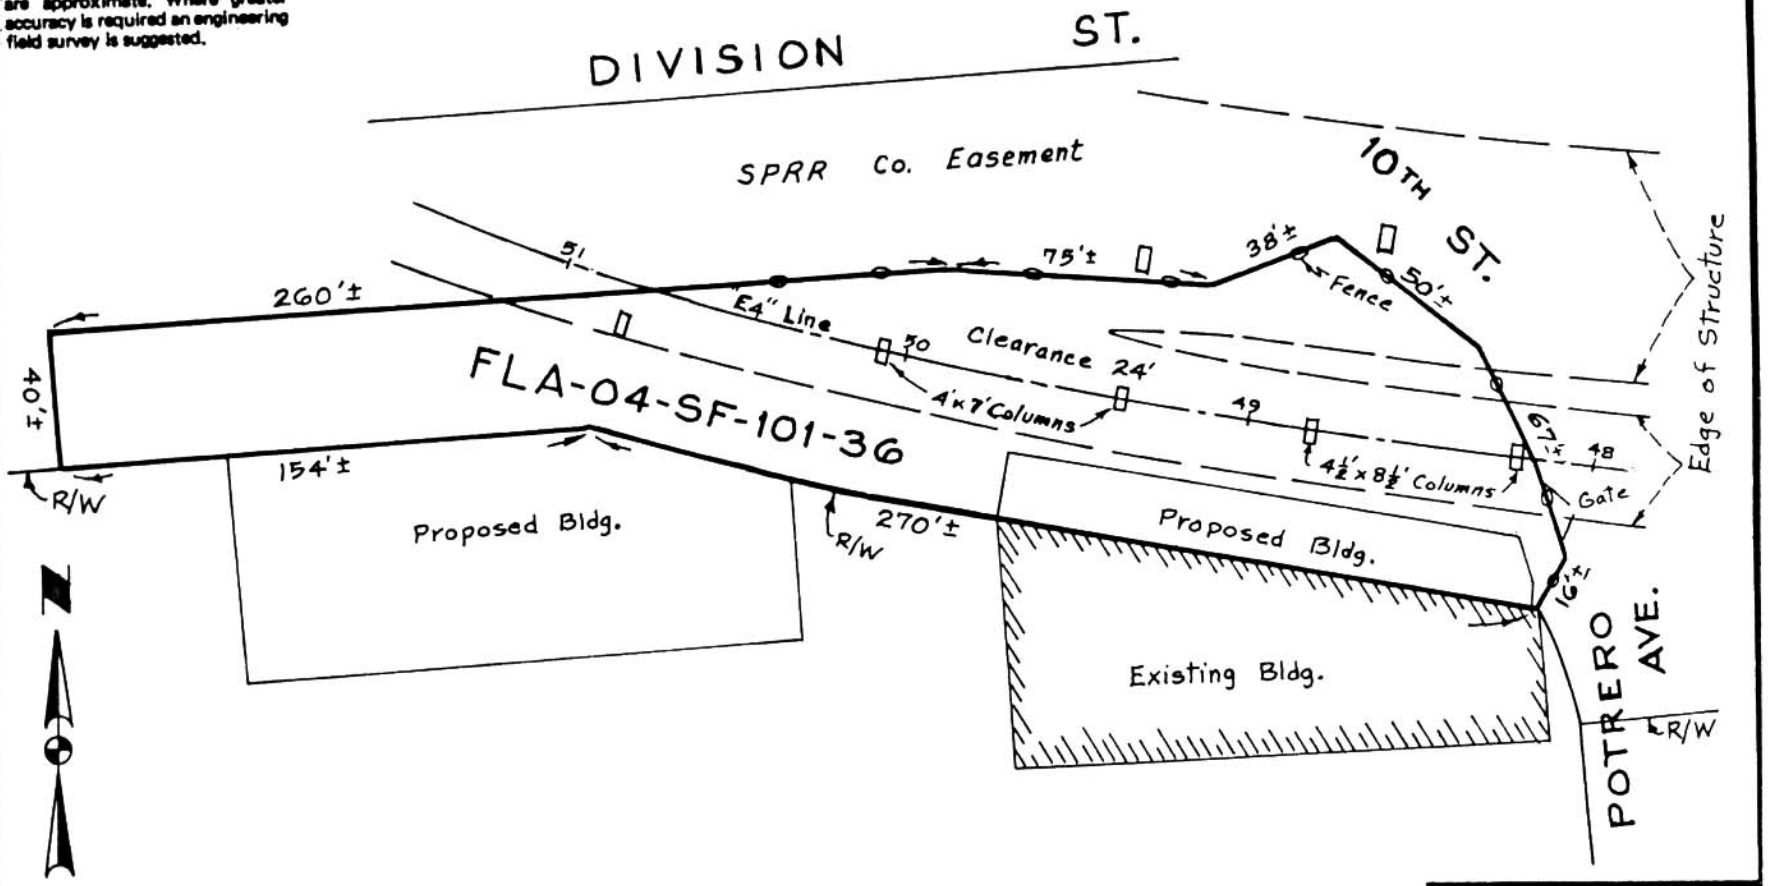

Gross Area _____ 24754 ± Sq. Ft.
Area of Columns _____ 154 Sq. Ft
Net Area _____ 24600 ± Sq. Ft
Area Under Structure __ 10700 ± Sq. Ft.

STATE OF CALIFORNIA
BUSINESS AND TRANSPORTATION AGENCY
DEPARTMENT OF TRANSPORTATION
DISTRICT 04

FLA
04-SF-101-36

DRAWN BY			DATE 8-84
CHECKED BY			SCALE 1" = 50'
CO.	RTE.	P.M.	DR. NO.
SF	101	4.6	

R-30.23