Dimensions and clearances shown are approximate. Where greater accuracy is required an engineering field survey is suggested.

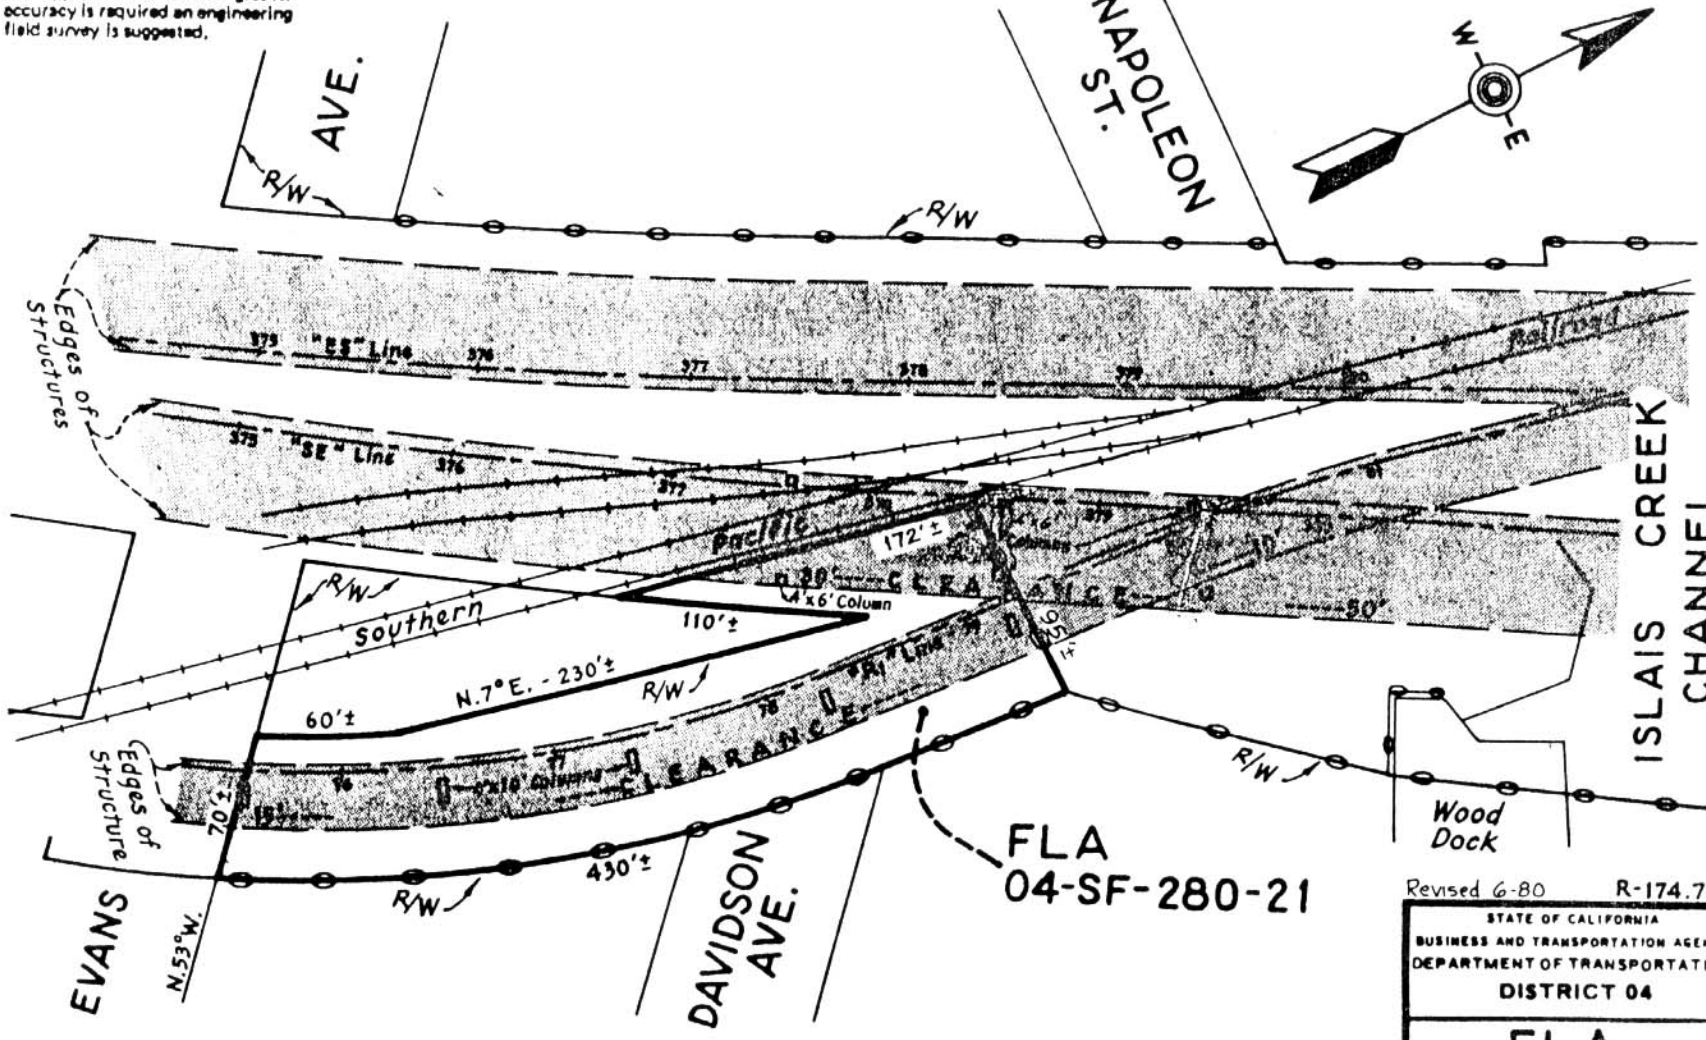


Revised 6-80 R-174.7

STATE OF CALIFORNIA
BUSINESS AND TRANSPORTATION AGENCY
DEPARTMENT OF TRANSPORTATION
DISTRICT 04

FLA
04-SF-280-21

| | | | |
|---|---|---|---|
| DRAWN BY PAF | | | DATE Aug. 1974 |
| CHECKED BY | | | SCALE As Shown |
| CO. | RTE. | P.M. | DR. NO. |
| SF | 280 | 5.0 | |

Gross Area ~..... 31148 Sq. Ft.±
Area of Columns ~..... 248 Sq. Ft.±
Net Area ~..... 30900 Sq. Ft.±
Area Under Structures ~..... 14000 Sq. Ft.±

SCALE IN FEET
0 80 160

Chain Link Fence

Area Under Freeway Structure