Dimensions and clearances shown are approximate. Where greater accuracy is required an engineering field survey is suggested.

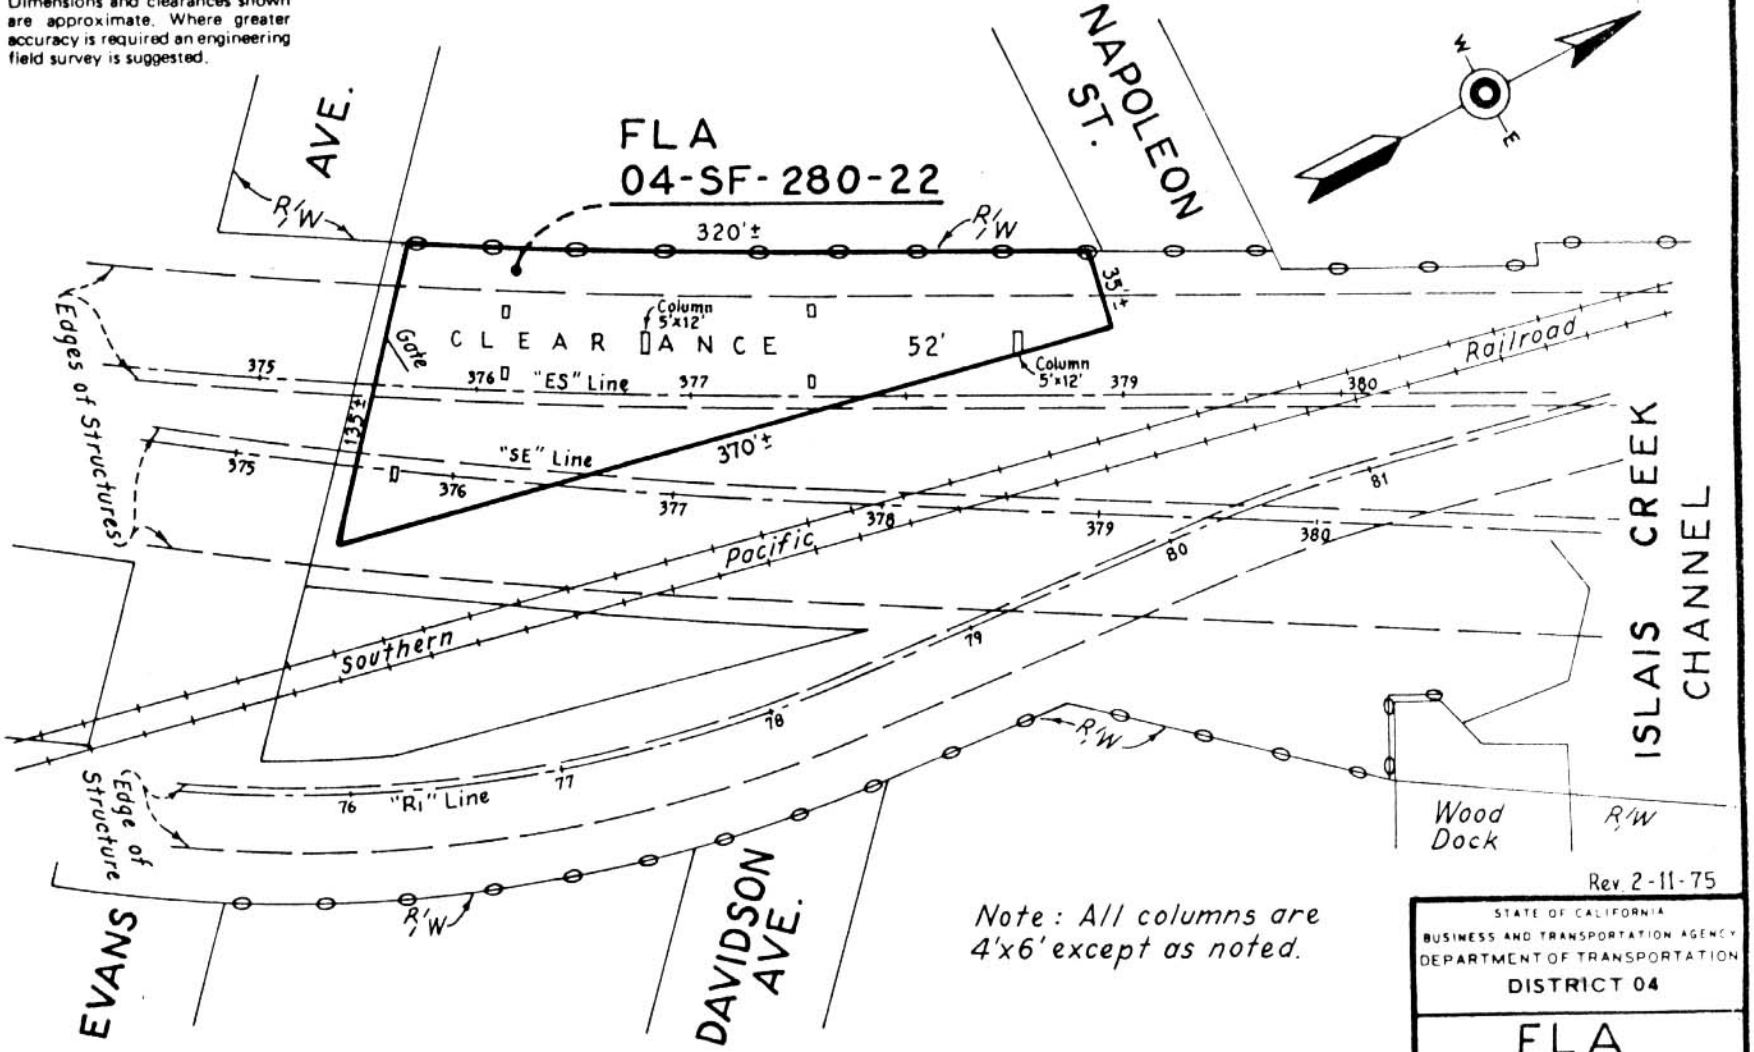

Note: All columns are 4'x6' except as noted.

SCALE IN FEET

0 80 160

Chain Link Fence

Gross Area -	28.240 Sq.Ft.±
Area of Columns -	240 Sq.Ft.±
Net Area -	28.000 Sq.Ft.±
Area Under Structures -	16.000 Sq.Ft.±

Rev. 2-11-75

STATE OF CALIFORNIA
BUSINESS AND TRANSPORTATION AGENCY
DEPARTMENT OF TRANSPORTATION
DISTRICT 04

FLA
04-SF-280-22

DRAWN BY RO			DATE Aug 1974
CHECKED BY			SCALE As Shown
CO	RTE	PM	DR NO
SF	280	5.0	

R-174.7