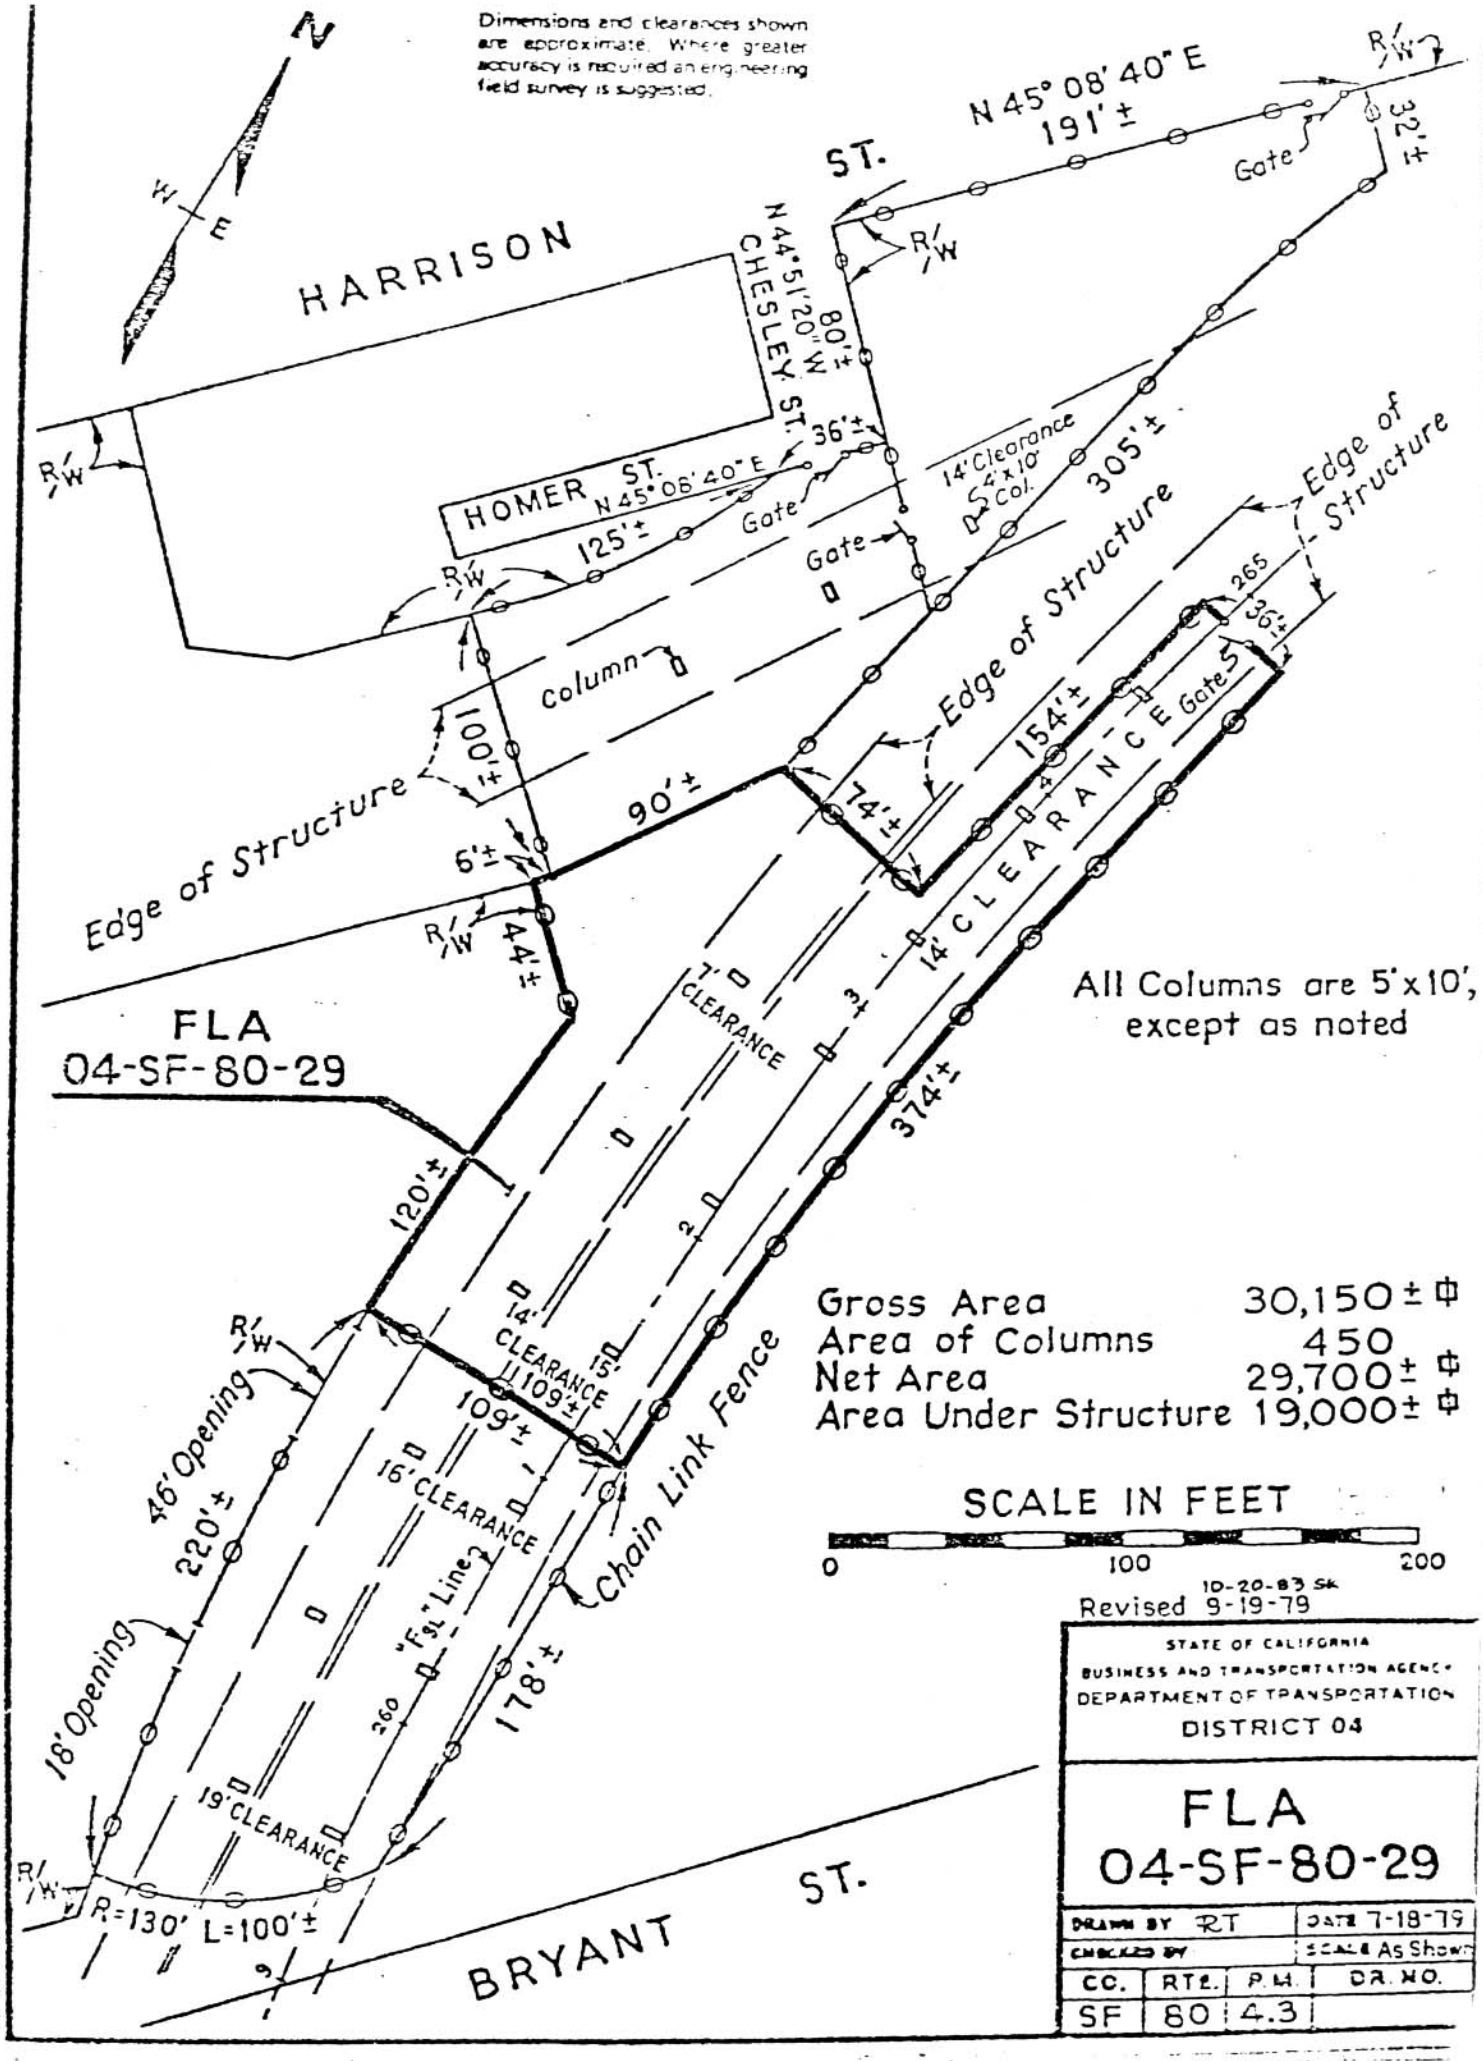
Dimensions and clearances shown are approximate. Where greater accuracy is required an engineering field survey is suggested.
N
W
E
HARRISON
ST.
N 45° 08' 40" E
191' ±
R/W
32' ±
Gate
N 44° 51' 20" W
CHESLEY ST.
80' ±
36' ±
HOMER ST.
N 45° 08' 40" E
125' ±
Gate
14' Clearance
4' x 10' Col.
305' ±
Edge of Structure
265
36' ±
Gate
Column
100' ±
90' ±
74' ±
154' ±
14' CLEARANCE
6' ±
44' ±
Edge of Structure
FLA
04-SF-80-29
7' CLEARANCE
All Columns are 5' x 10', except as noted
374' ±
120' ±
14' CLEARANCE
15'
109' ±
109' ±
46' Opening
220' ±
16' CLEARANCE
"F$_{SL}$" Line
260
178' ±
Chain Link Fence
18' Opening
19' CLEARANCE
R=130' L=100' ±
BRYANT
ST.
Gross Area 30,150 ± ⌀
Area of Columns 450
Net Area 29,700 ± ⌀
Area Under Structure 19,000 ± ⌀
SCALE IN FEET
0
100
200
10-20-83 SK
Revised 9-19-79
STATE OF CALIFORNIA
BUSINESS AND TRANSPORTATION AGENCY
DEPARTMENT OF TRANSPORTATION
DISTRICT 04
FLA
04-SF-80-29
DRAWN BY RT
DATE 7-18-79
CHECKED BY
SCALE As Shown
CO. RTE. P.M. DR. NO.
SF 80 4.3
R-30.12