The State of California or its officers or agents shall not be responsible for the accuracy or completeness of electronic copies of this plan sheet.

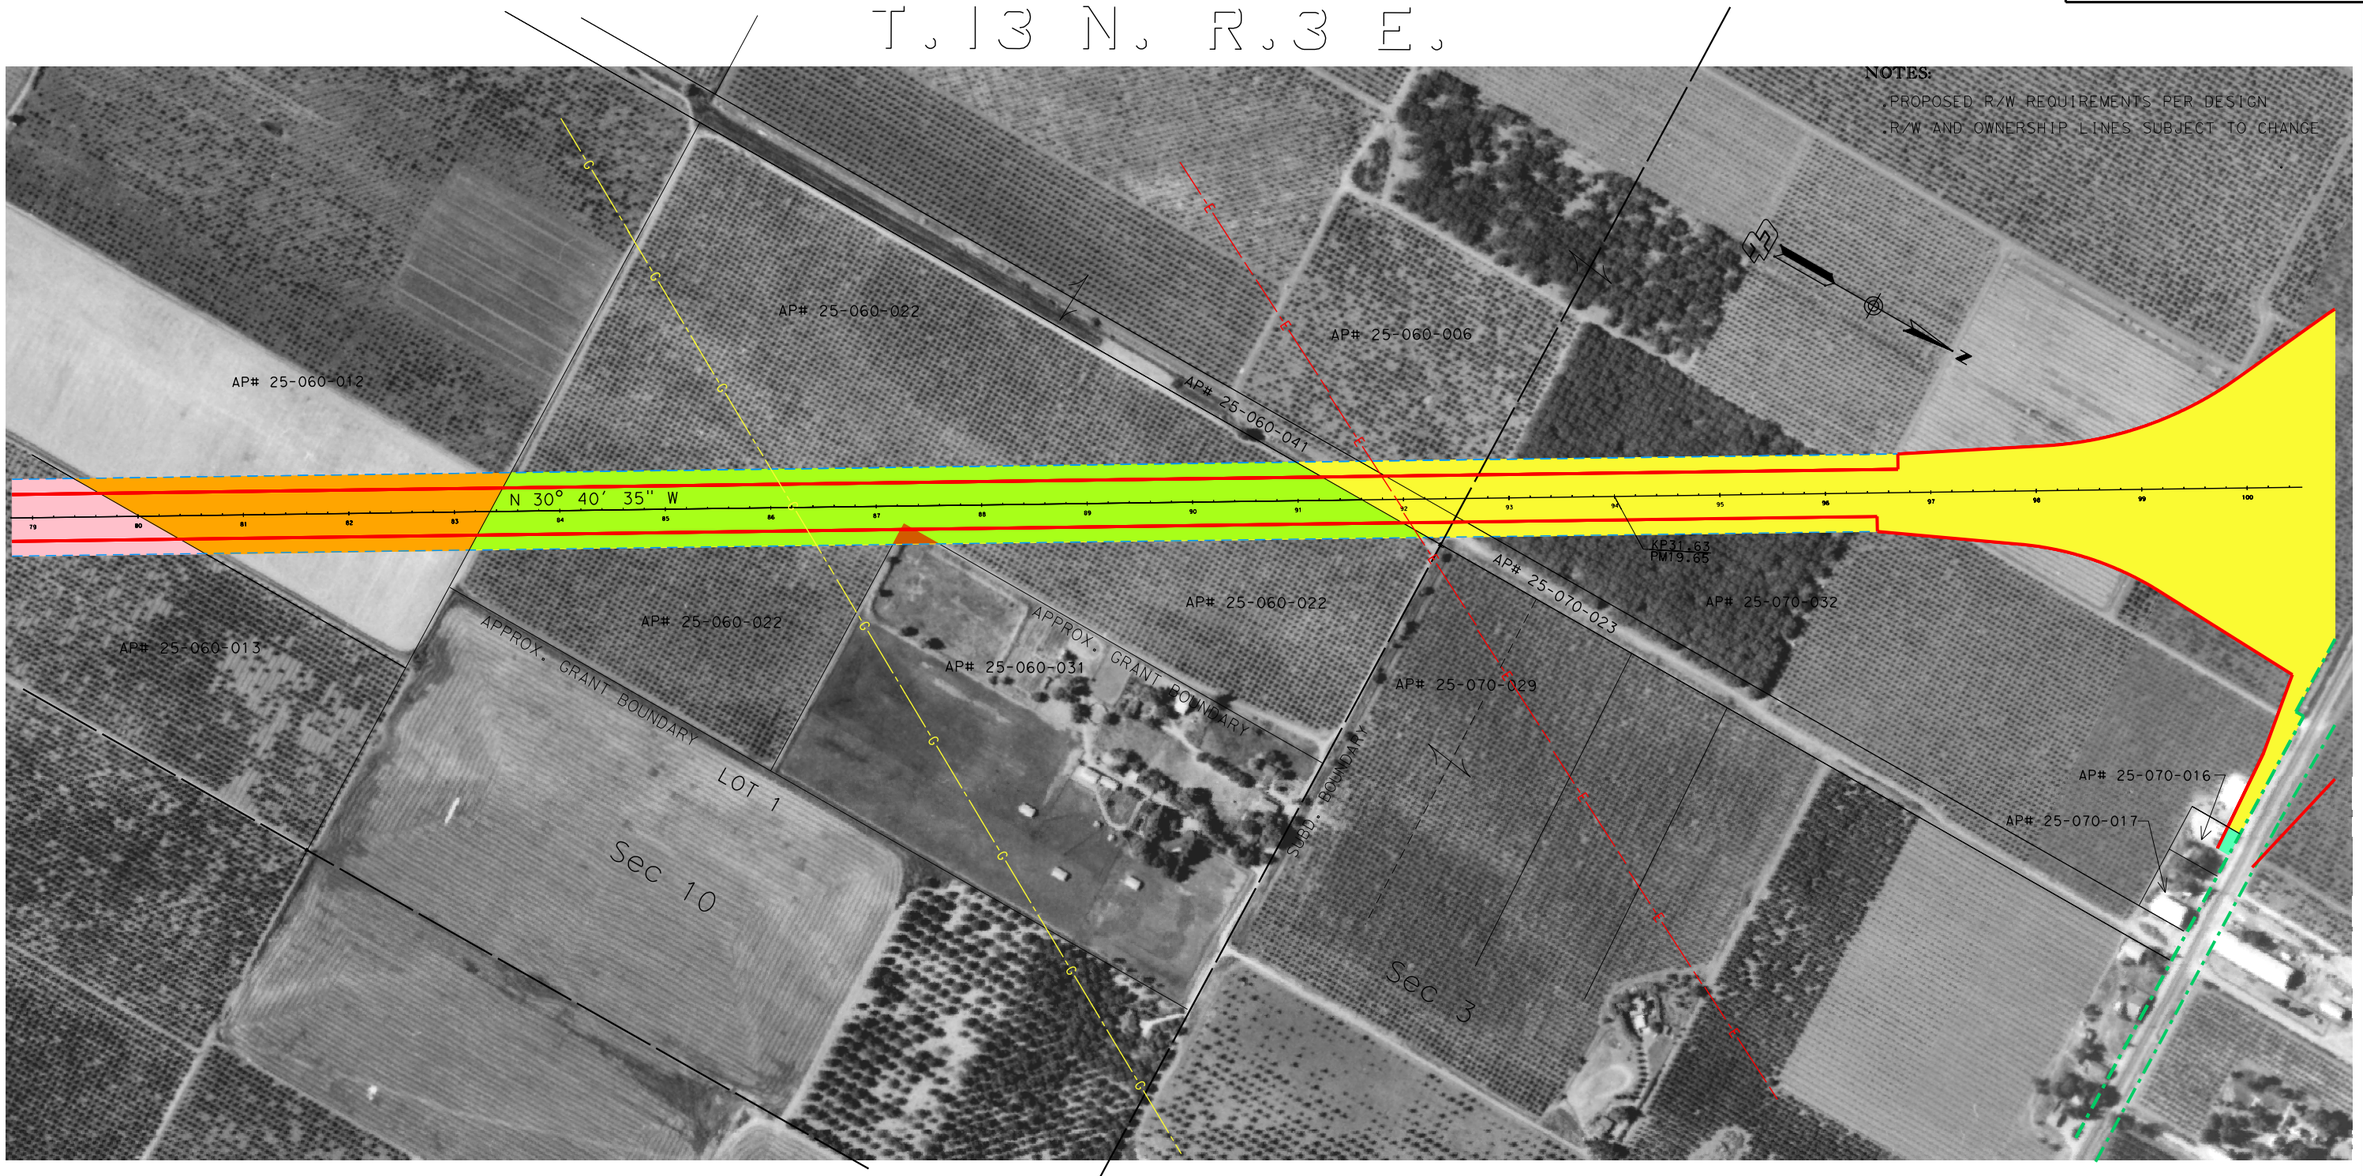

APN NO.	GRANTOR OR GRANTEE	AREAS IN METERS SQ. UNLESS OTHERWISE NOTED					REMARKS
		R/W, ft sq	METERS sq	ACRE	EASE.	T.C.E.	
25-060-013	DAMI	155210	14419	3.60			
25-060-012	MADARE BROS.	190933	17738	4.38		10990	
25-060-022	SMITH	393938	36598	9.04			
25-060-031	CLARK	392	32	0.01		392	
25-060-006 25-060-041 25-070-032 25-070-023	MIKI ORCHARD INC.	1547986	143812	35.84			
25-070-016	CARPENTER	3170	295	0.07			

NOT TO SCALE

EXISTING R/W
PROPOSED R/W
T.C.E.
GAS LINE
ELECTRIC LINE

ACCESS PROHIBITED

COST ESTIMATE MAP

E.A. 1A461

ALT 3

Date:9/5/03

DIST.	CO.	RTE.	K.P./P.M.	SHEET NO.
03	SUT	99	31.63/19.65	1 OF 1

REVISIONS | DATE
REVISIONS x | DATE
REVISIONS x | DATE
REVISIONS NEW R/W LINES | DATE 1-14-03

DIRECTORY/pro.ect/sut99/1x461
FILE NAME rev.alt3.est.3
MICROFILMED

The State of California or its officers or agents shall not be responsible for the accuracy or completeness of electronic copies of this plan sheet.

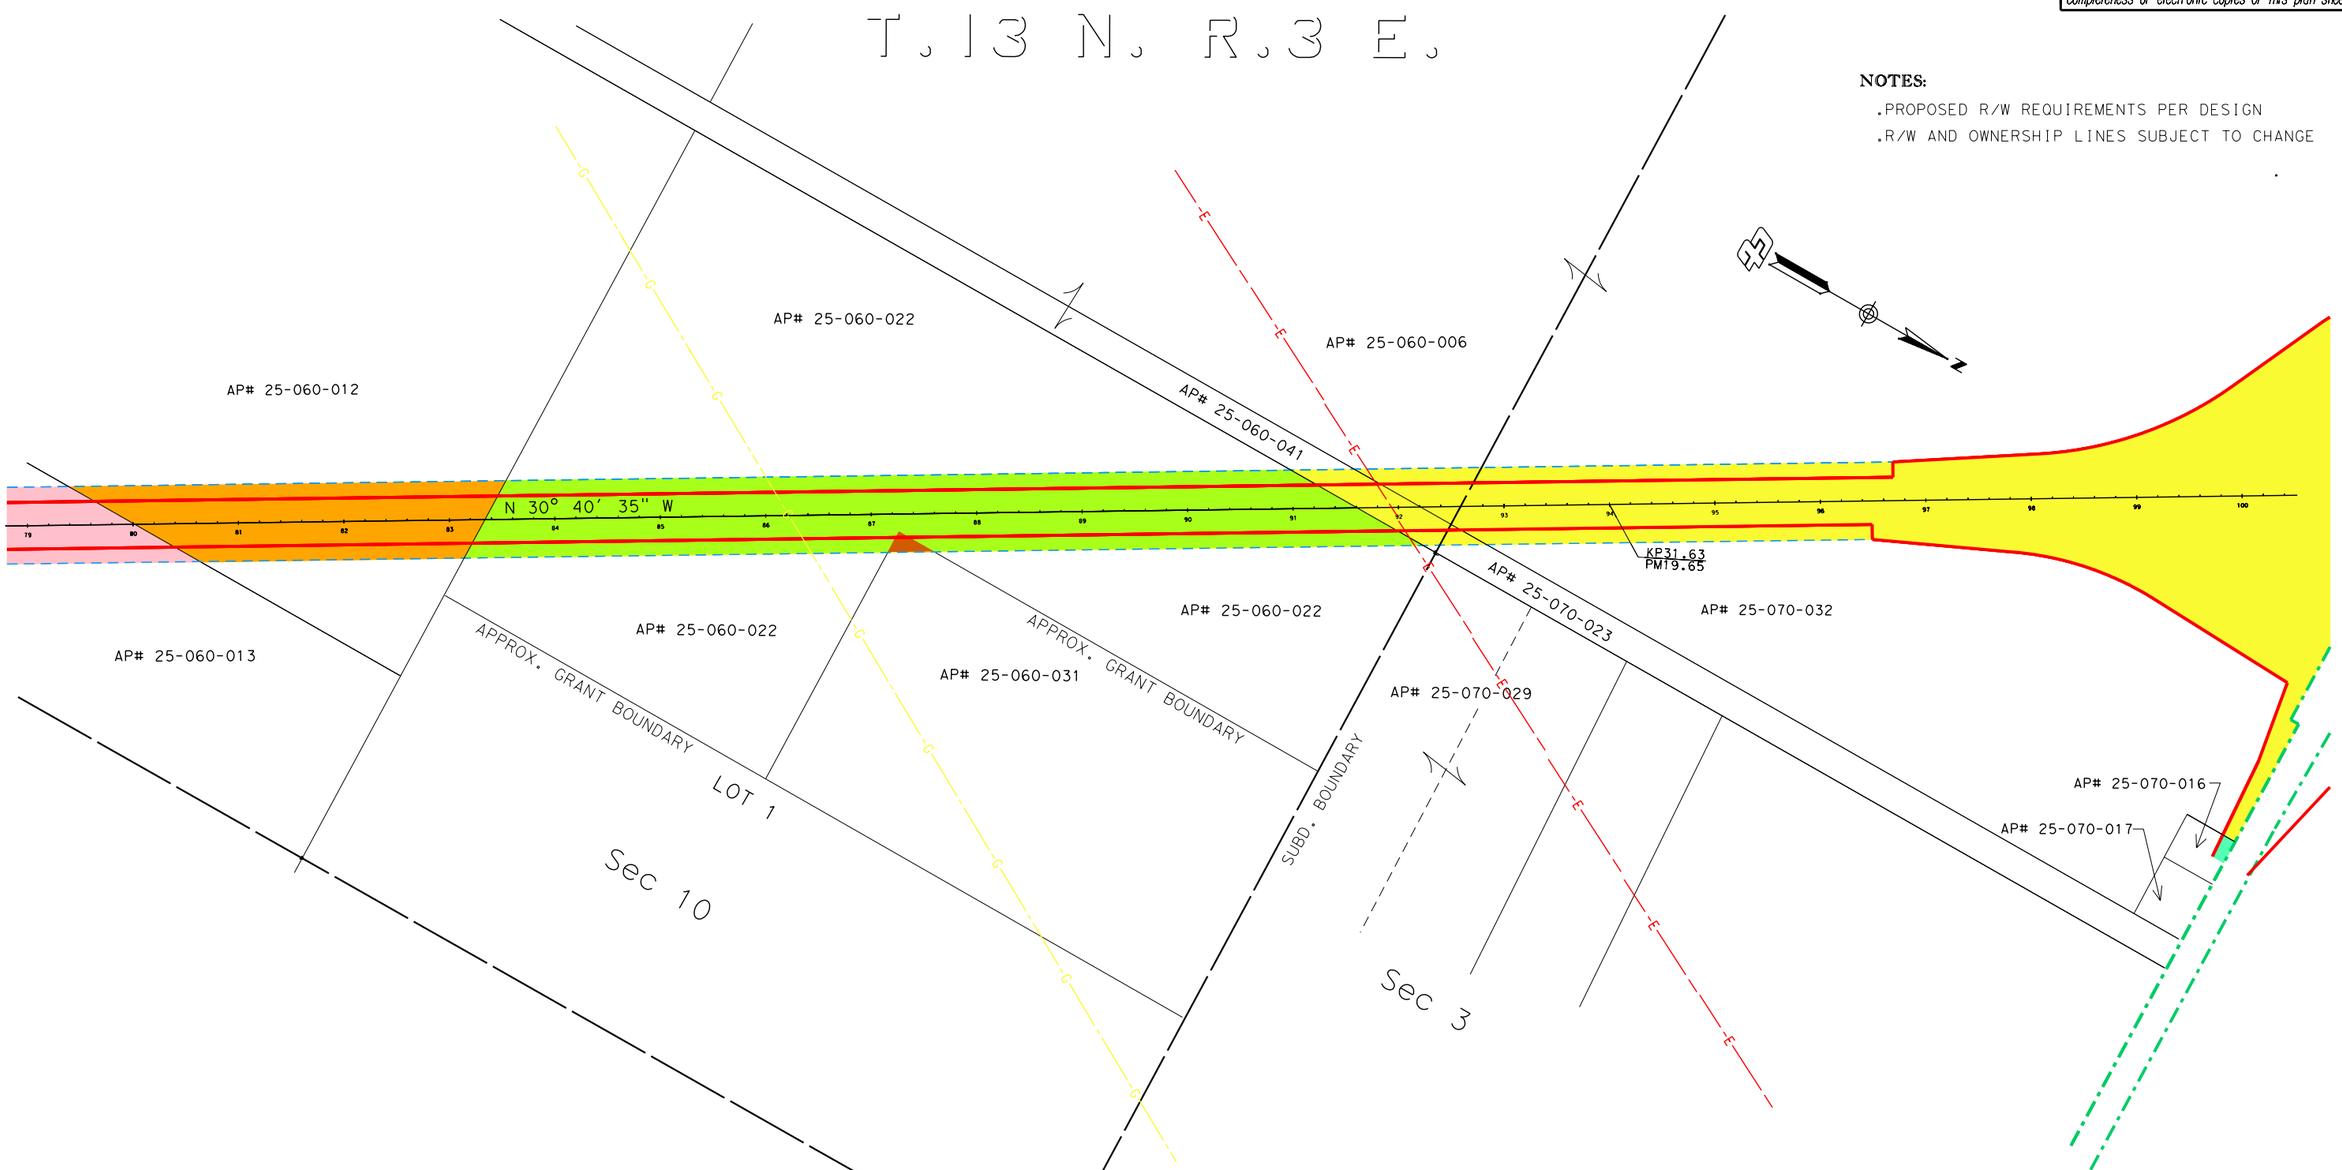

APN NO.	GRANTOR OR GRANTEE	AREAS IN METERS SQ. UNLESS OTHERWISE NOTED					REMARKS
		R/W, ft sq	METERS sq	ACRE	EASE.	T.C.E.	
25-060-013	DAMI	155210	14419	3.60			
25-060-012	MADARE BROS.	190933	17738	4.38		10990	
25-060-022	SMITH	393938	36598	9.04			
25-060-031	CLARK	392	32	0.01		392	
25-060-006 25-060-041 25-070-032 25-070-023	MIKI ORCHARD INC.	1547986	143812	35.84			
25-070-016	CARPENTER	3170	295	0.07			

NOT TO SCALE

EXISTING R/W
PROPOSED R/W
T.C.E.
GAS LINE
ELECTRIC LINE

ACCESS PROHIBITED

COST ESTIMATE MAP

E.A. 1A461

ALT 3

Date: 9/5/03

DIST.	CO.	RTE.	K.P./P.M.	SHEET NO.
03	SUT	99	31.63/19.65	1 OF 1

REVISIONS
DATE
REVISIONS x
DATE
REVISIONS x
DATE
REVISIONS NEW R/W LINES
DATE 1-14-03

DIRECTORY /project/su499/1a461
FILE NAME rev.alt3.est.3
MICROFILMED