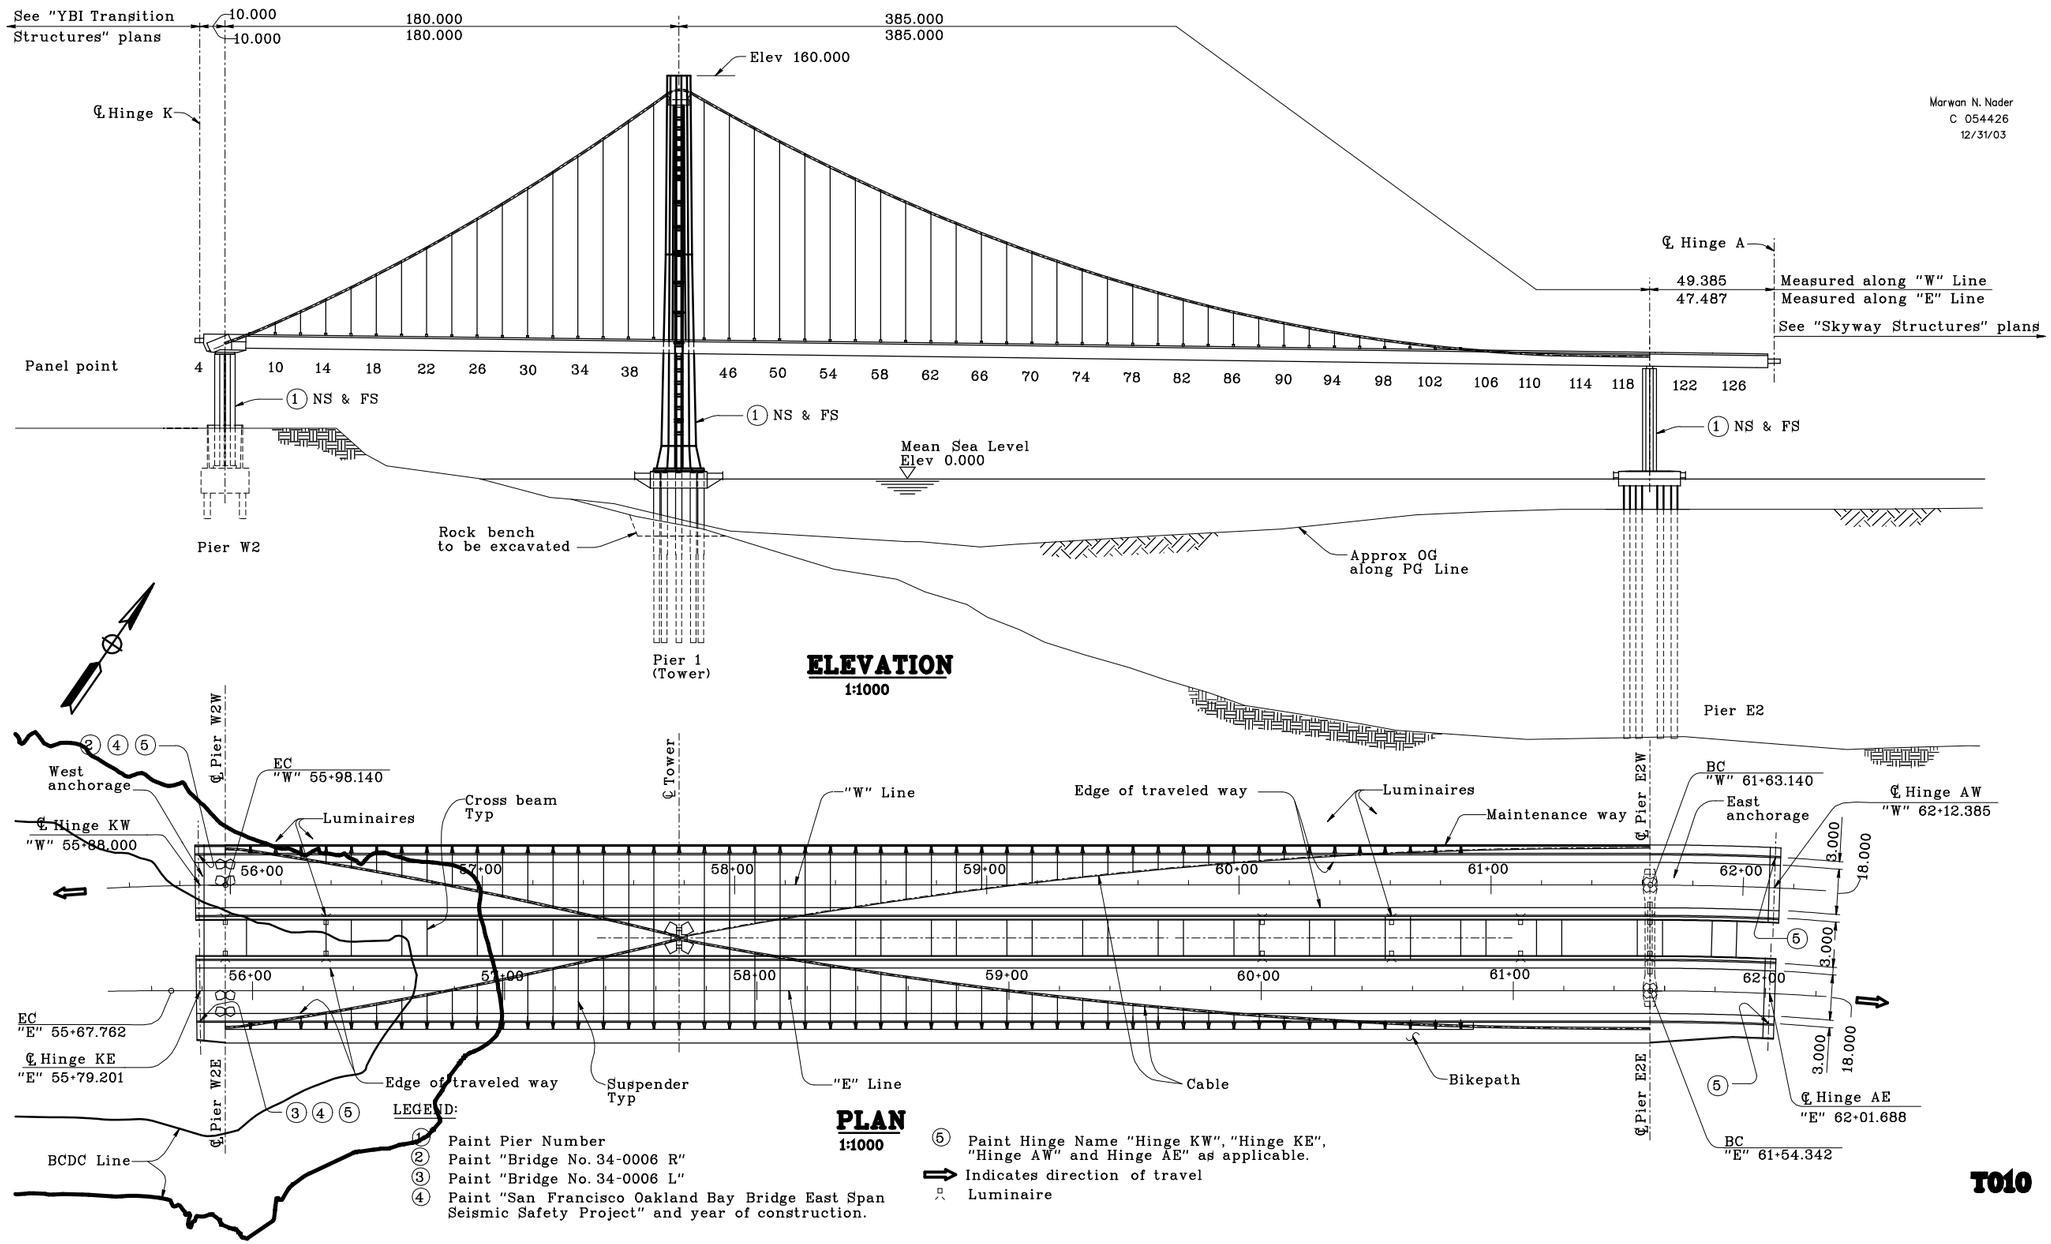

Main Span Suspension Bridge Preliminary Plans - Not for construction. Subject to changes.

STRUCTURE PLAN

01/18/99 05/18/99 05/02/99 05/31/01 06/20/01

010