George S. Baker
C 57112
12/31/01

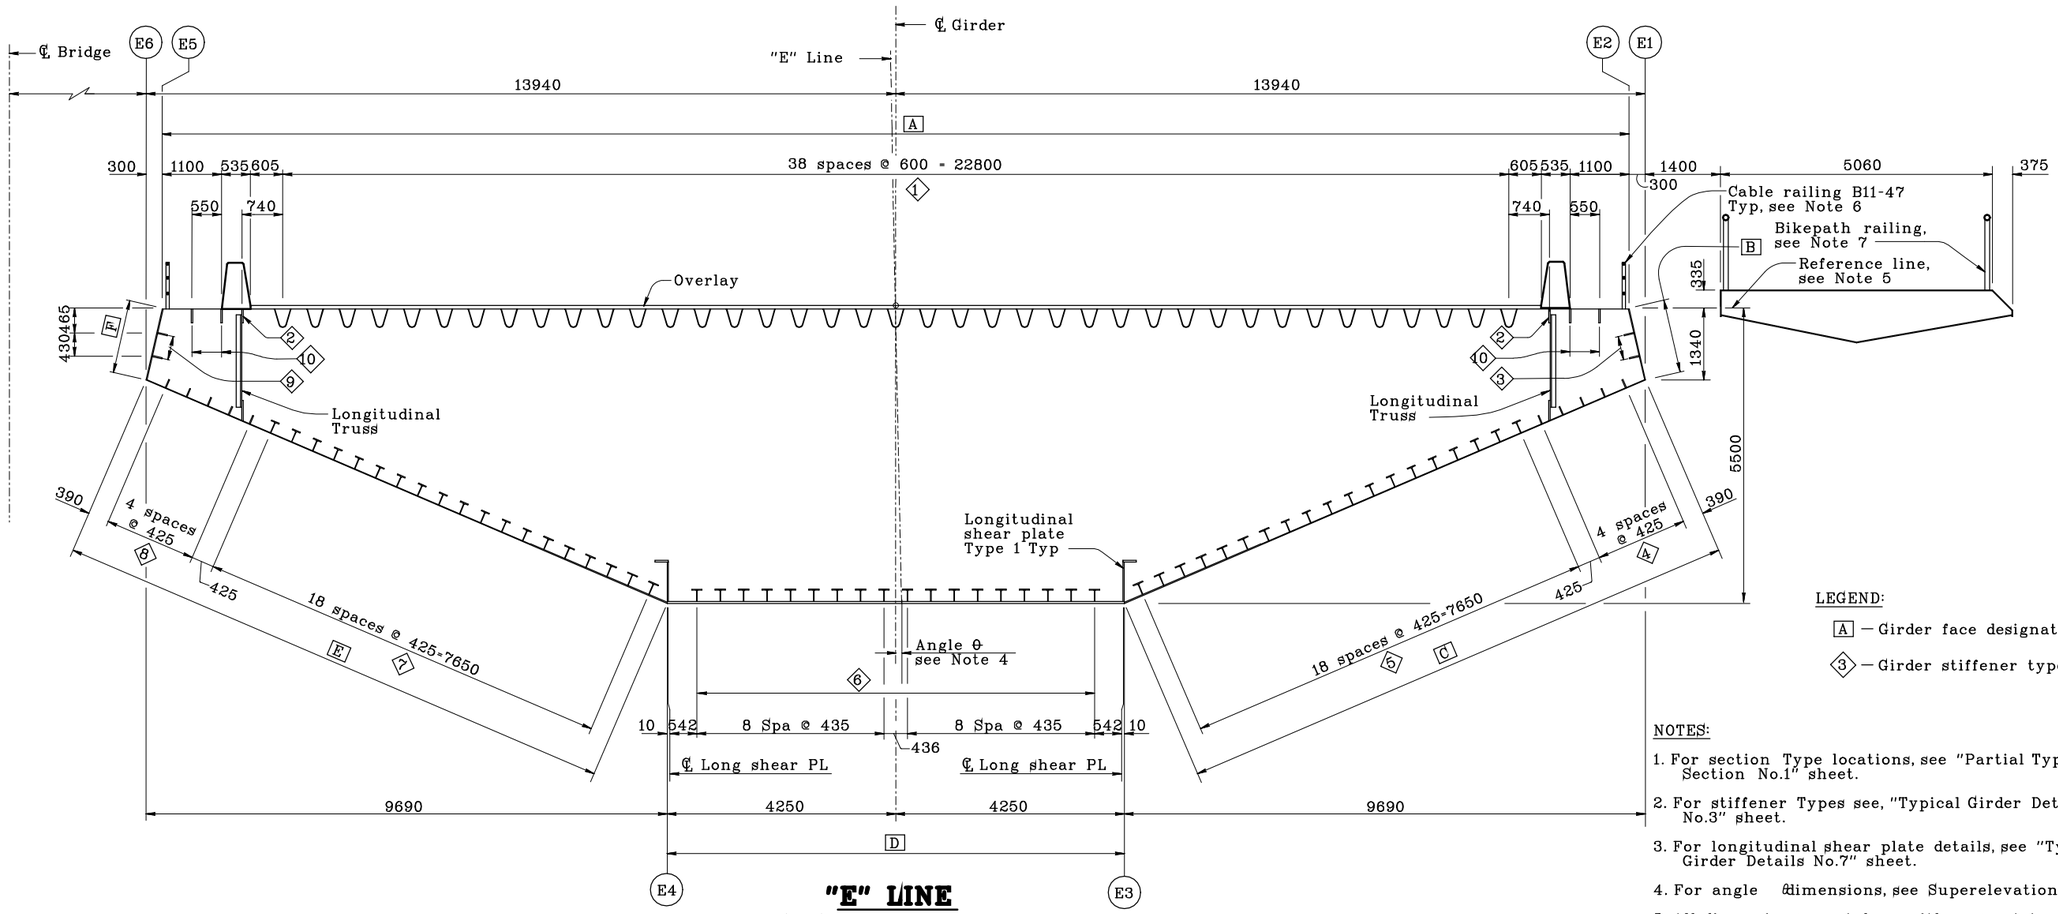

"E" LINE
SECTION TYPE 1A
1:50

Main Span Suspension Bridge
Preliminary Plans - Not for construction. Subject to changes.

LEGEND:

A — Girder face designation A

3 — Girder stiffener type 3

NOTES:

1. For section Type locations, see "Partial Typical Section No.1" sheet.
2. For stiffener Types see, "Typical Girder Details No.3" sheet.
3. For longitudinal shear plate details, see "Typical Girder Details No.7" sheet.
4. For angle θ dimensions, see Superelevation Diagram.
5. All dimensions are taken with respect to a reference line tangent to the top deck plate.
6. For details of railing posts, struts, cables and cable hardware, see "B11-47" sheet. For details of post and strut connections, see "B11- " sheet. For base details, see "Typical Girder Details No.12" sheet.
7. For details of bikepath railing, see "Bikepath Details" sheets.

TIME PLOTTED => $TIME

T186

G. Baker	T. McMeans
M. Gulyas	T. McMeans
G. Baker	M. Roberts

PARTIAL TYPICAL SECTION NO.2

01/15/99 05/18/99 08/02/99 05/31/01 06/26/01