John Sun
C 54648
12/31/03

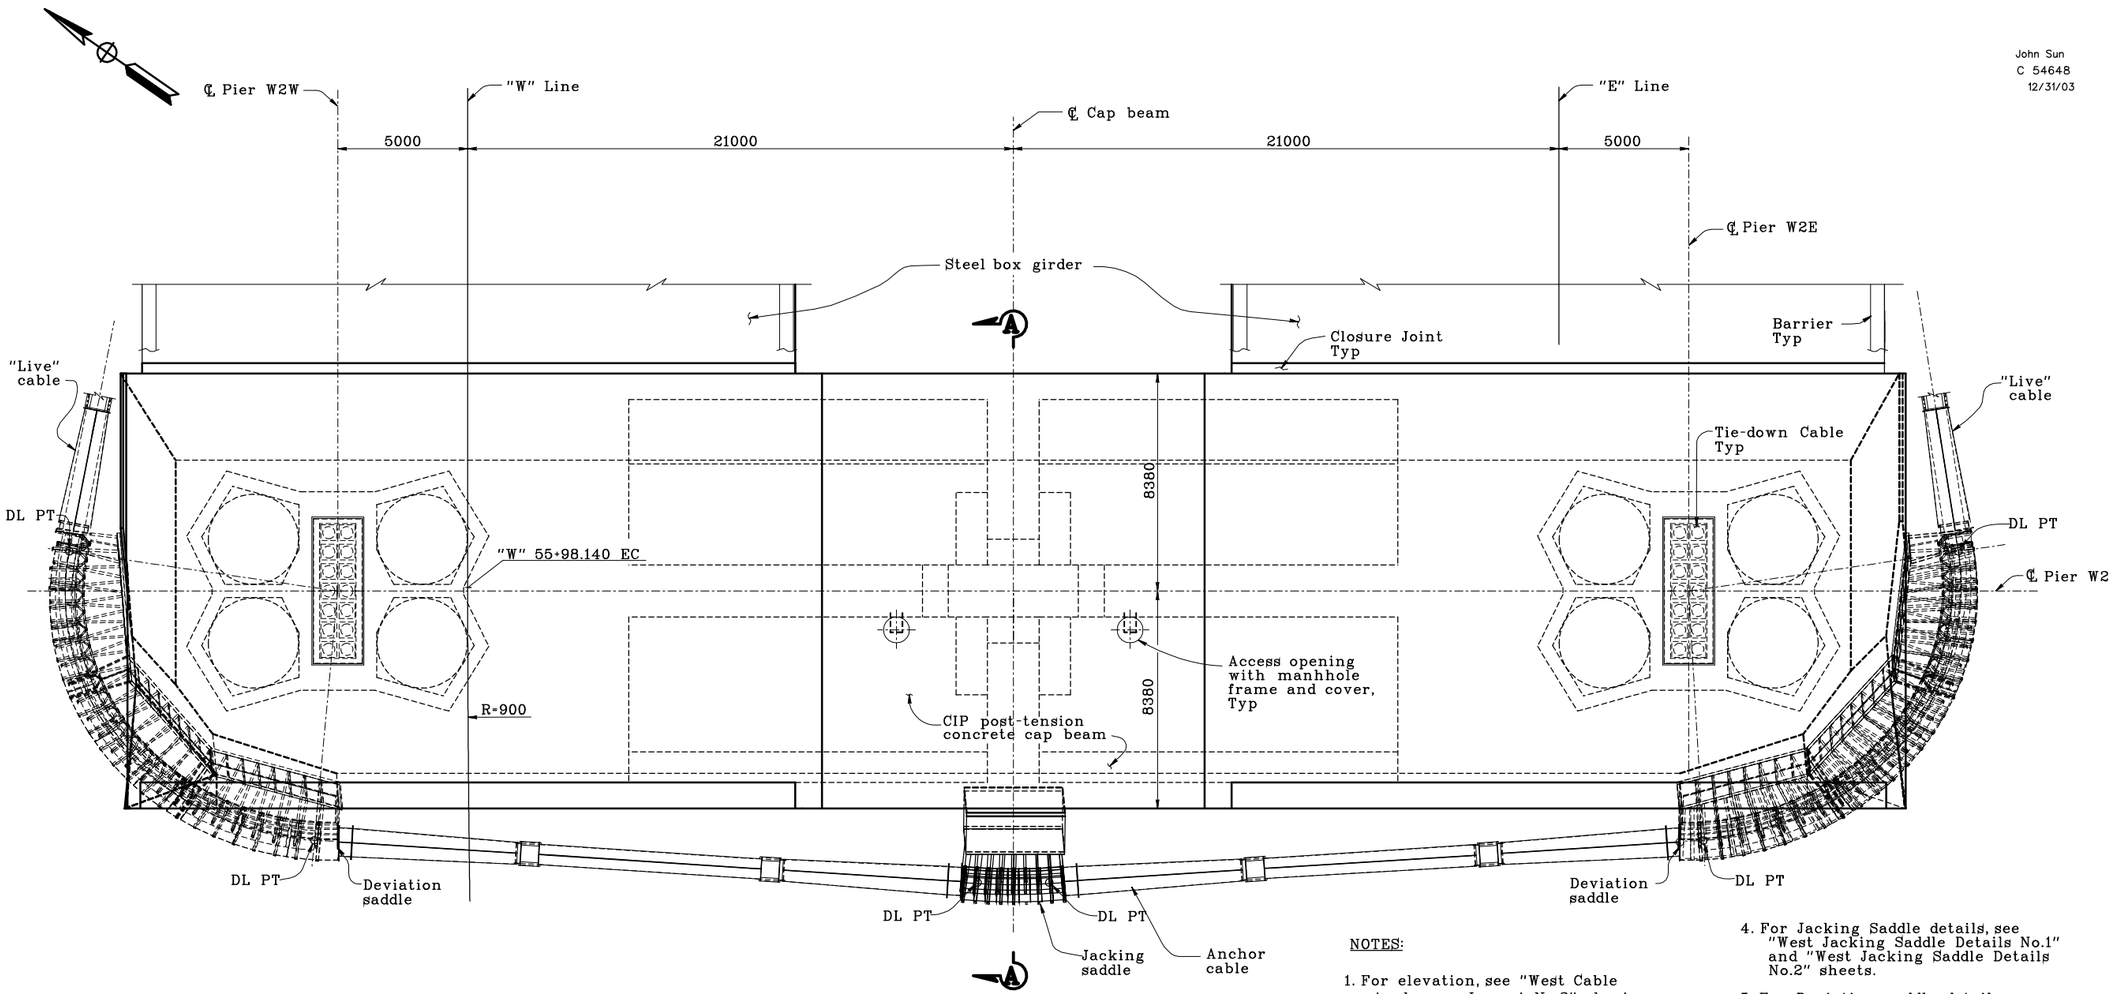

WEST PIER MAIN CABLE ANCHORAGE LAYOUT

1:100

NOTES:

1. For elevation, see "West Cable Anchorage Layout No.2" sheet.
2. For side elevation and Section A-A, see "West Cable Anchorage Layout No.3" sheet.
3. For Tie-down cable system details, see "Cable Tie-down Details No.1" through "Cable Tie-down Details No.6" sheets.
4. For Jacking Saddle details, see "West Jacking Saddle Details No.1" and "West Jacking Saddle Details No.2" sheets.
5. For Deviation saddle details, see "West Deviation Saddle Details No.1" through " West Deviation Saddle Details No.4" sheets.
6. Bike path and maintenance way not shown for clarity.
7. For loop anchorage cable geometry, see "Suspension Cable Layout No.3" sheet.

T256

Main Span Suspension Bridge
Preliminary Plans - Not for construction. Subject to changes.

J. Sun	T. McMeans
S. Shi	T. McMeans
J. Duxbury	S. Shi

WEST CABLE ANCHORAGE LAYOUT NO.1

~~01/15/99~~ ~~05/18/99~~ ~~08/22/99~~ ~~05/22/01~~