STATE OF CALIFORNIA – DIVISION OF HIGHWAYS
MATERIALS & RESEARCH DEPARTMENT

EQUI - POTENTIAL CONTOURS
(to accompany report dated October 4, 1955)

EXHIBIT 1

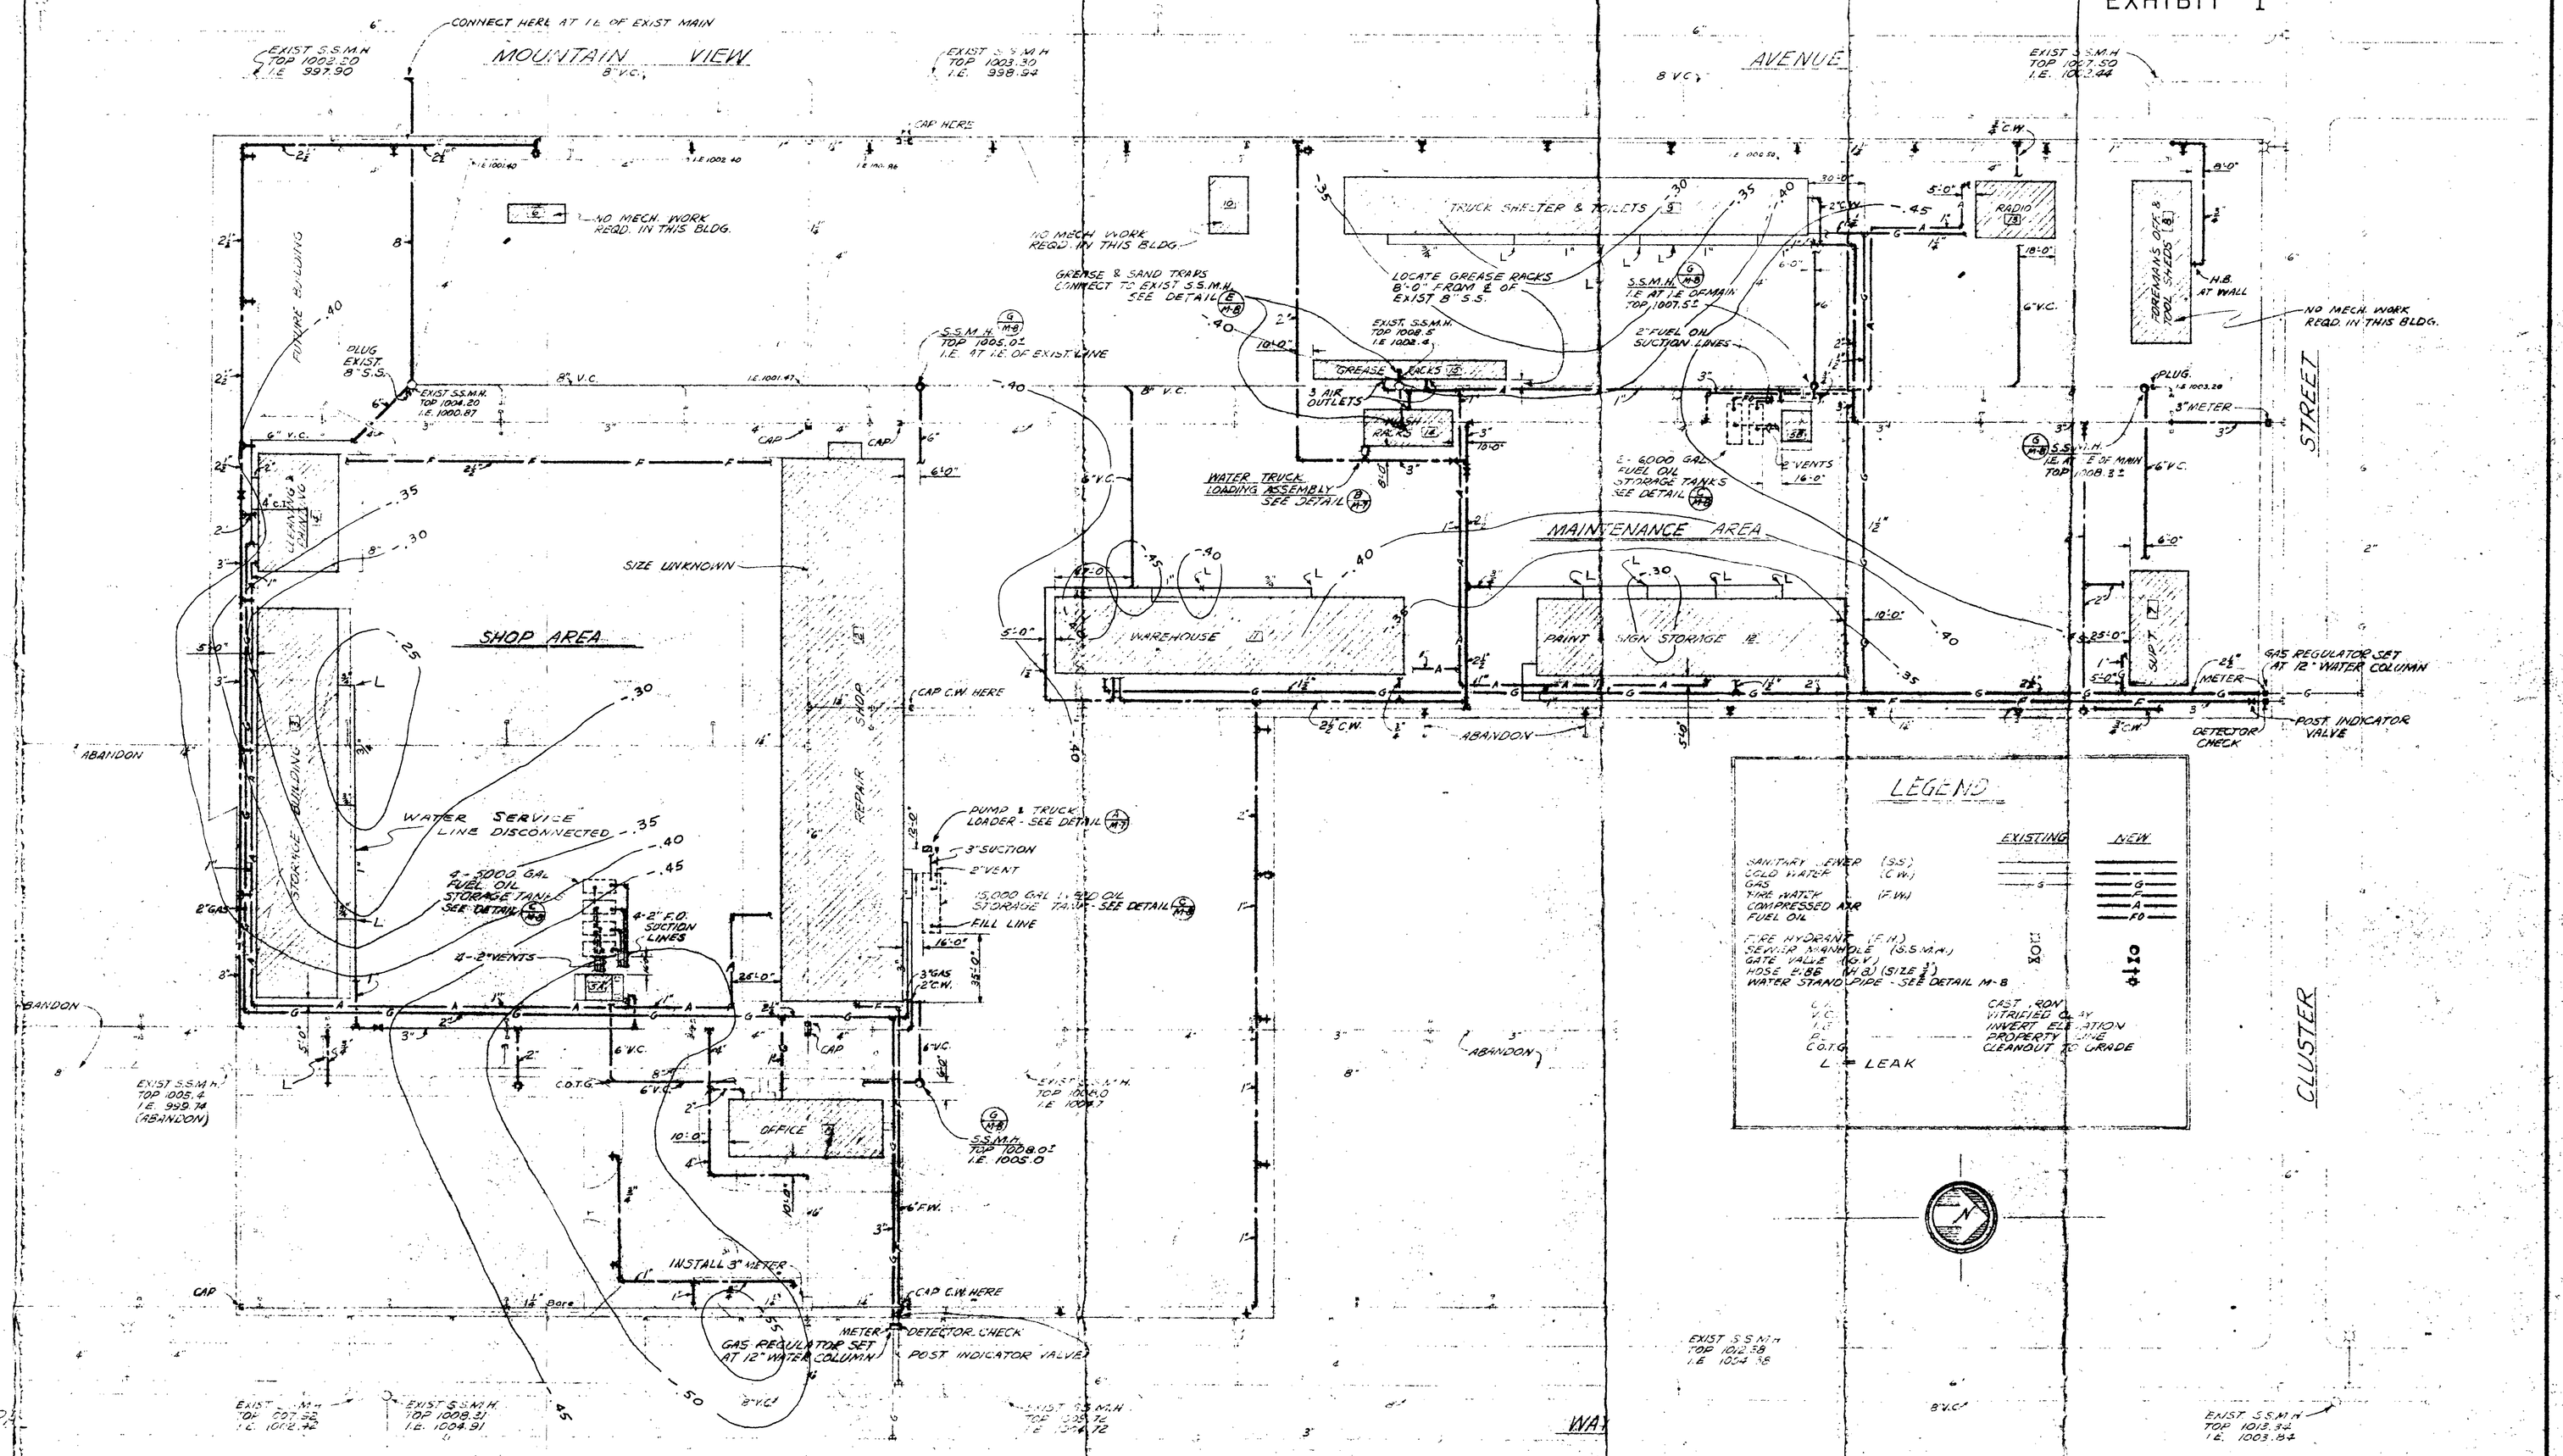

NOTE:
LESS NEGATIVE POTENTIALS ARE CATHODIC OR NON-CORRODING.
MORE NEGATIVE POTENTIALS ARE ANODIC OR CORRODING.
L = LEAK

PLOT PLAN
SCALE 1" = 40'

NOTES
1. USE EXISTING LINES WHERE SHOWN CONNECTED TO NEW SERVICES.
2. SEE PAVING SPECIFICATIONS FOR DISPOSITION OF EXISTING UNUSED SERVICES.
3. FOR CONTINUATION OF ALL NEW LINES SEE INDIVIDUAL BLDG. DRAWINGS

SHEET SCHEDULE

M-1	PLOT PLAN
M-2	BUILDING 1 - HEATING & AIR CONDITIONING
M-3	BUILDINGS 2 & 5A PLUMBING & HEATING
M-4	BUILDINGS 1, 3, & 4 - PLUMBING
M-5	BUILDING 7 - HEATING & AIR CONDITIONING
M-6	BUILDINGS 5B, 7, 9, & 13 PLUMBING & HEATING
M-7	BUILDINGS 11 & 12 - PLUMBING & HEATING
M-8	DETAILS - PLUMBING & HEATING
ME-1	MECHANICAL & ELECTRICAL CONTROL DIAGRAMS
ME-2	MECHANICAL & ELECTRICAL CONTROL DIAGRAMS

THIS DRAWING IS HEREBY ACKNOWLEDGED TO BE PART OF THE PLANS REFERRED TO IN MY CONTRACT WITH THE STATE DEPARTMENT OF PUBLIC WORKS, DIVISION OF ARCHITECTURE.

DATE
CONTRACTOR

STATE OF CALIFORNIA
DEPARTMENT OF PUBLIC WORKS
DIVISION OF ARCHITECTURE
LOS ANGELES BRANCH OFFICE
BY ASSISTANT STATE ARCHITECT

DESIGNED D.D.E. AND	DATE 5-22-53	SHEET TITLE	PLOT PLAN
DRAWN A.N.D.	W.O. 3150 S.C.	PROJECT	SHOP & MAINTENANCE BUILDINGS
TRACED A.N.D.	REVISED	INSTITUTION	DIVISION OF HIGHWAYS, DISTRICT VIII
CHECKED W.G.	FILE 26-C 1	LOCATION	SAN BERNARDINO, CALIFORNIA

SHEET M-1 OF 8

EXHIBIT 1