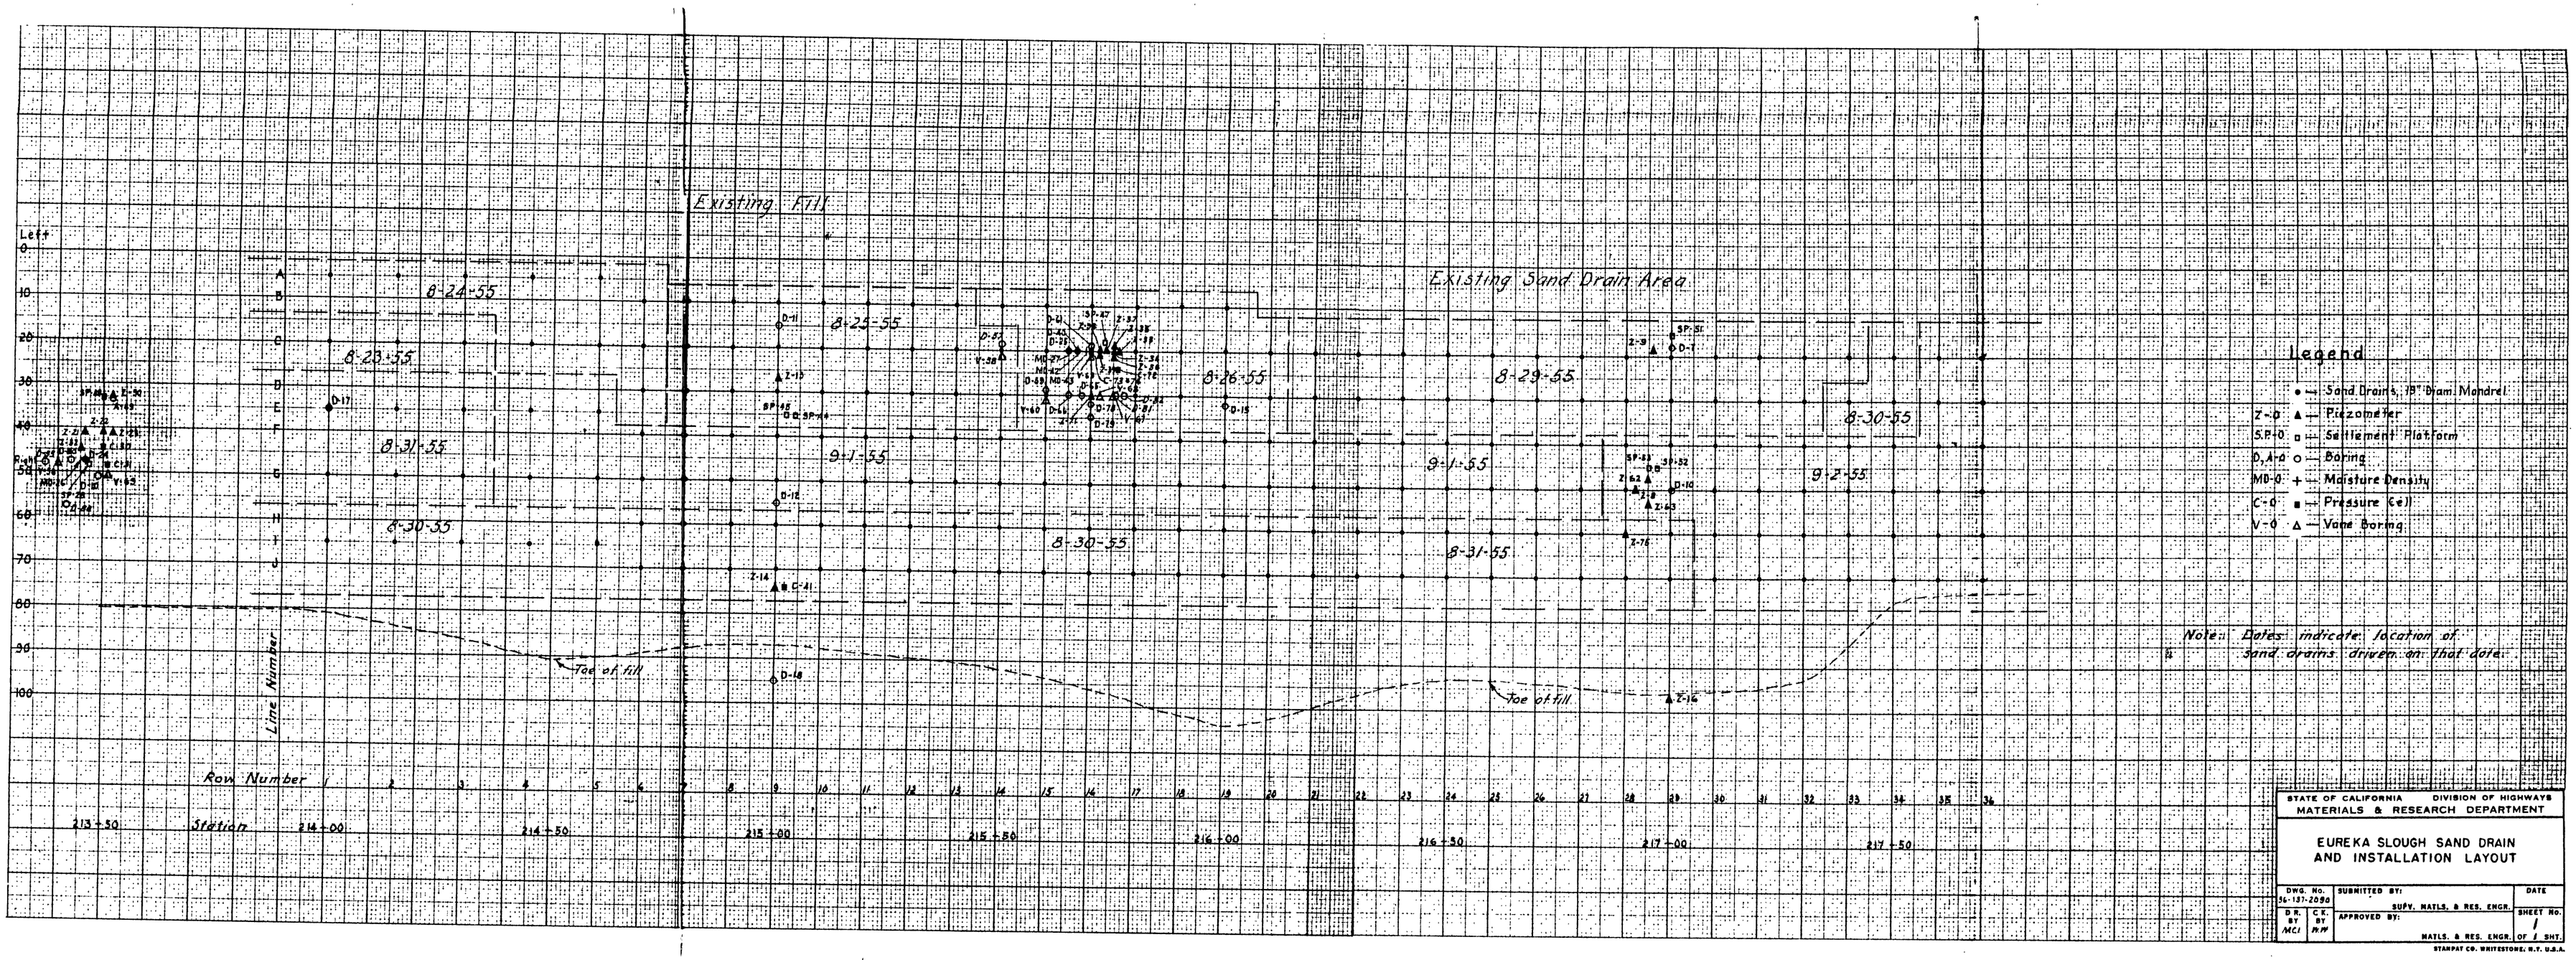

STATE OF CALIFORNIA DIVISION OF HIGHWAYS
MATERIALS & RESEARCH DEPARTMENT

EUREKA SLOUGH SAND DRAIN AND INSTALLATION LAYOUT

DWG. No. 56-137-2090	SUBMITTED BY: SUPV. MATLS. & RES. ENGR.	DATE
DR. BY MCI / CK. BY R.M.	APPROVED BY: MATLS. & RES. ENGR.	SHEET No. 1 OF 1 SHT.

STAMPAT CO. WHITESTONE, N.Y. U.S.A.