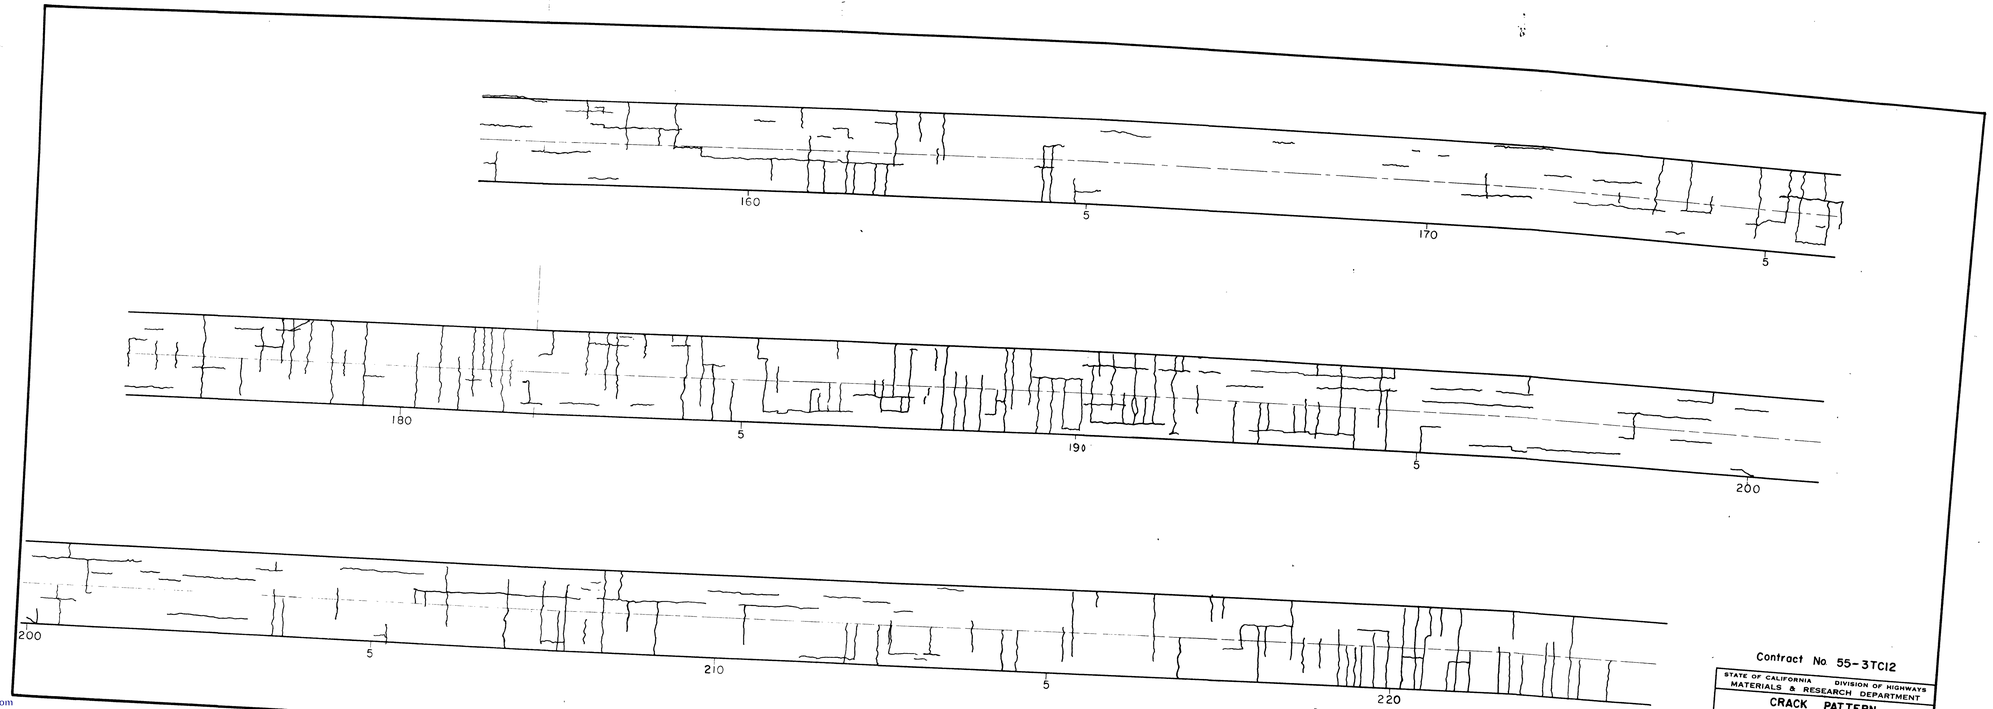

Contract No. 55-3TC12

STATE OF CALIFORNIA DIVISION OF HIGHWAYS
MATERIALS & RESEARCH DEPARTMENT

CRACK PATTERN

ClibPDF - www.fastio.com

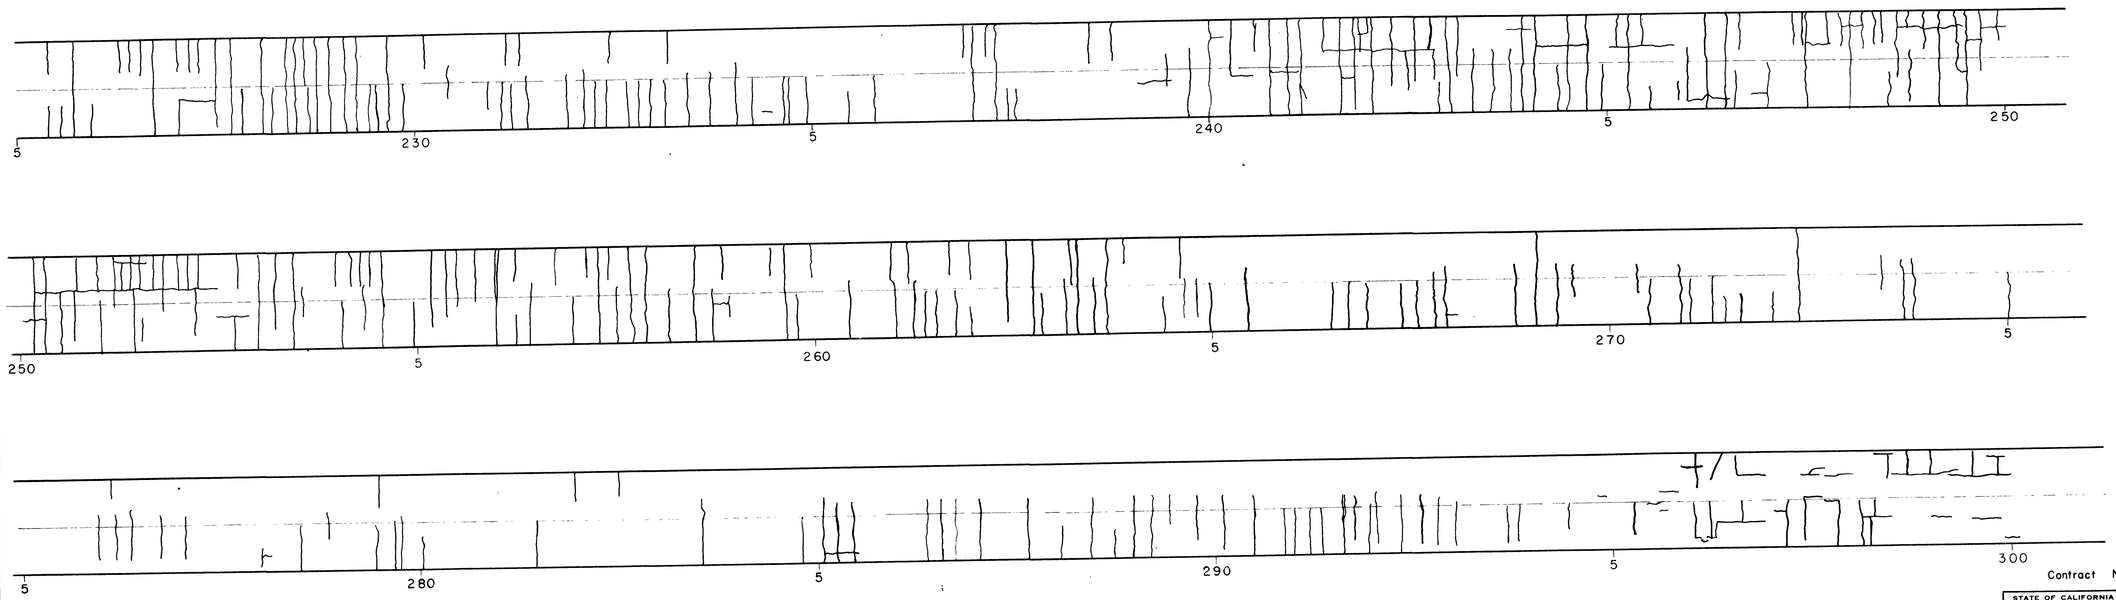

Contract No. 55-3TC12

STATE OF CALIFORNIA DIVISION OF HIGHWAYS
MATERIALS & RESEARCH DEPARTMENT

CRACK PATTERN
STA. 225 to STA. 300
III - Yolo - 90 - B

DWG. No.	SUBMITTED BY:	DATE
	SUPV. MATLS. & RES. ENGR.	2-19-57
DR. BY / CK. BY	APPROVED BY:	SHEET No. 2
	MATLS. & RES. ENGR.	OF 3 SHT.

STANPAT CO. WHITESTONE, N.Y. U.S.A.

ClibPDF - www.fastio.com

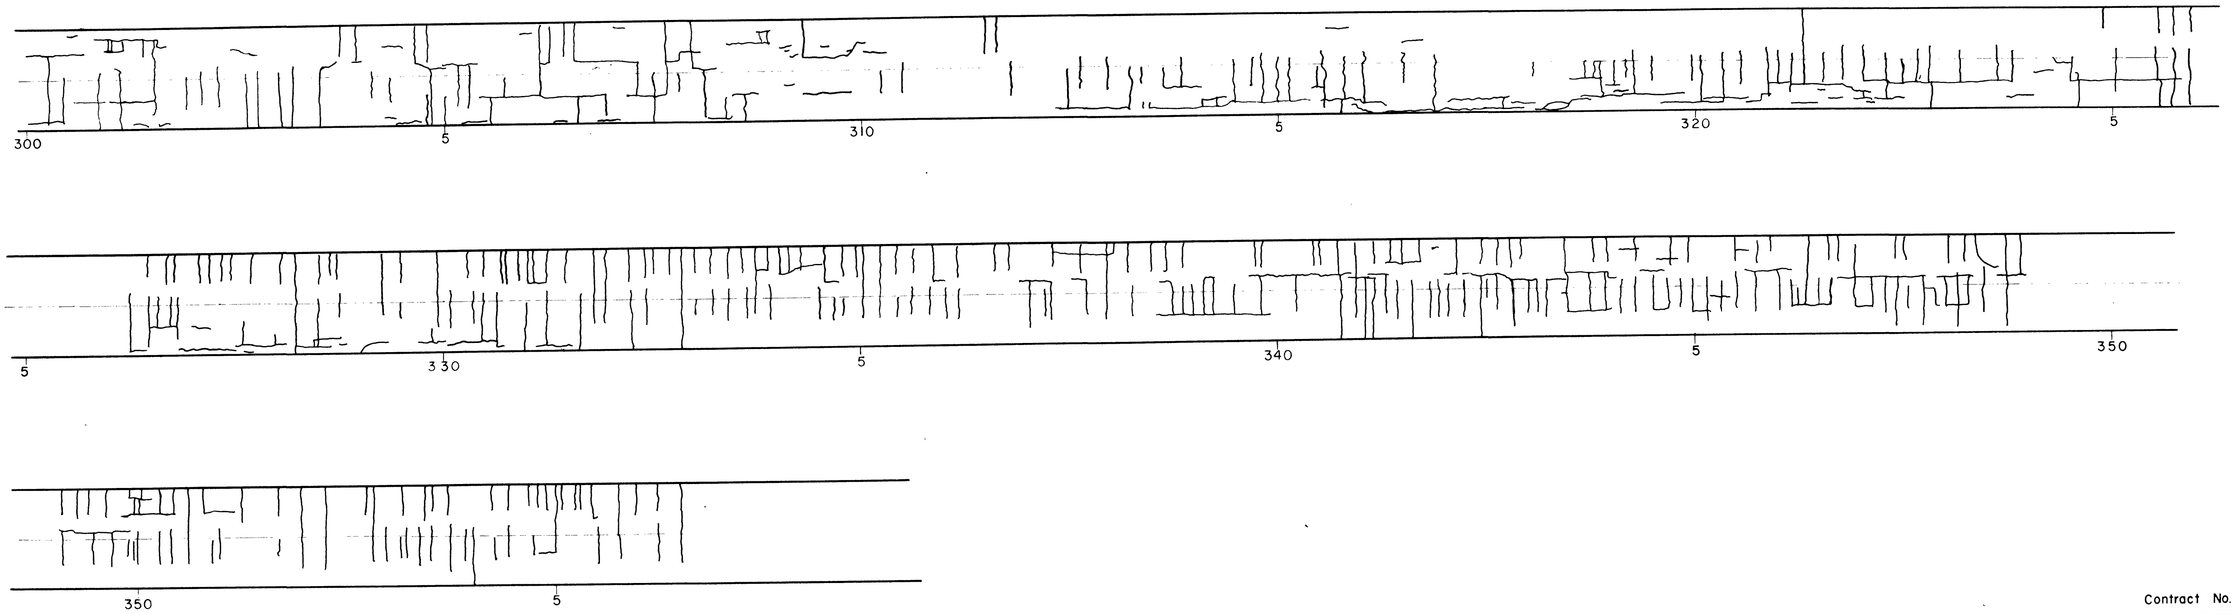

Contract No. 55-3TC12

STATE OF CALIFORNIA DIVISION OF HIGHWAYS
MATERIALS & RESEARCH DEPARTMENT

CRACK PATTERN
STA. 300 to STA. 356 + 50
III - Yolo - 90 - B

DWG. No.	SUBMITTED BY:	DATE 2-19-57
DR. BY / CK. BY	SUPV. MATLS. & RES. ENGR.	SHEET No. 3
	APPROVED BY: MATLS. & RES. ENGR.	OF 3 SHT.

STANPAT CO. WHITESTONE, N.Y. U.S.A.

ClibPDF - www.fastio.com