PLAN F-5

SCALE IN FEET
0 500 1000 1500

— Legend —
- FREEWAY
- STRUCTURE
- TUNNEL
- VENTILATION BLDG
- RAMP
- STREET CONSTRUCTION
- RIGHT OF WAY
- DIRECTION OF TRAVEL

GOLDEN GATE BRIDGE
PRESIDIO
U.S. MILITARY RESERVATION
PALACE OF FINE ARTS
RICHARDSON AVE
LYON ST
BAKER ST
BRODERICK ST
JEFFERSON
BEACH
NORTH BAY
POINT
FRANCISCO
DIVISADERO ST
WINFIELD SCOTT SCHOOL
SCOTT ST
MARINA BLVD
CERVANTES BLVD
FILLMORE ST
WEBSTER ST
BUCHANAN ST
MARINA JUNIOR HIGH SCHOOL
FUNSTON PLAYGROUND
NEW MARINA YACHT HARBOR
FORT MASON
LAGUNA ST
OCTAVIA ST
GOUGH ST
FRANKLIN ST
CHESTNUT
FRANCISCO
VAN NESS AVE
GALILEO HIGH SCHOOL
POLK ST
PEDESTRIAN CROSSING
CONFORMS TO PLAN F
F-5

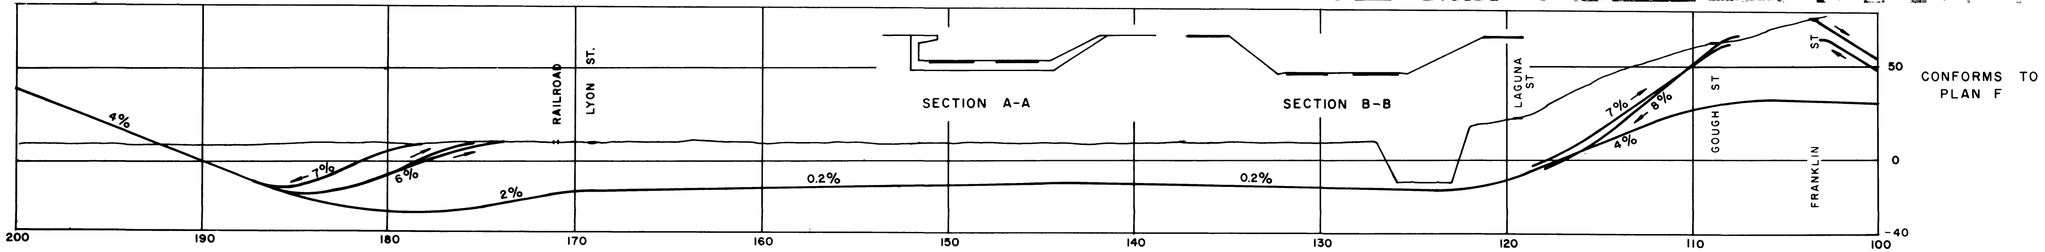

ClibPDF - www.fastio.com

PLAN F

SCALE IN FEET
0 500 1000 1500

— Legend —
FREEWAY
STRUCTURE
TUNNEL
VENTILATION BLDG
RAMP
STREET CONSTRUCTION
RIGHT OF WAY
DIRECTION OF TRAVEL

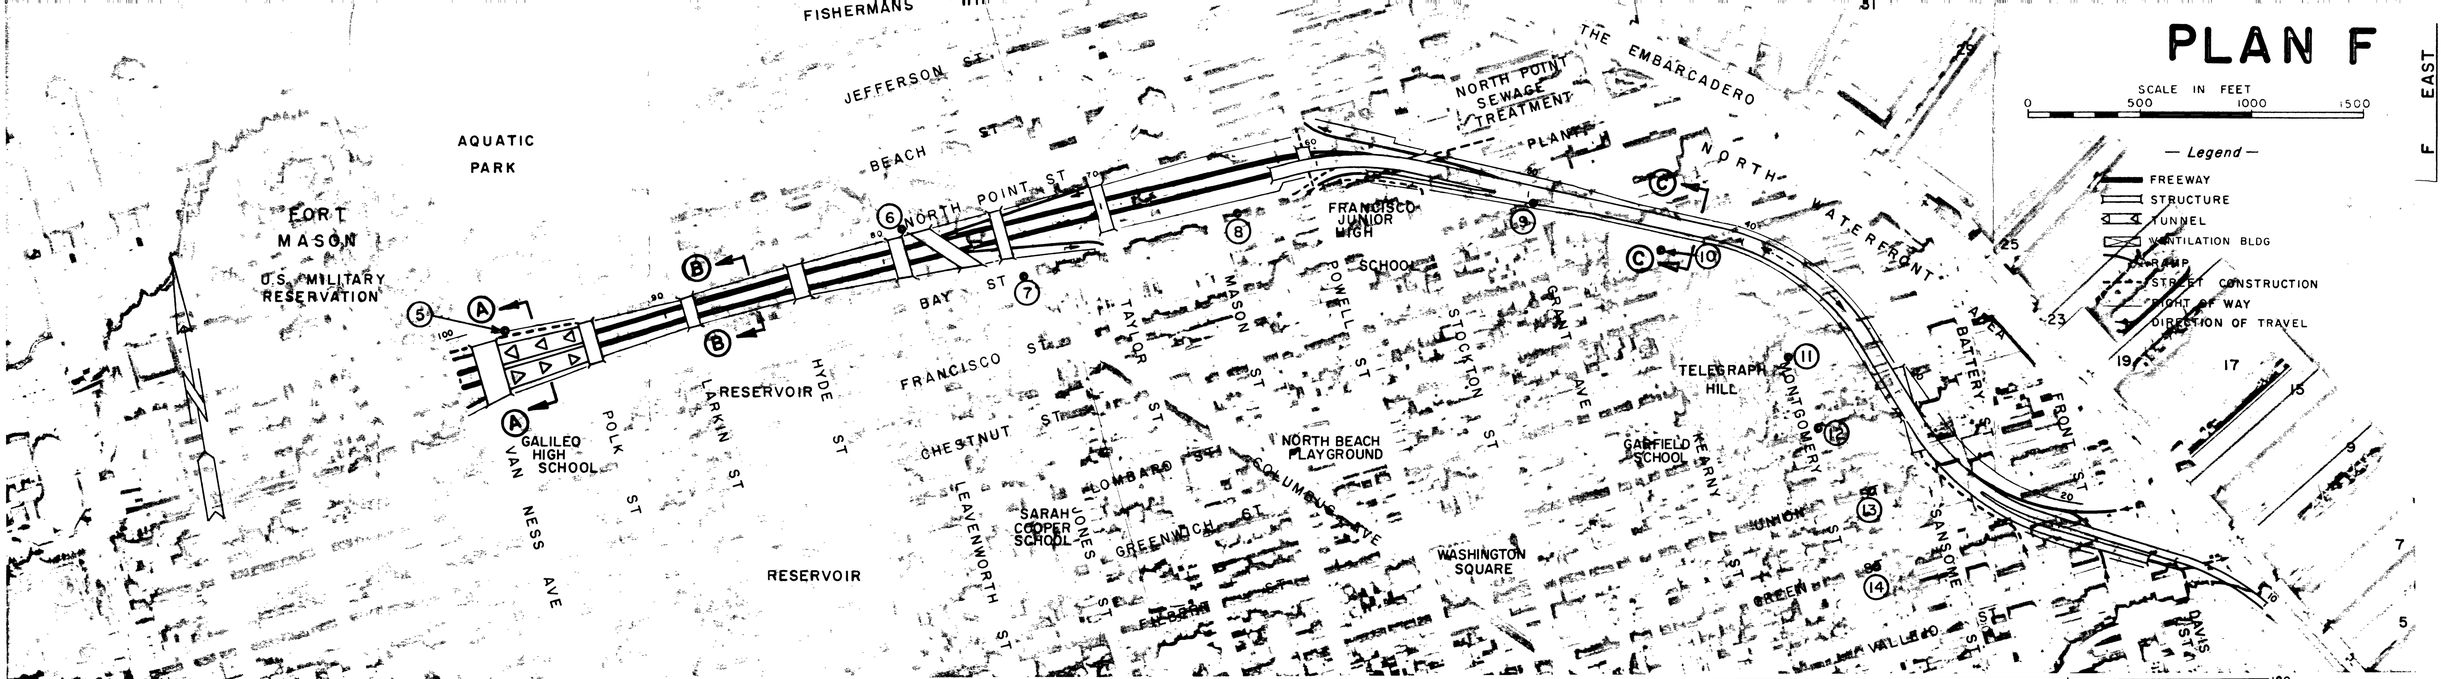

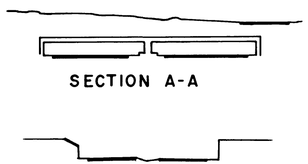

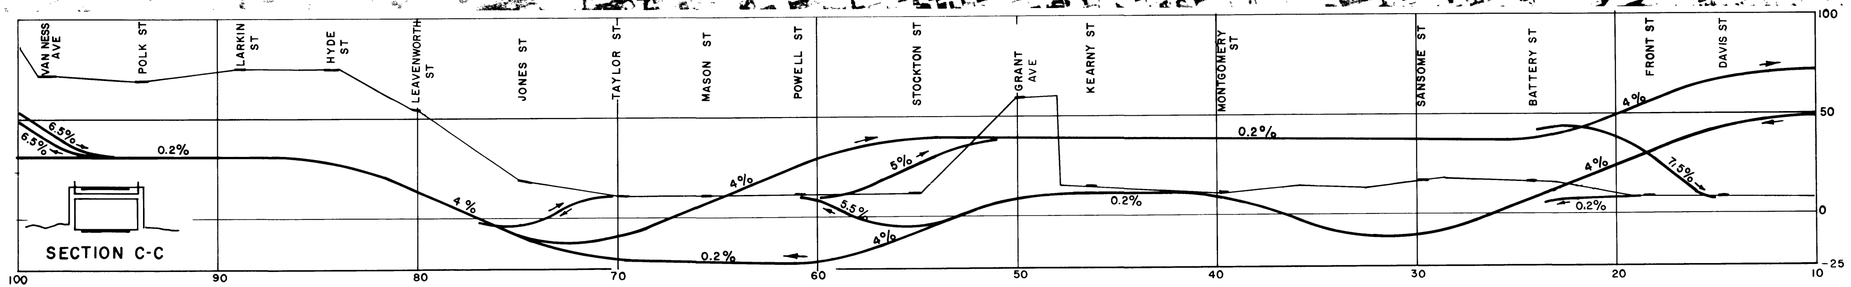

ClibPDF - www.fastio.com

EXISTING NOISE LEVELS ALONG PROPOSED ROUTE 480, PLAN F + F-5
AND
ANTICIPATED LEVELS BASED ON MEASUREMENT EXPERIENCE LEVELS
ALL ARE EXPRESSED IN DBA

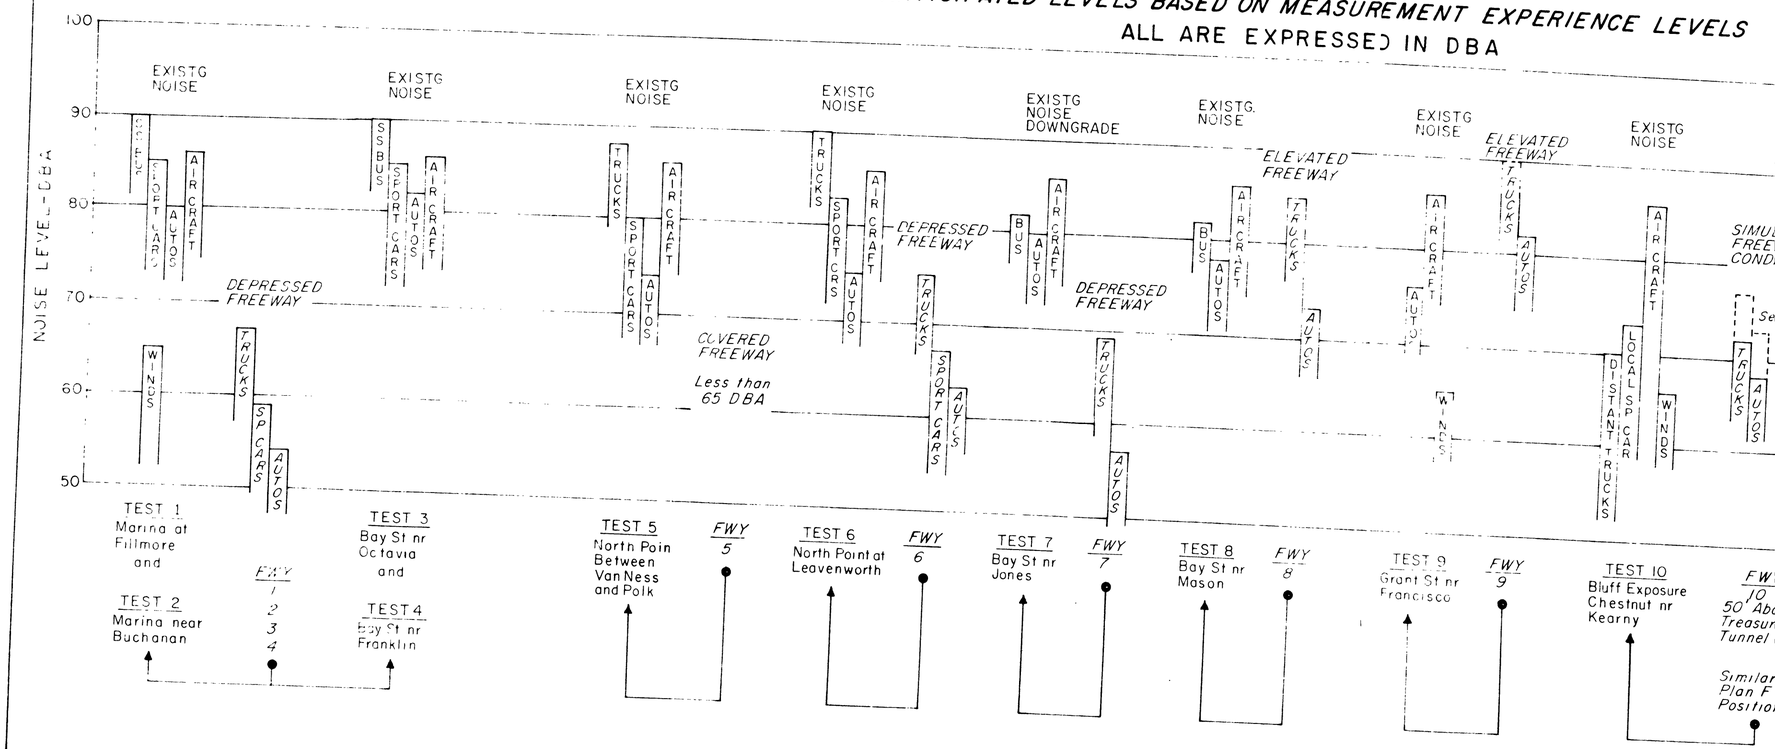

ClibPDF - www.fastio.com
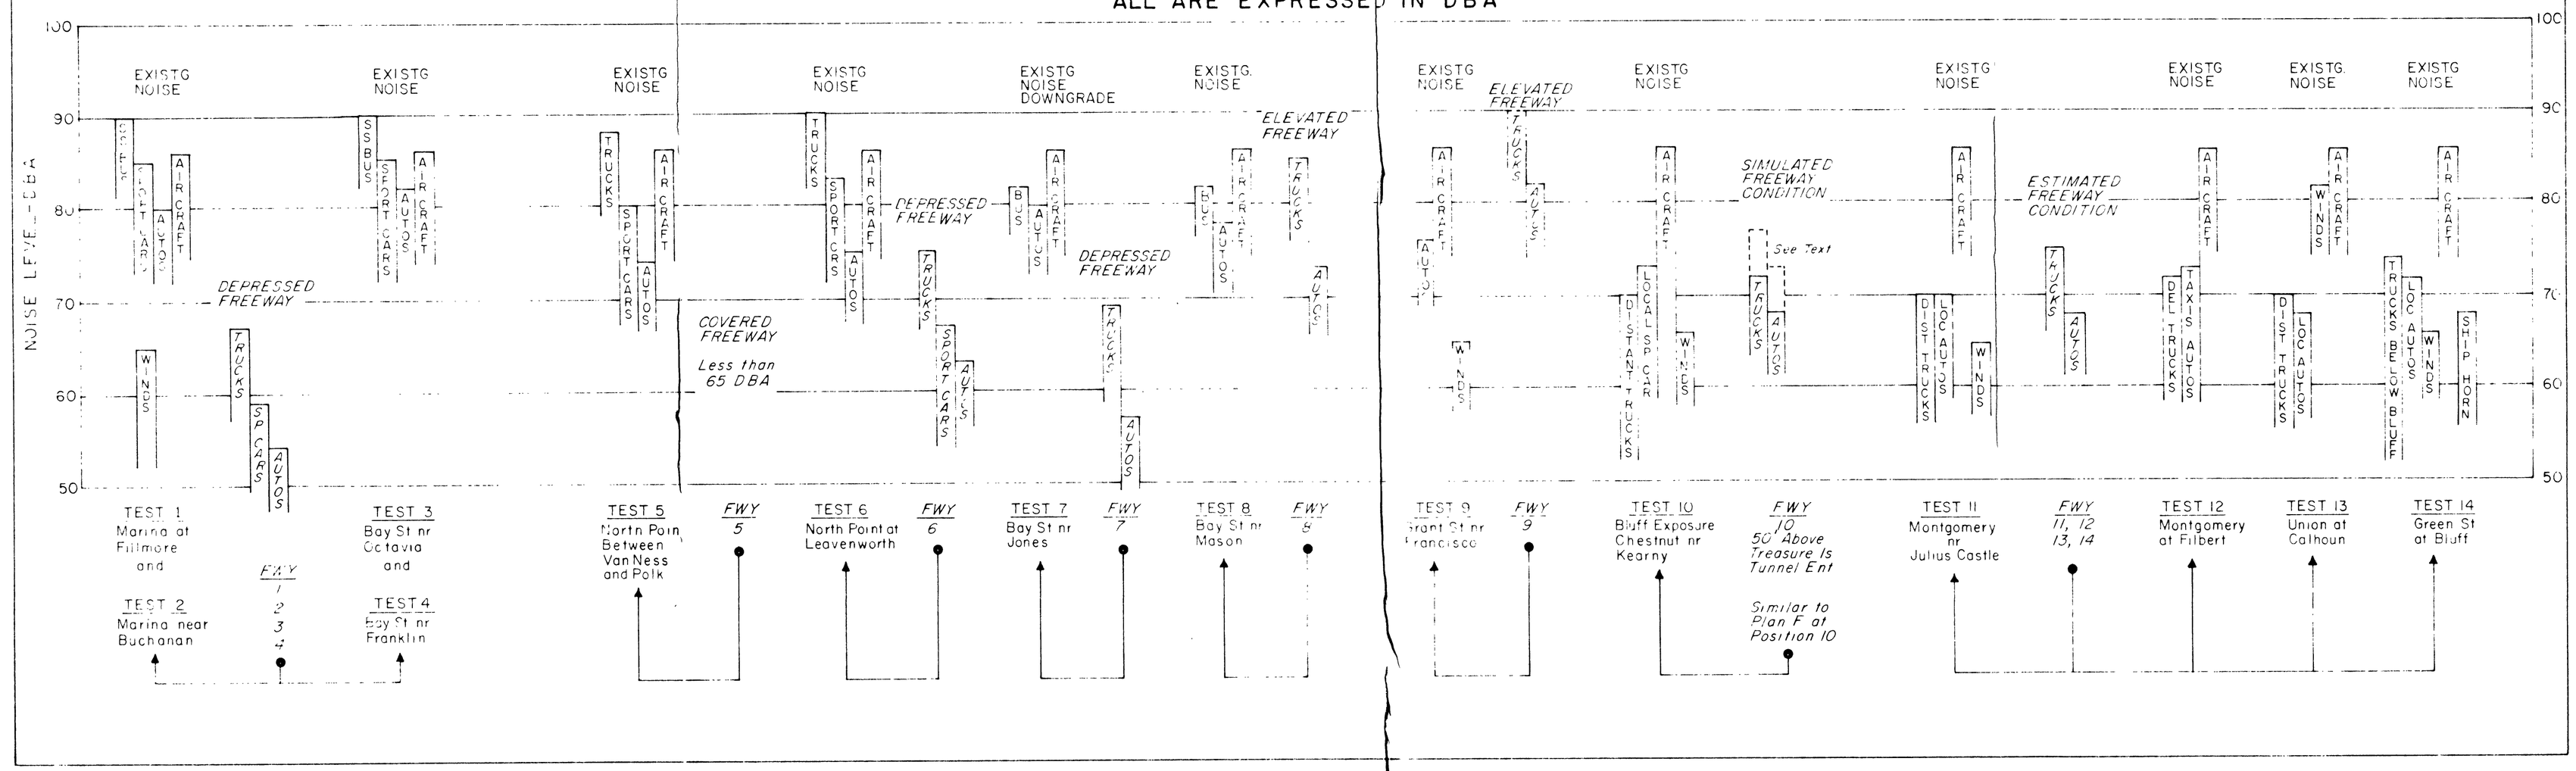
EXISTING NOISE LEVELS ALONG PROPOSED ROUTE 480, PLAN F + F-5
AND
ANTICIPATED LEVELS BASED ON MEASUREMENT EXPERIENCE LEVELS
ALL ARE EXPRESSED IN DBA