Figure 4

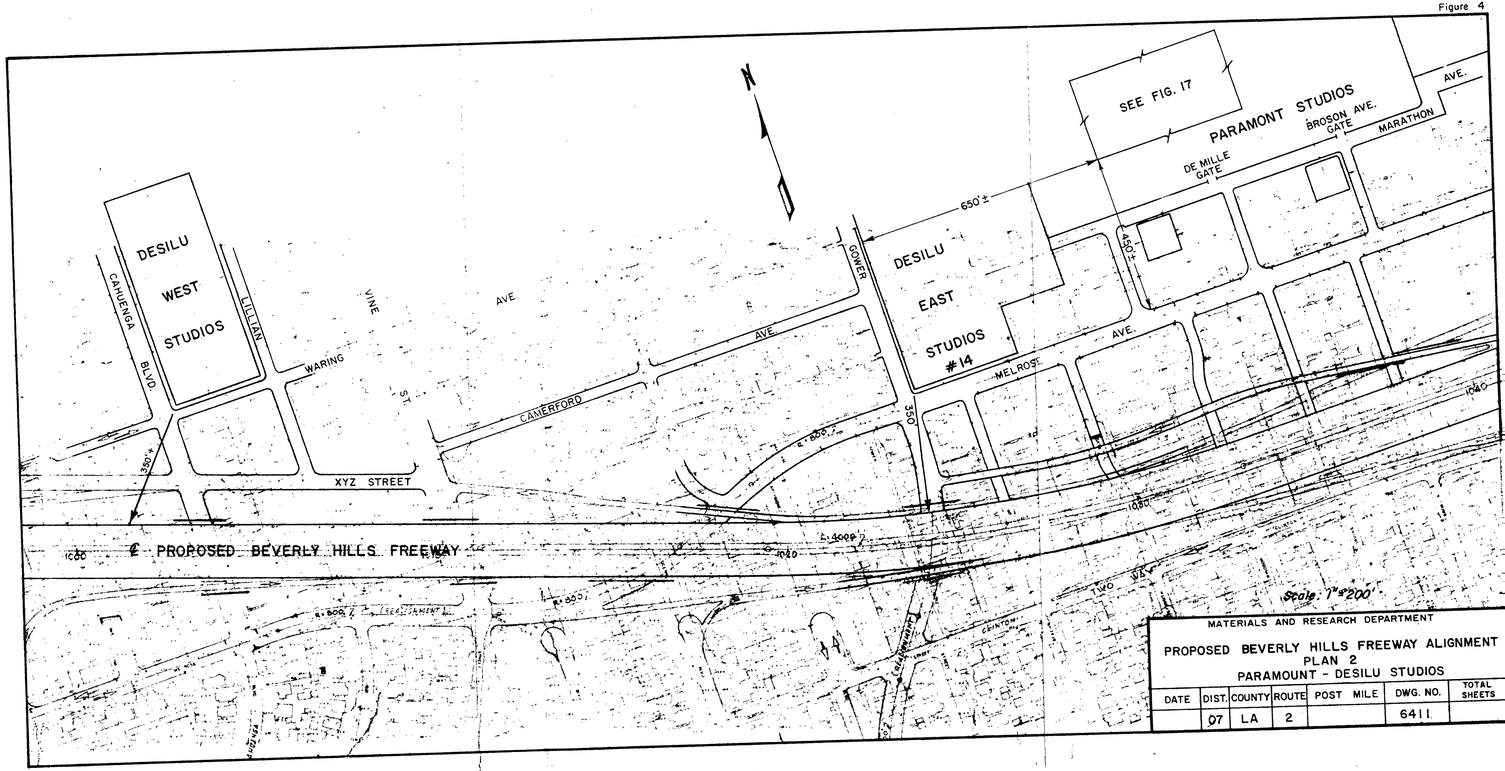

MATERIALS AND RESEARCH DEPARTMENT

PROPOSED BEVERLY HILLS FREEWAY ALIGNMENT
PLAN 2
PARAMOUNT - DESILU STUDIOS

DATE	DIST.	COUNTY	ROUTE	POST MILE	DWG. NO.	TOTAL SHEETS
	07	LA	2		6411.	

ClipPDF - www.fastio.com