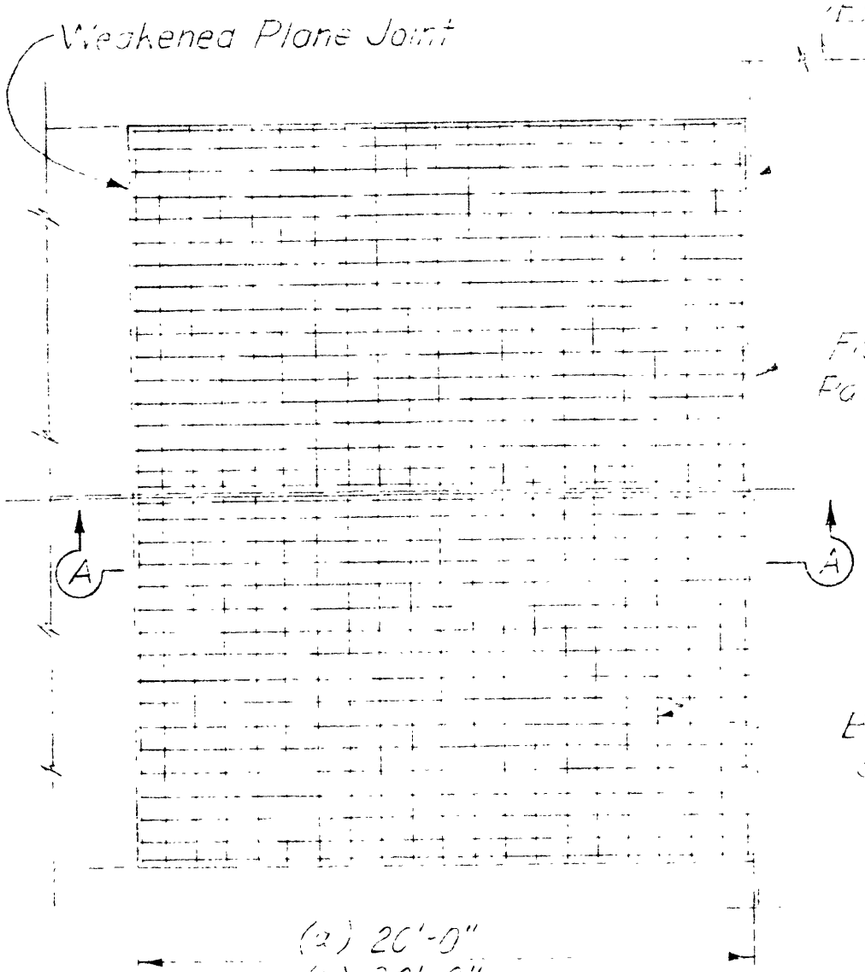

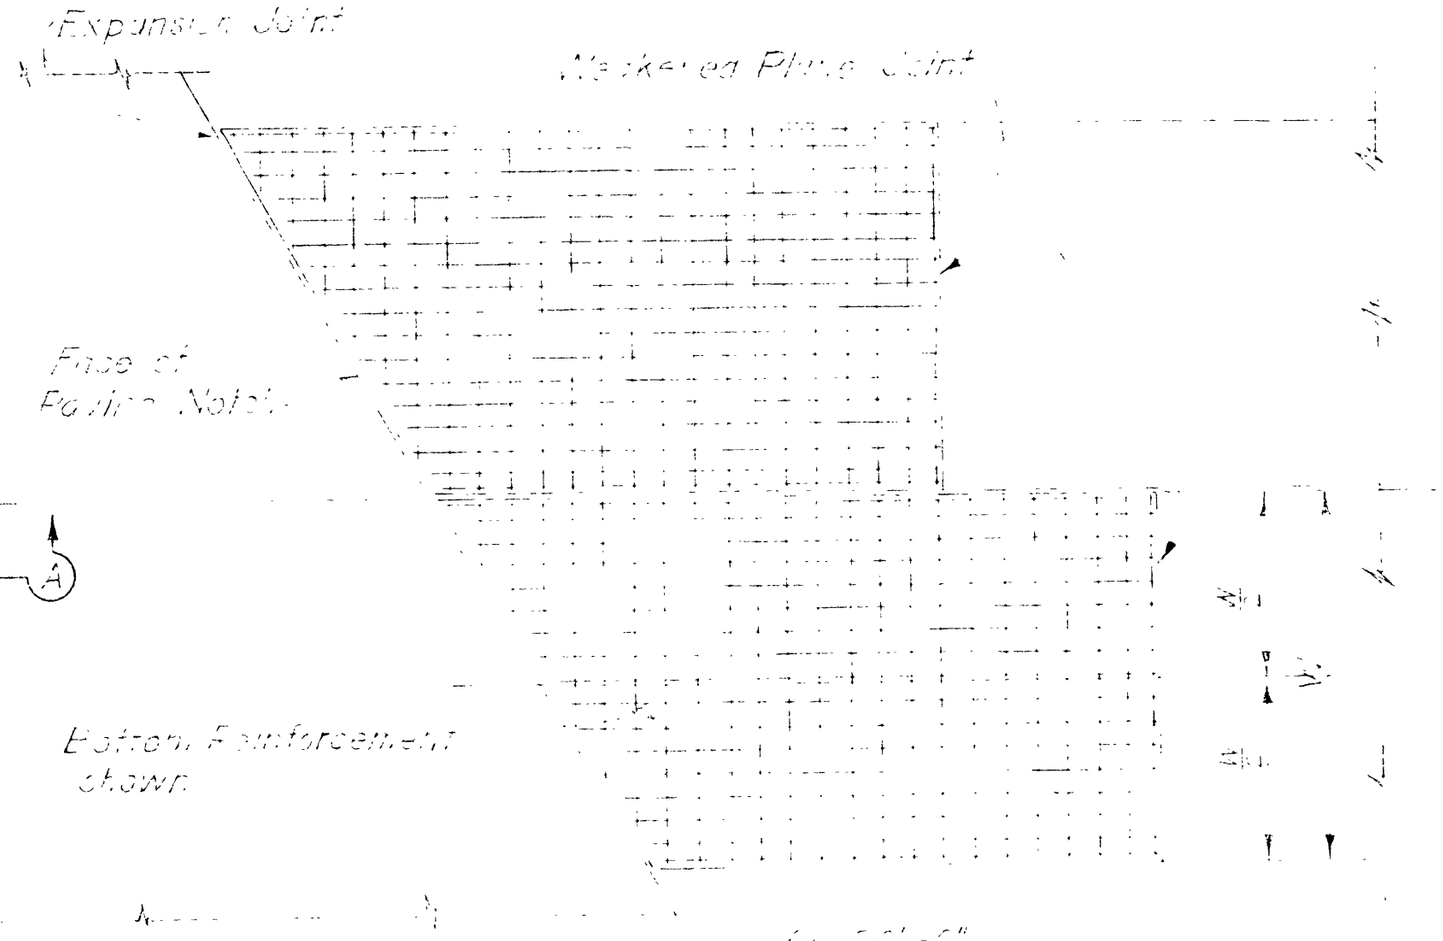

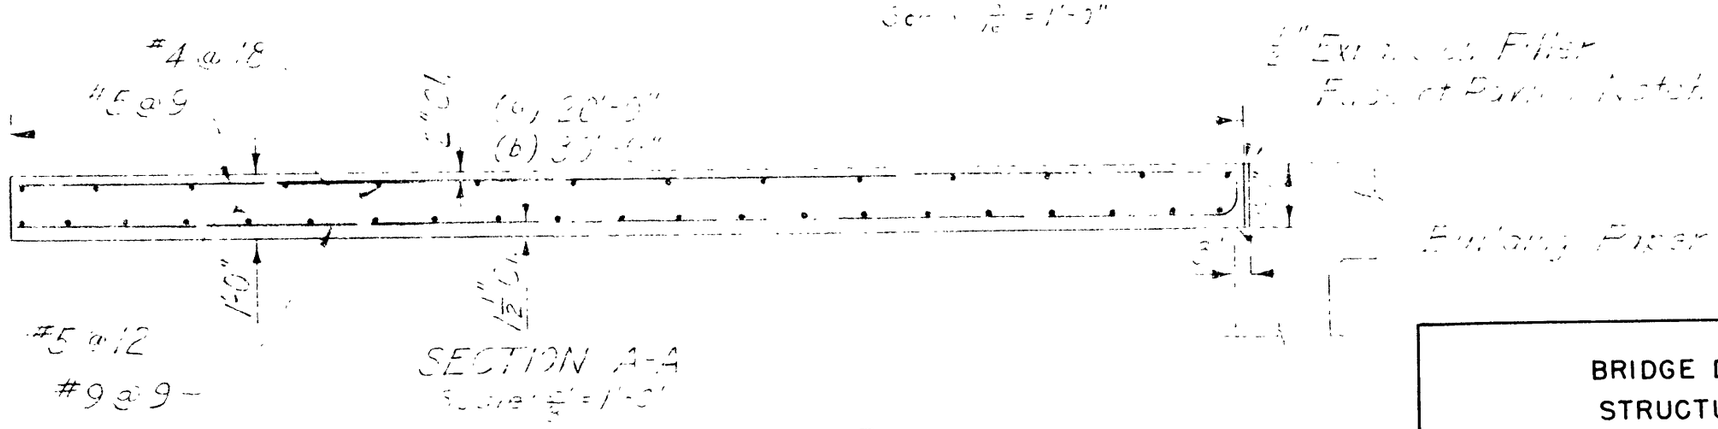

PAVEMENT REINFORCEMENT
STRUCTURE APPROACH SLAB

Fig II

BRIDGE DEPARTMENT DESIGN STRUCTURE APPROACH SLAB							
DATE	DWG. NO.	DIST	COUNTY	ROUTE	SEC	SHEET NO	TOTAL SHEETS
5-3-61	60-190 2157						

ClibPDF - www.fastio.com

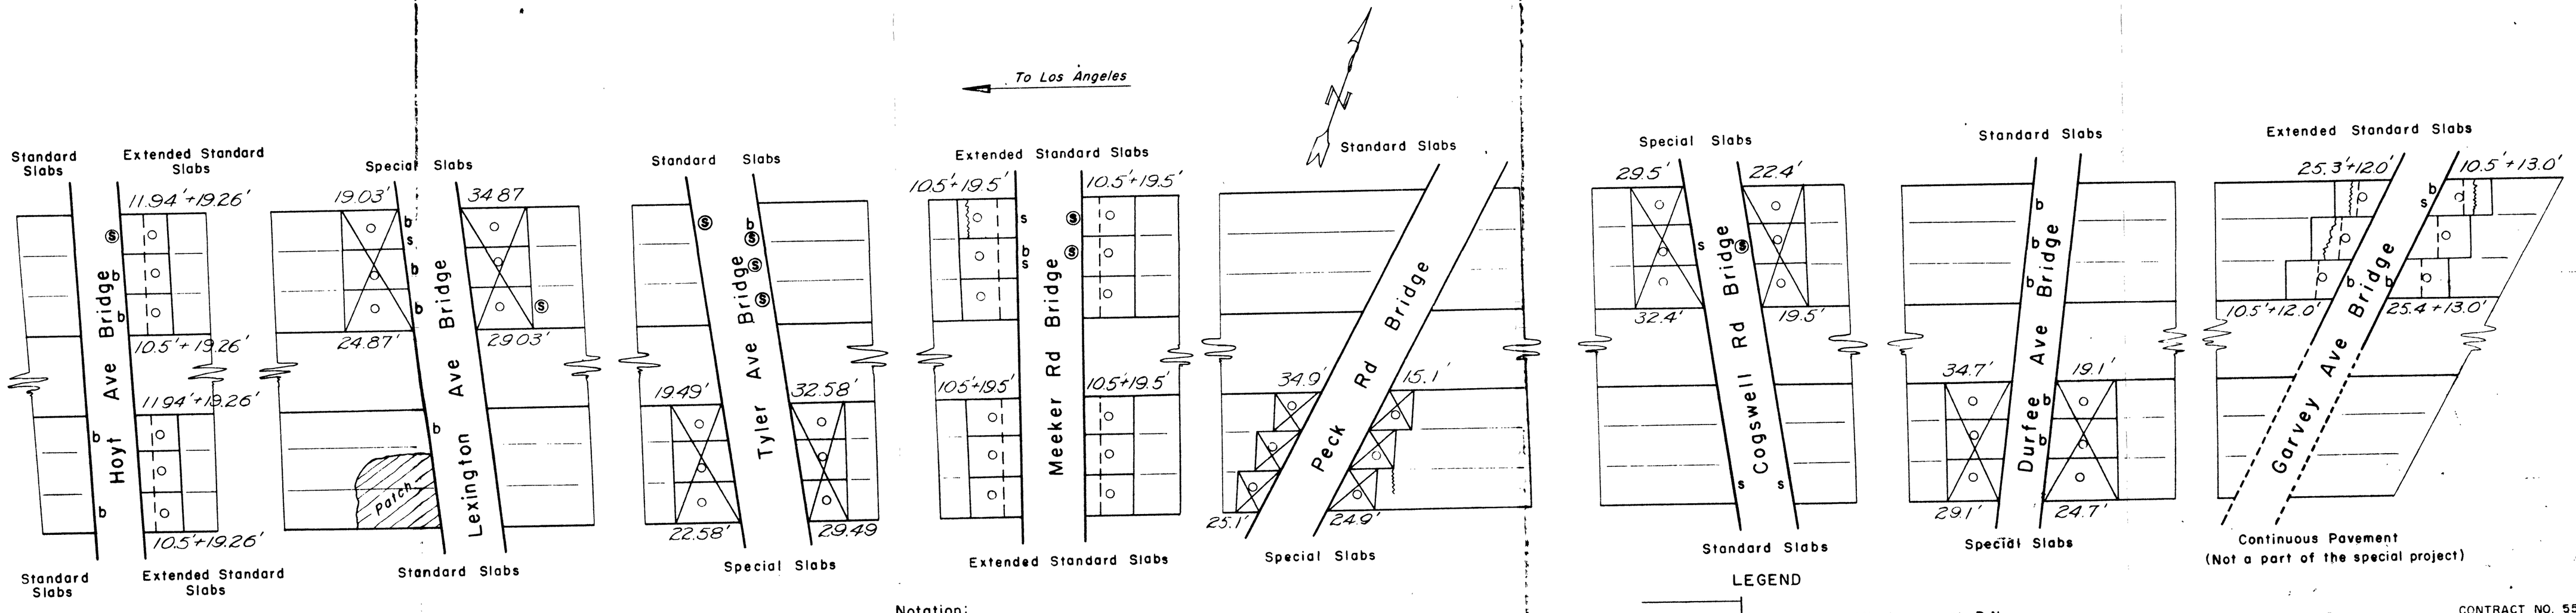

Notation:

Where standard reinforcement mats were extended the length of the extension is noted as a plus to the basic slab, e.g. + 19.5' at Meeker Road, etc.

All slab lengths from original District VII report.

LEGEND

b Some traffic bounce at P.N.

s Some spalling at P.N.

Ⓢ Additional spalling observed - 8/22/62 (Visual Survey)

Crack across lane

CONTRACT NO. 55-7VC23-F

FIG. III

INVESTIGATION of EXPERMENTAL BRIDGE APPROACH SLABS

SAN BERNARDINO FREEWAY

DATE	DWG	NO.	DIST.	COUNTY	ROUTE	SEC	SHEET NO	T SH
5-3-61		2157	VII	L.A.	26	E. Emte		

ClibPDF - www.fastio.com