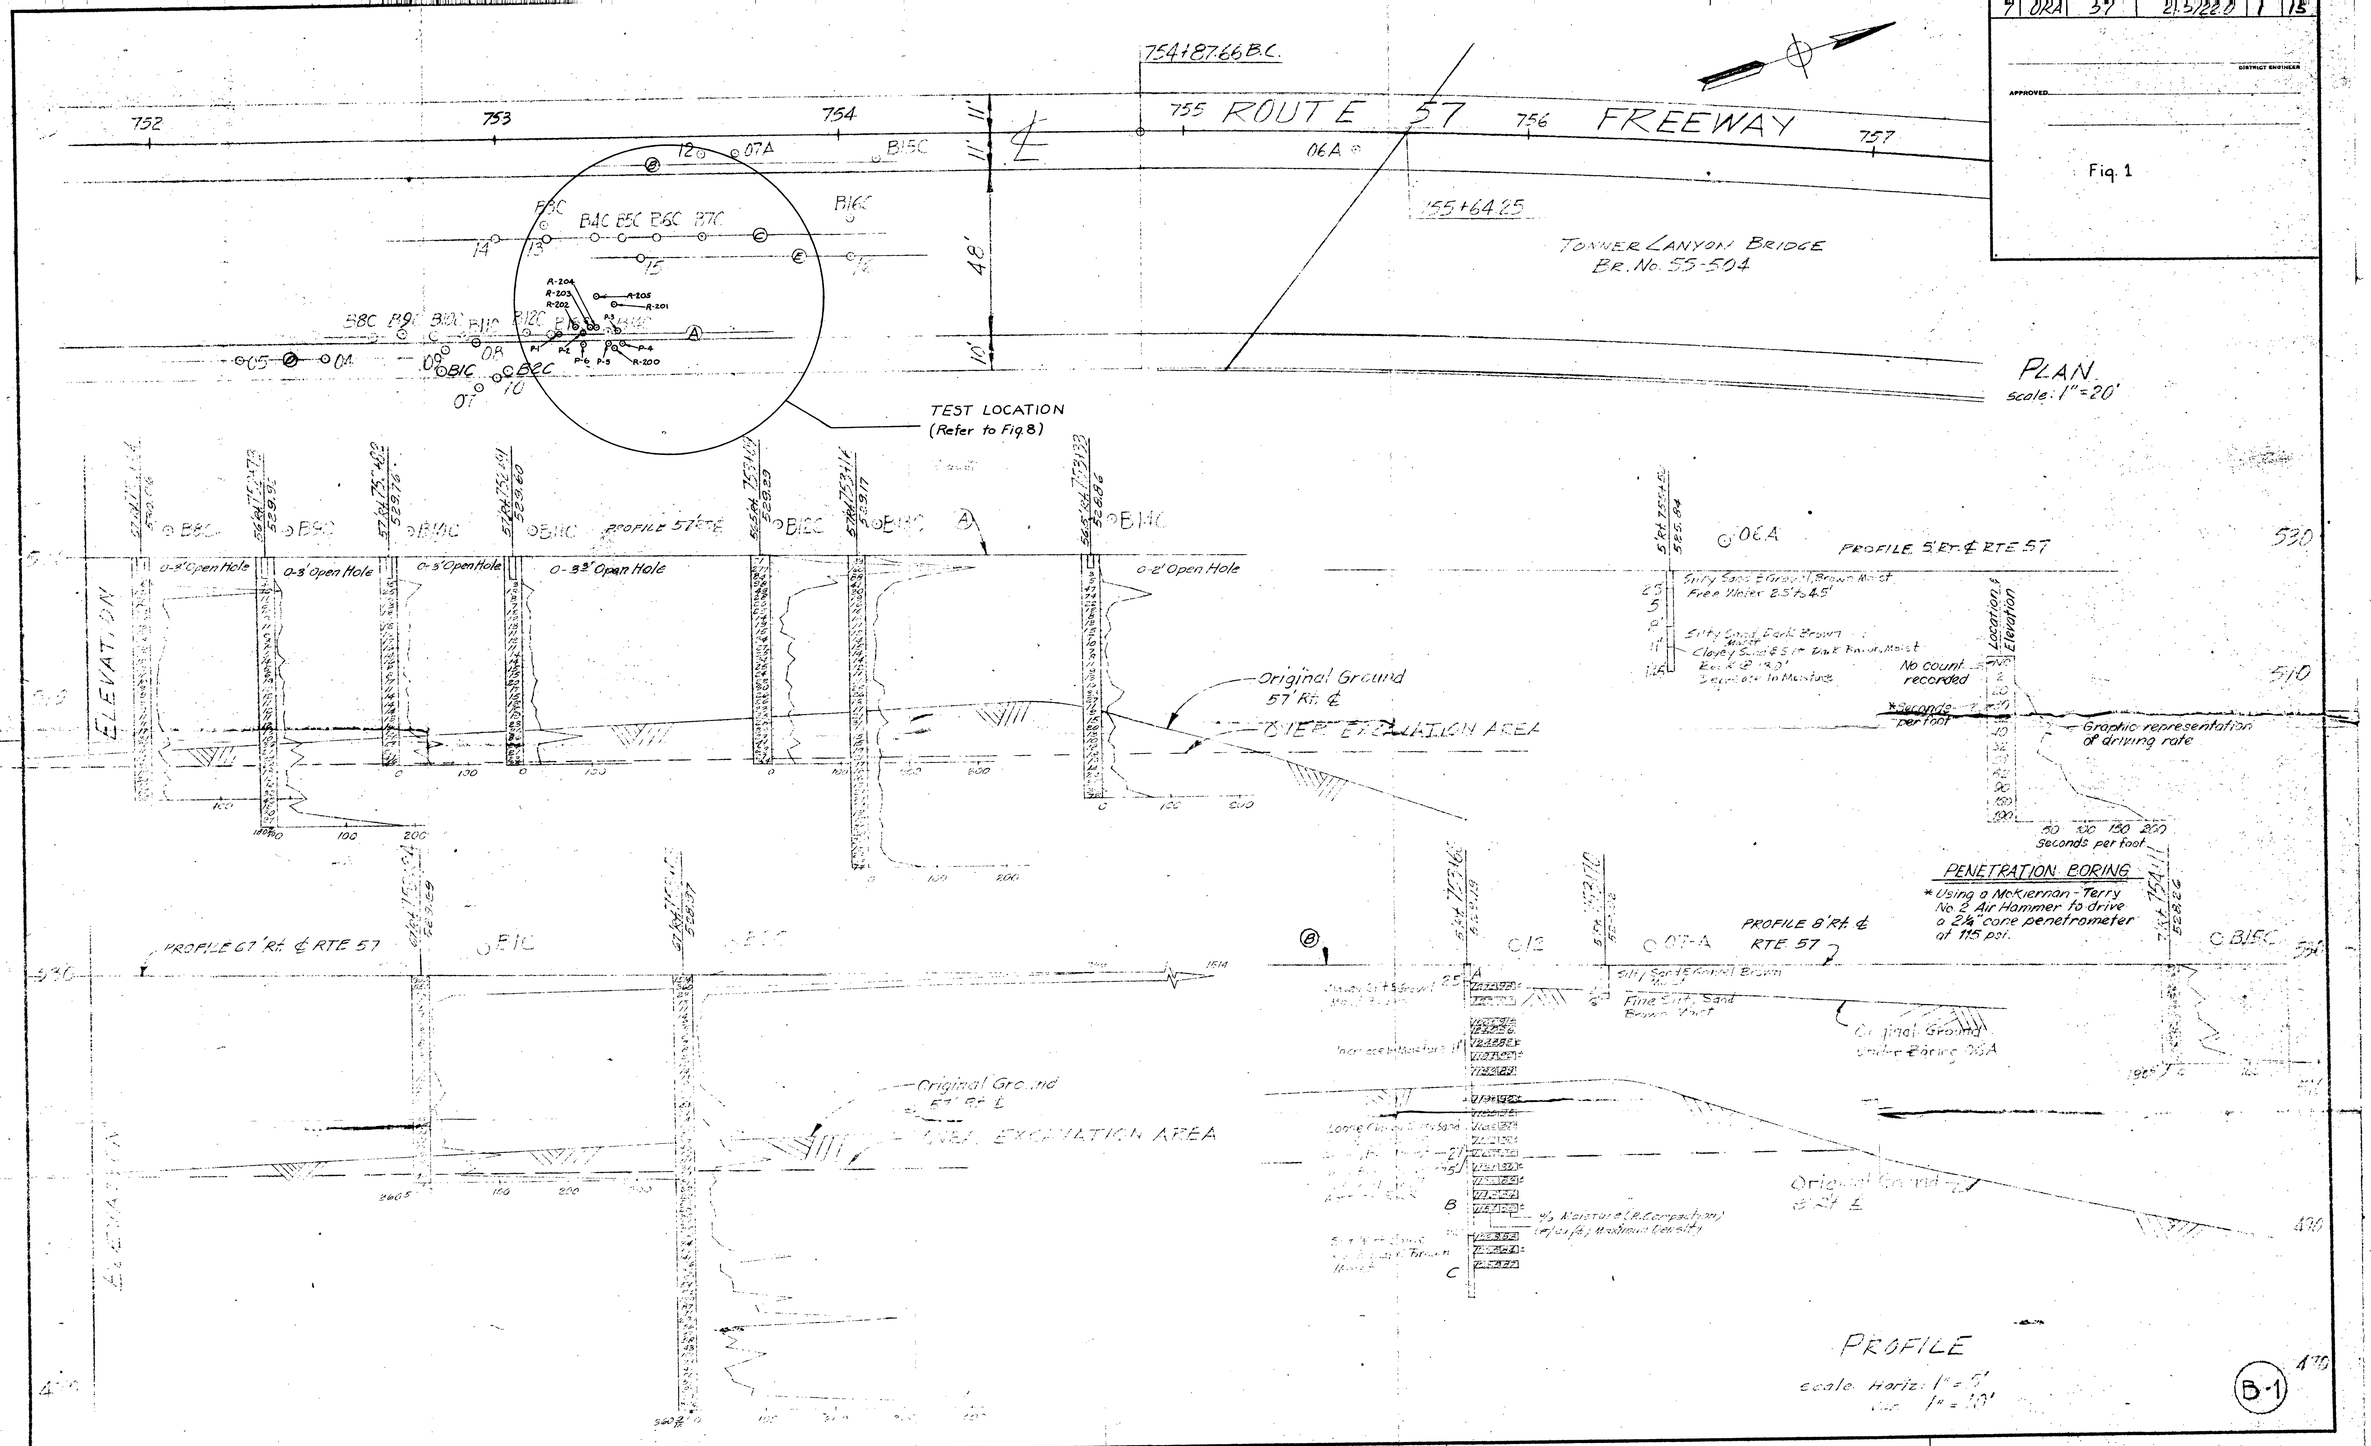

Fig. 1

Project Engineer	Date	Design Engineer	Date	Approval Recommended By	Date

ClibPDF - www.fastio.com

DIST.	COUNTY	ROUTE	POST MILES—TOTAL PROJECT	SHEET No.	TOTAL SHEETS
7	ORA	57	21.5/22.0	3	15

DISTRICT ENGINEER

APPROVED

Fig. 3

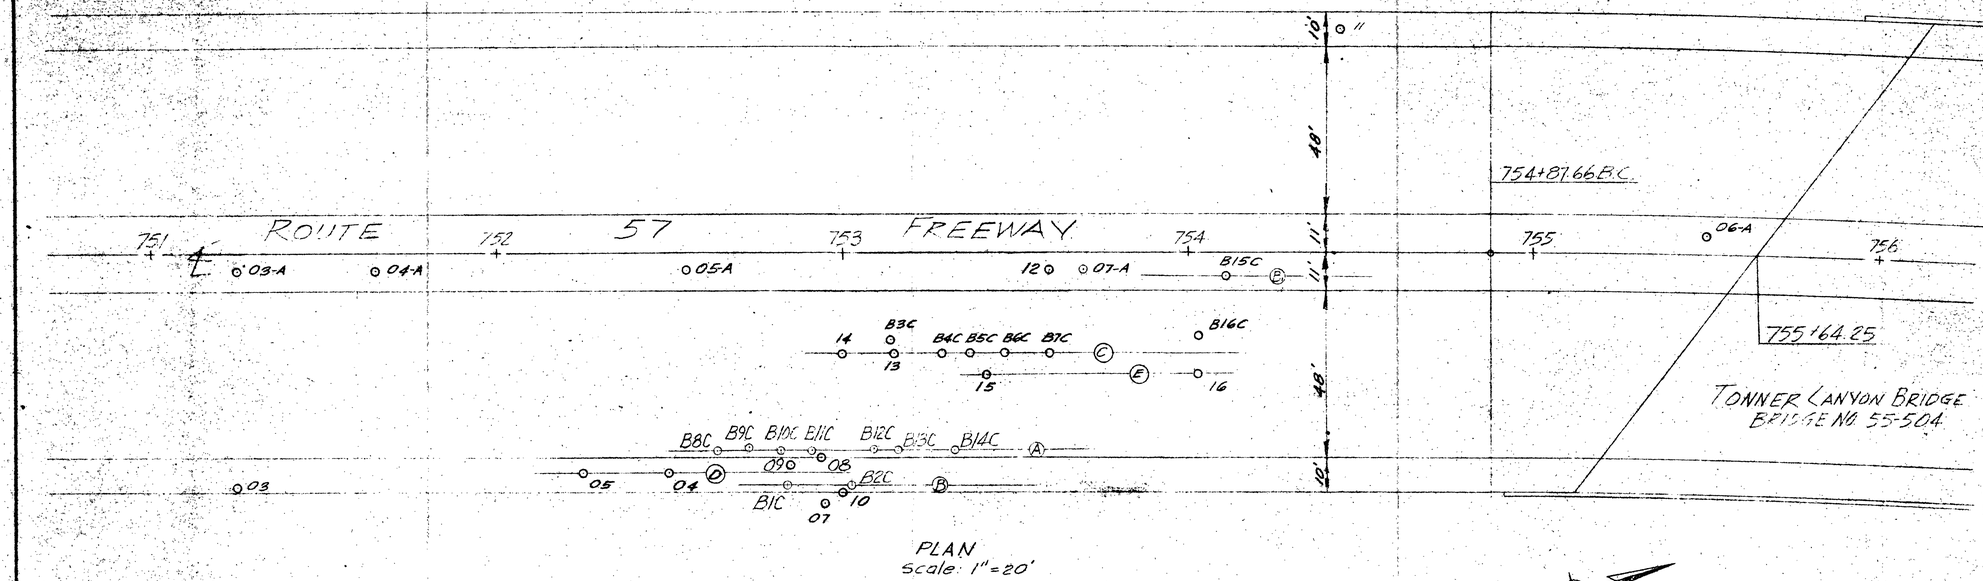

PLAN
Scale: 1" = 20'

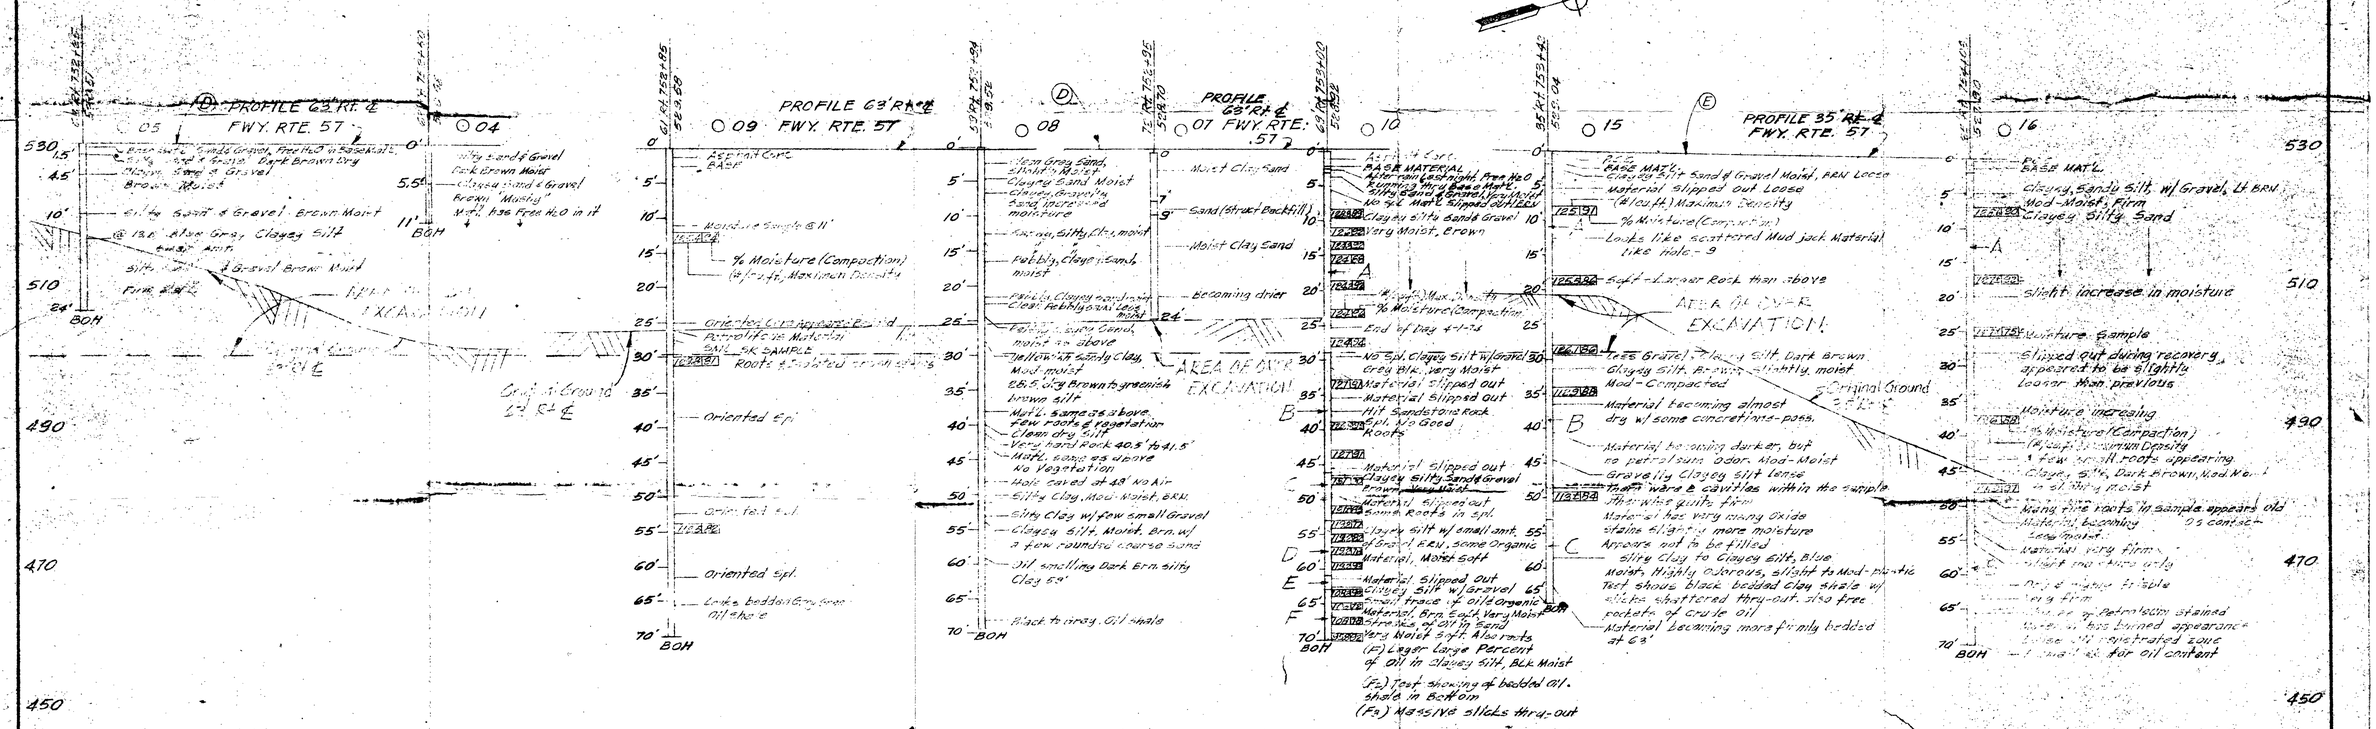

PROFILE
Scale: Horiz. 1" = 5', 2' & 10'
Ver. 1" = 10'

B-3

Project Engineer	Date	Design Engineer	Date	Approval Recommended By	Date

ClibPDF - www.fastio.com

DIST.	COUNTY	ROUTE	POST MILES—TOTAL PROJECT	SHEET No.	TOTAL SHEETS
7	ORA	57	21.5/22.0	2	15

DISTRICT ENGINEER

APPROVED

Fig. 2

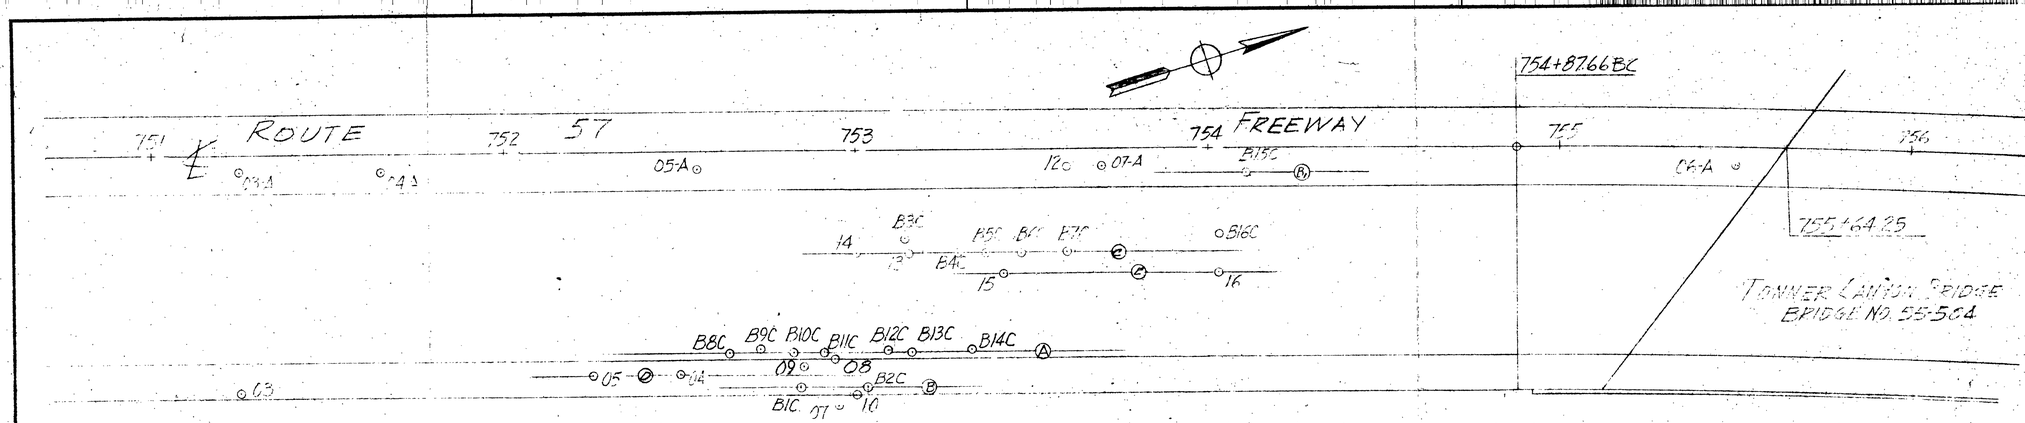

PLAN
scale: 1" = 20'

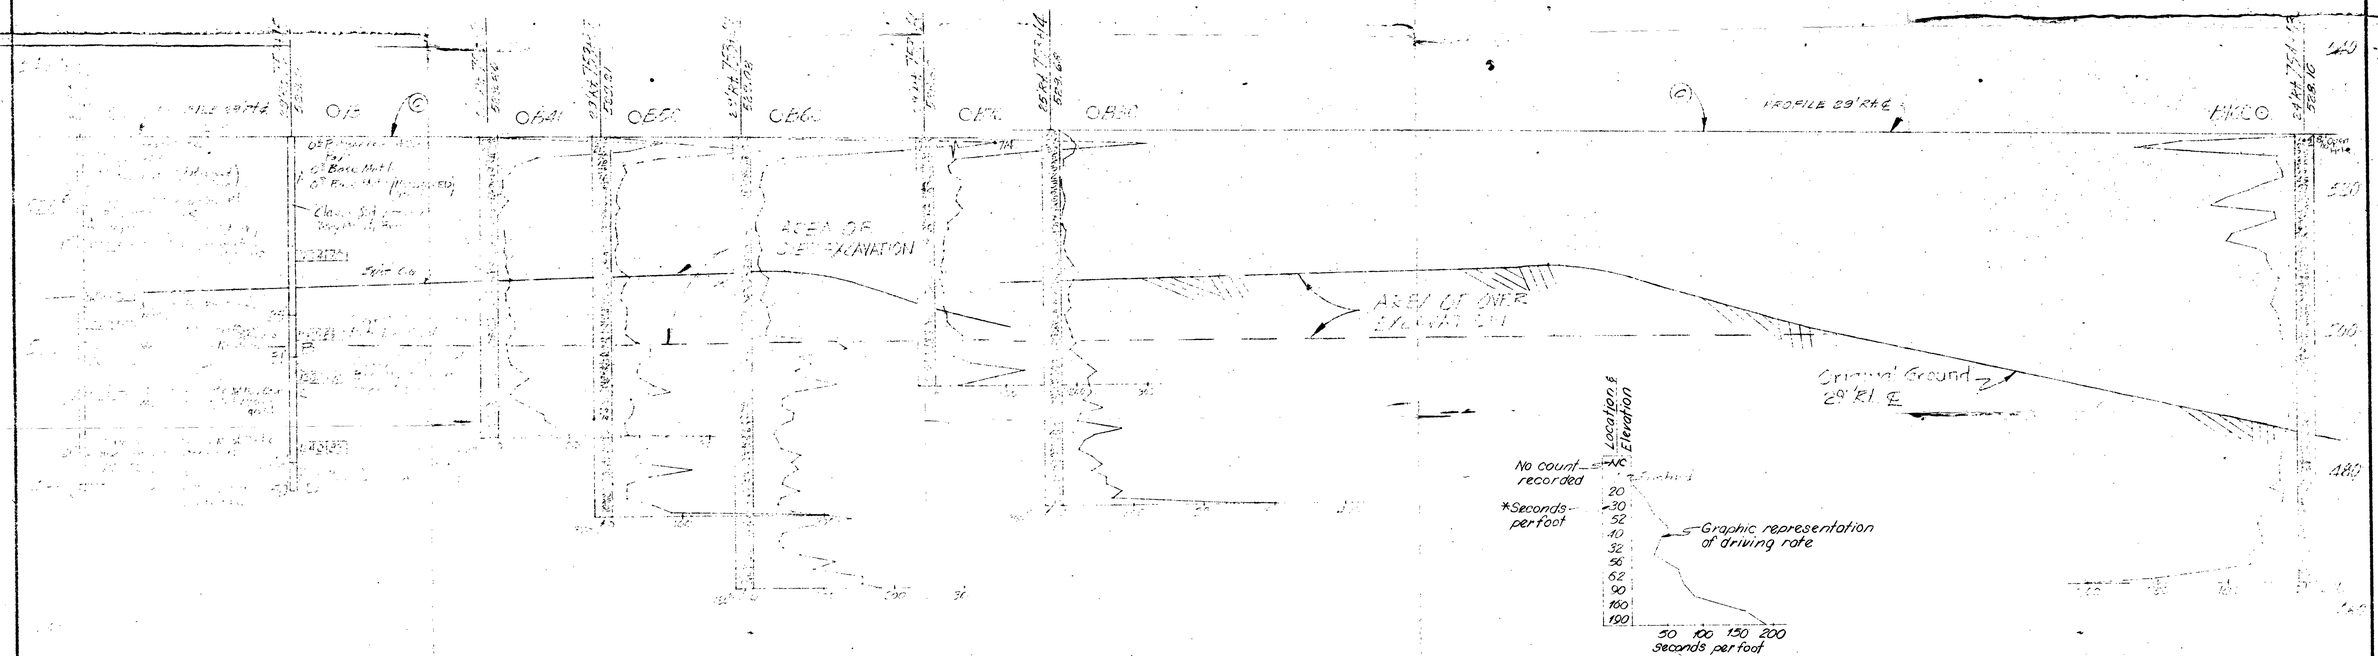

PROFILE
Scale: Horiz. 1" = 5'
Vert. 1" = 1'

PENETRATION BORING

* Using a McKiernan-Terry No. 3 Air Hammer to drive a 2¼" cone penetrometer at 115 psi.

B-2

Project Engineer	Date	Design Engineer	Date	Approval Recommended By	Date

ClibPDF - www.fastio.com