Figure 9-22
TYPICAL TRAFFIC SIGNAL INSTALLATION

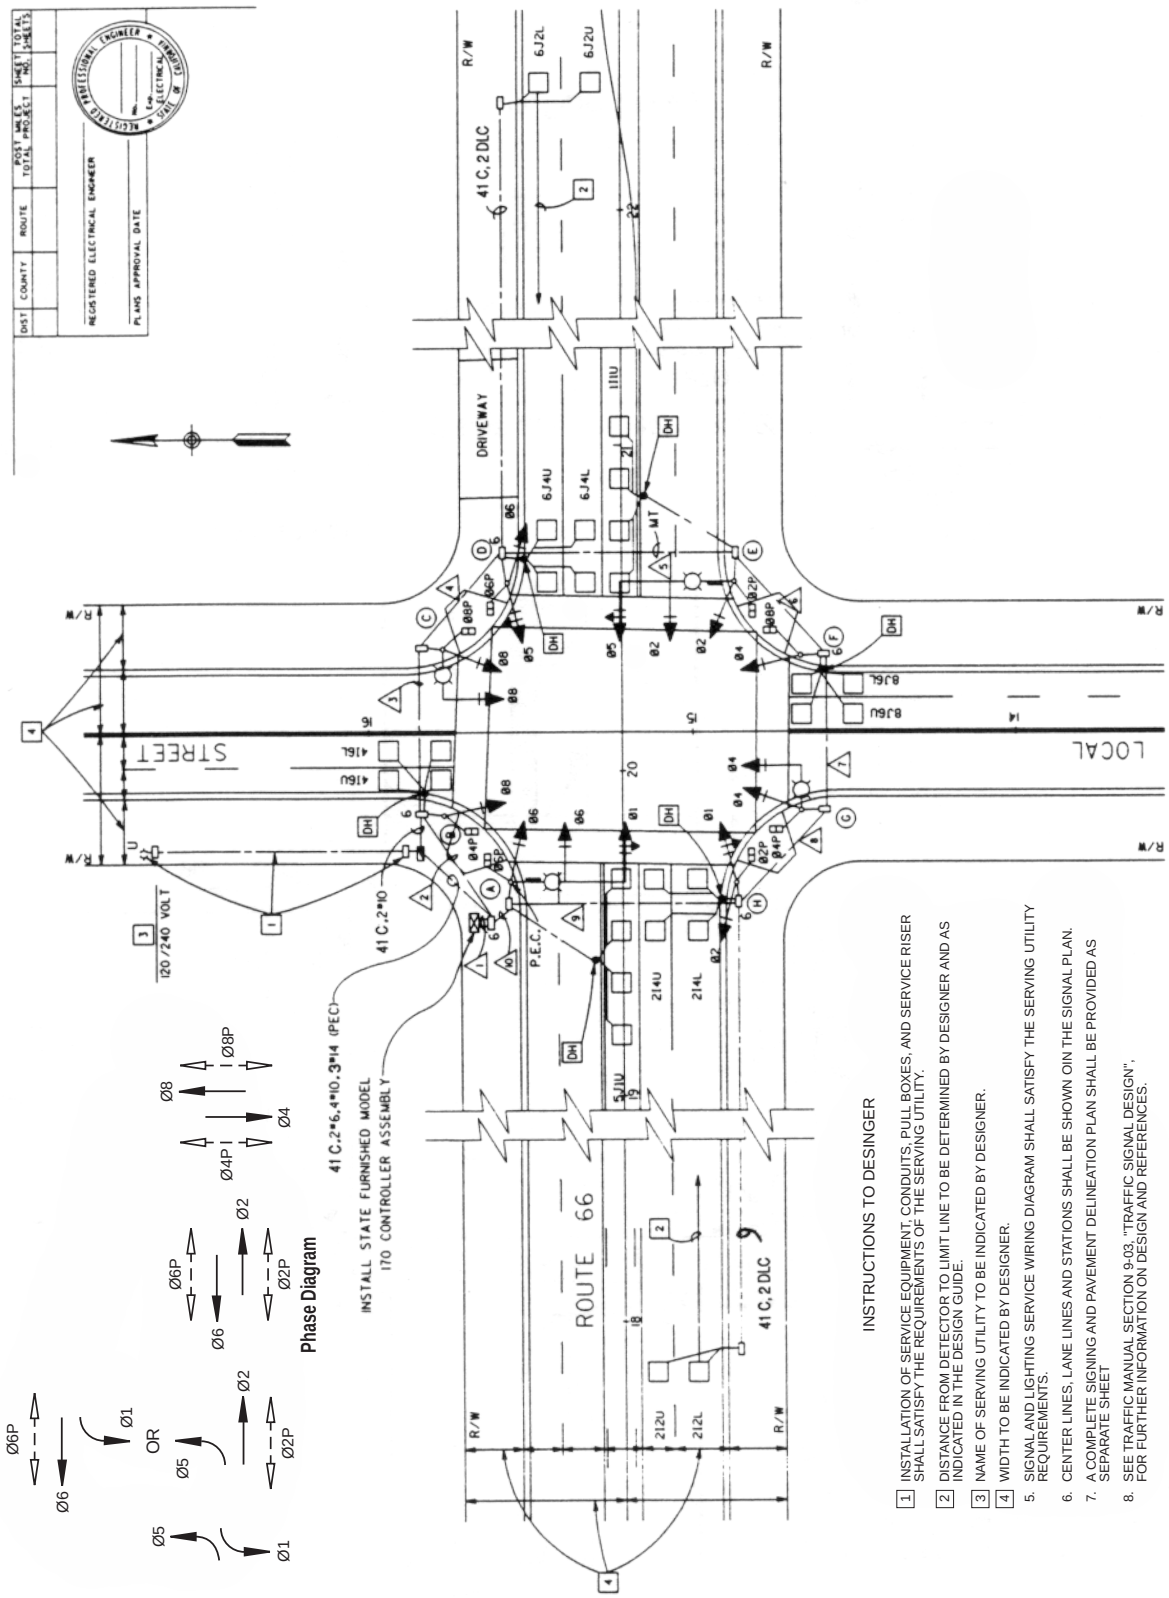

NOTE: This plan accurate for electrical work only.