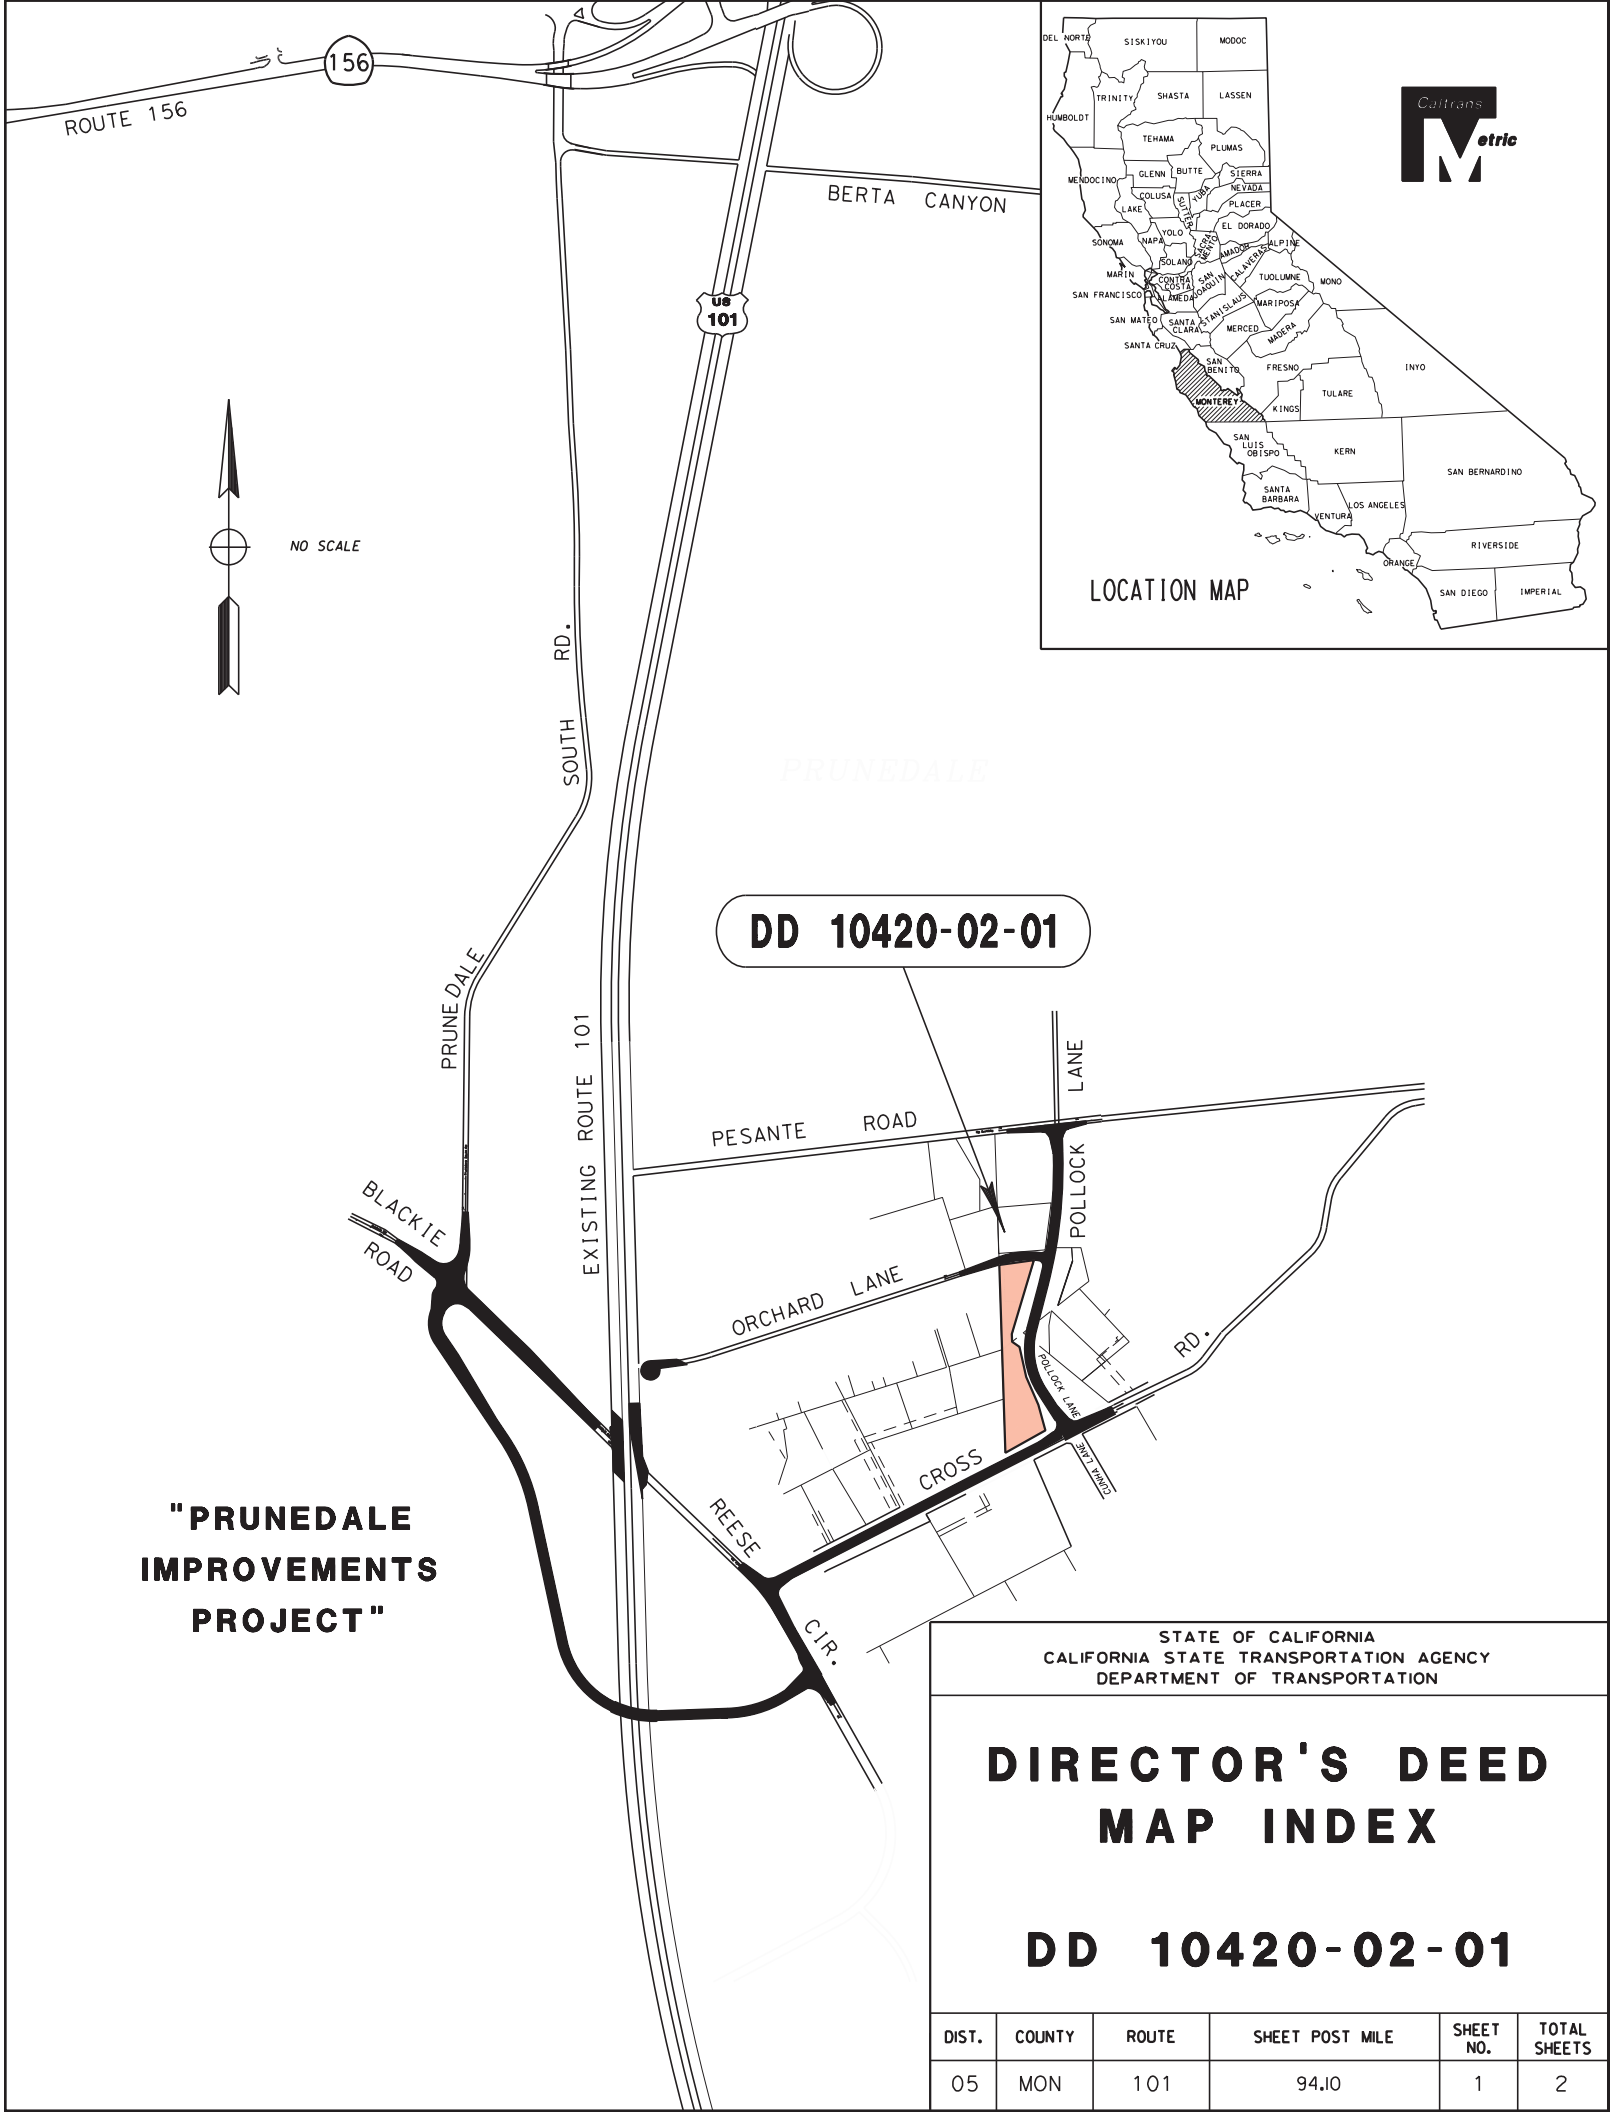

"PRUNEDALE IMPROVEMENTS PROJECT"

STATE OF CALIFORNIA
CALIFORNIA STATE TRANSPORTATION AGENCY
DEPARTMENT OF TRANSPORTATION

DIRECTOR'S DEED MAP INDEX

DD 10420-02-01

DIST.	COUNTY	ROUTE	SHEET POST MILE	SHEET NO.	TOTAL SHEETS
05	MON	101	94.10	1	2