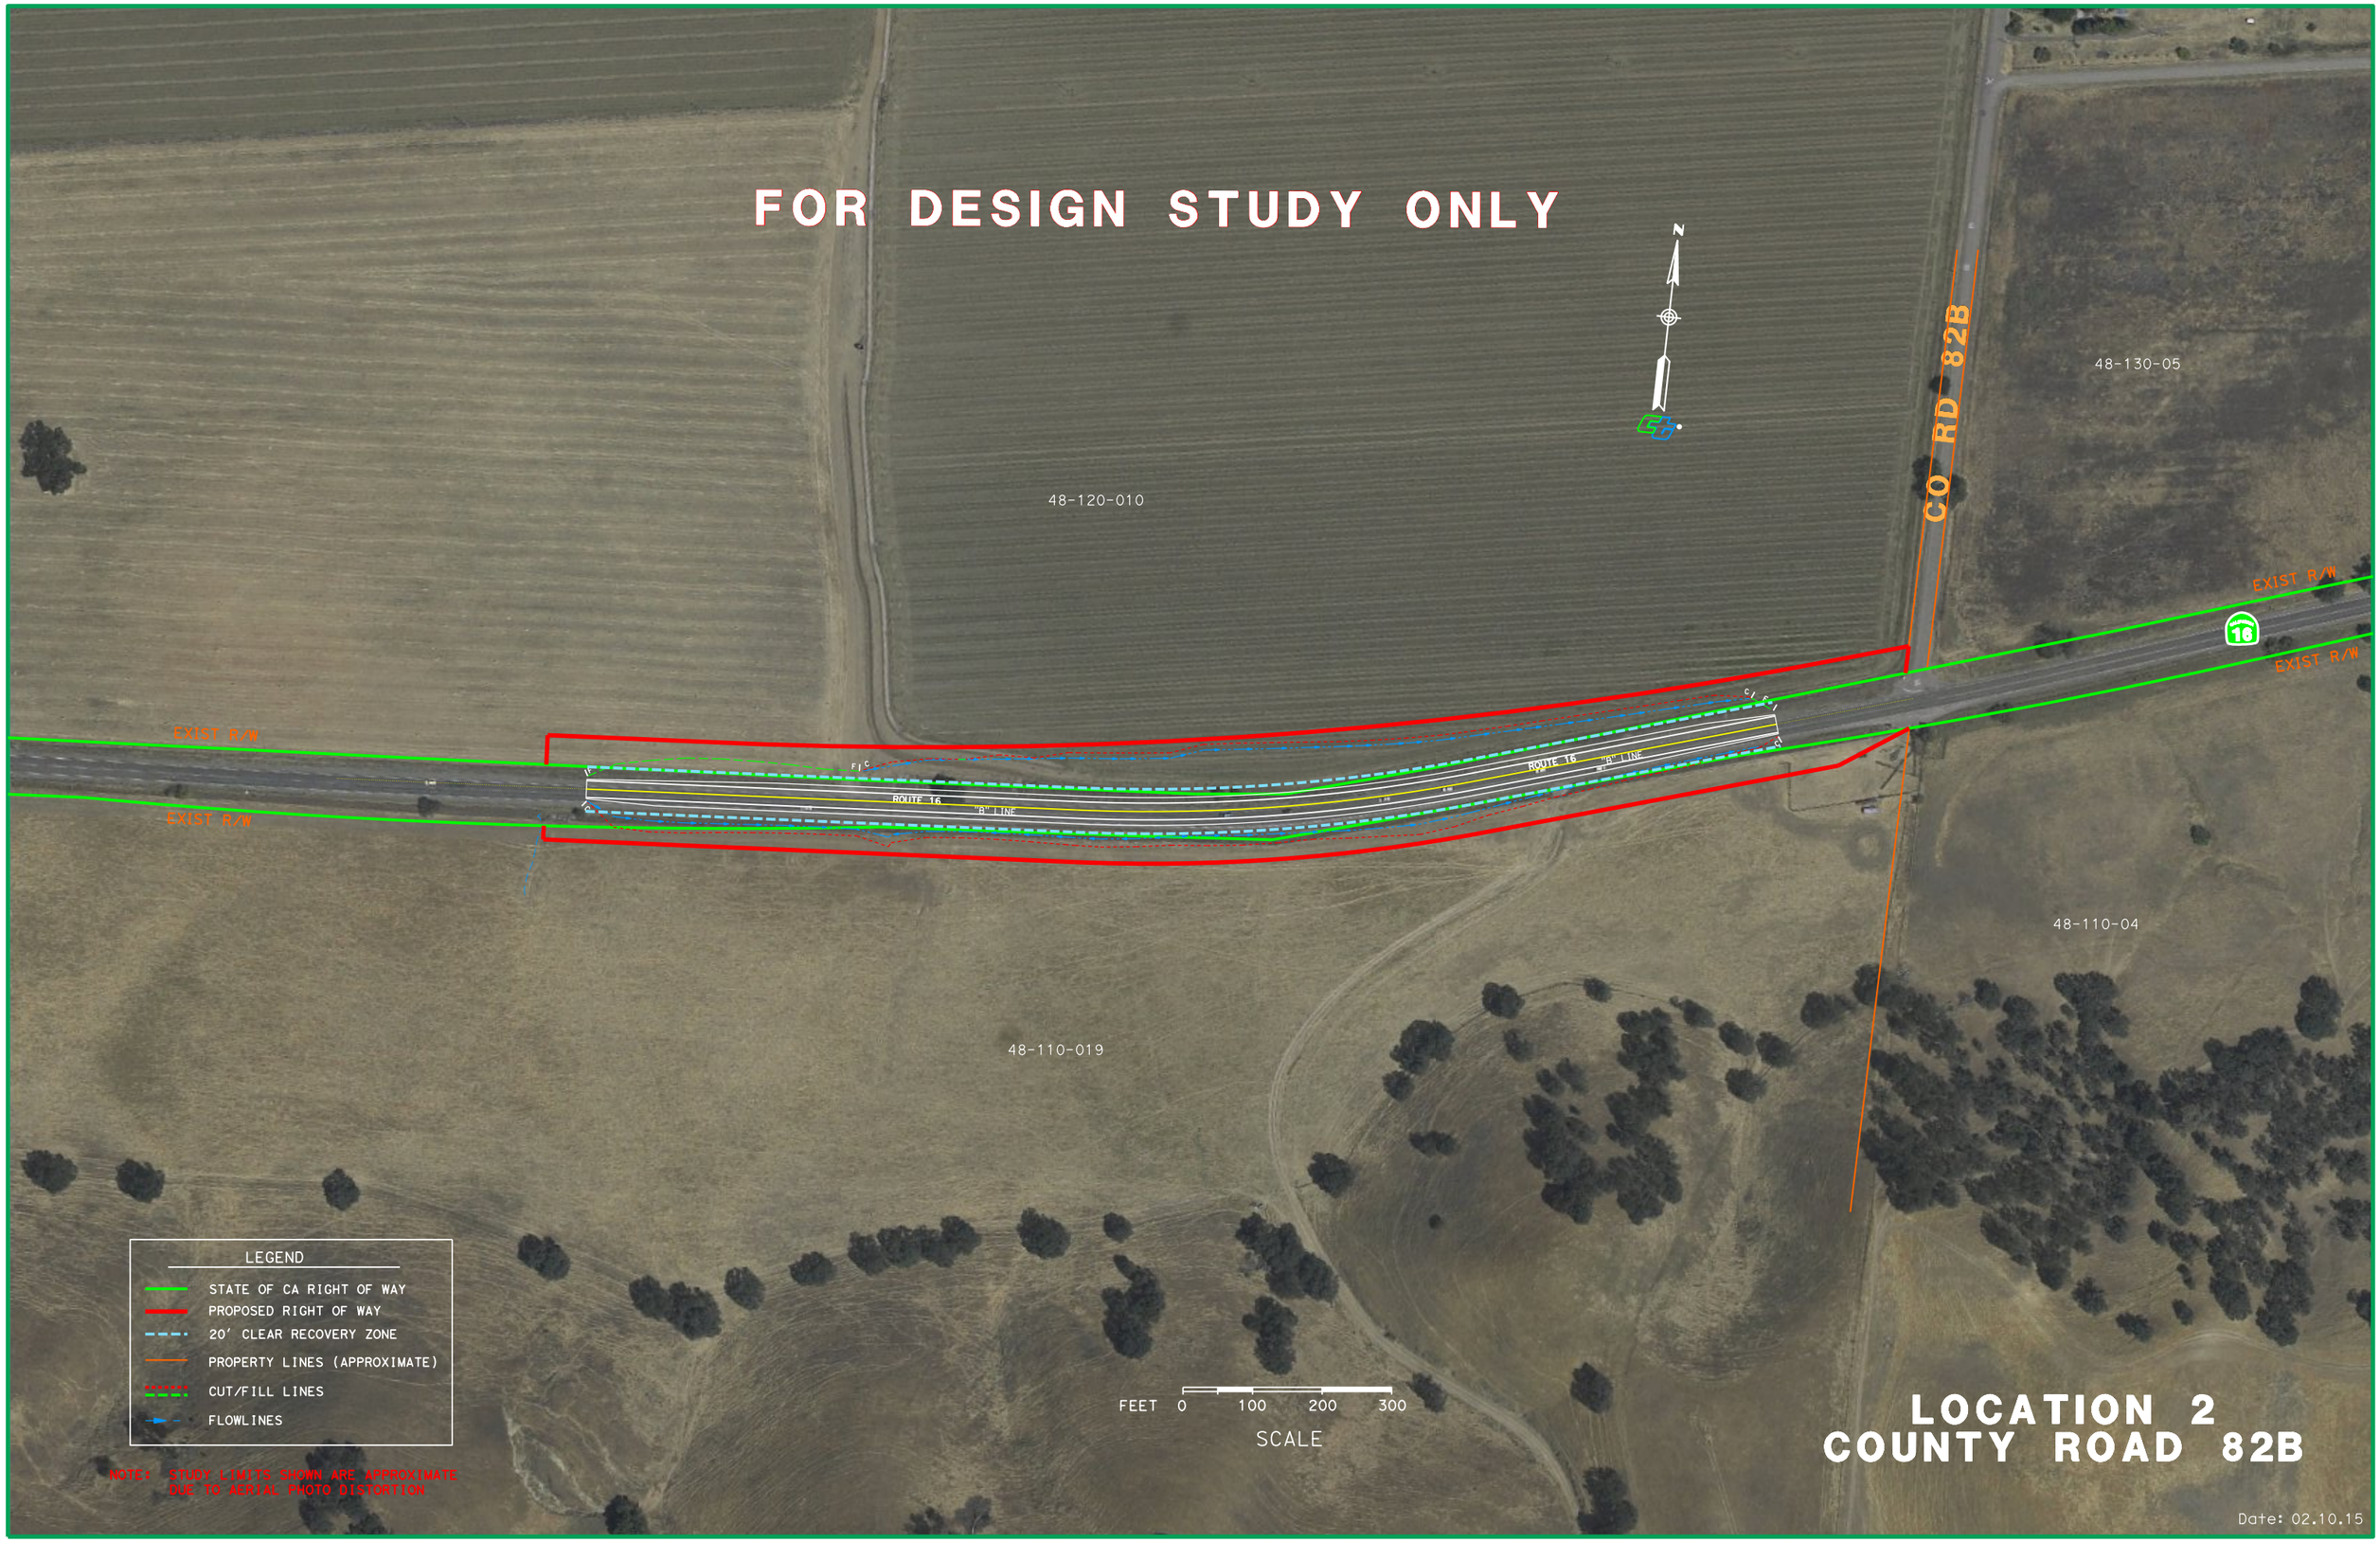
FOR DESIGN STUDY ONLY
N
48-120-010
48-130-05
CO RD 82B
EXIST R/W
EXIST R/W
EXIST R/W
EXIST R/W
ROUTE 16
"B" LINE
ROUTE 16
"B" LINE
48-110-04
48-110-019
LEGEND
STATE OF CA RIGHT OF WAY
PROPOSED RIGHT OF WAY
20' CLEAR RECOVERY ZONE
PROPERTY LINES (APPROXIMATE)
CUT/FILL LINES
FLOWLINES
NOTE: STUDY LIMITS SHOWN ARE APPROXIMATE DUE TO AERIAL PHOTO DISTORTION
FEET 0 100 200 300
SCALE
LOCATION 2
COUNTY ROAD 82B
Date: 02.10.15