Figure 1.4.1g

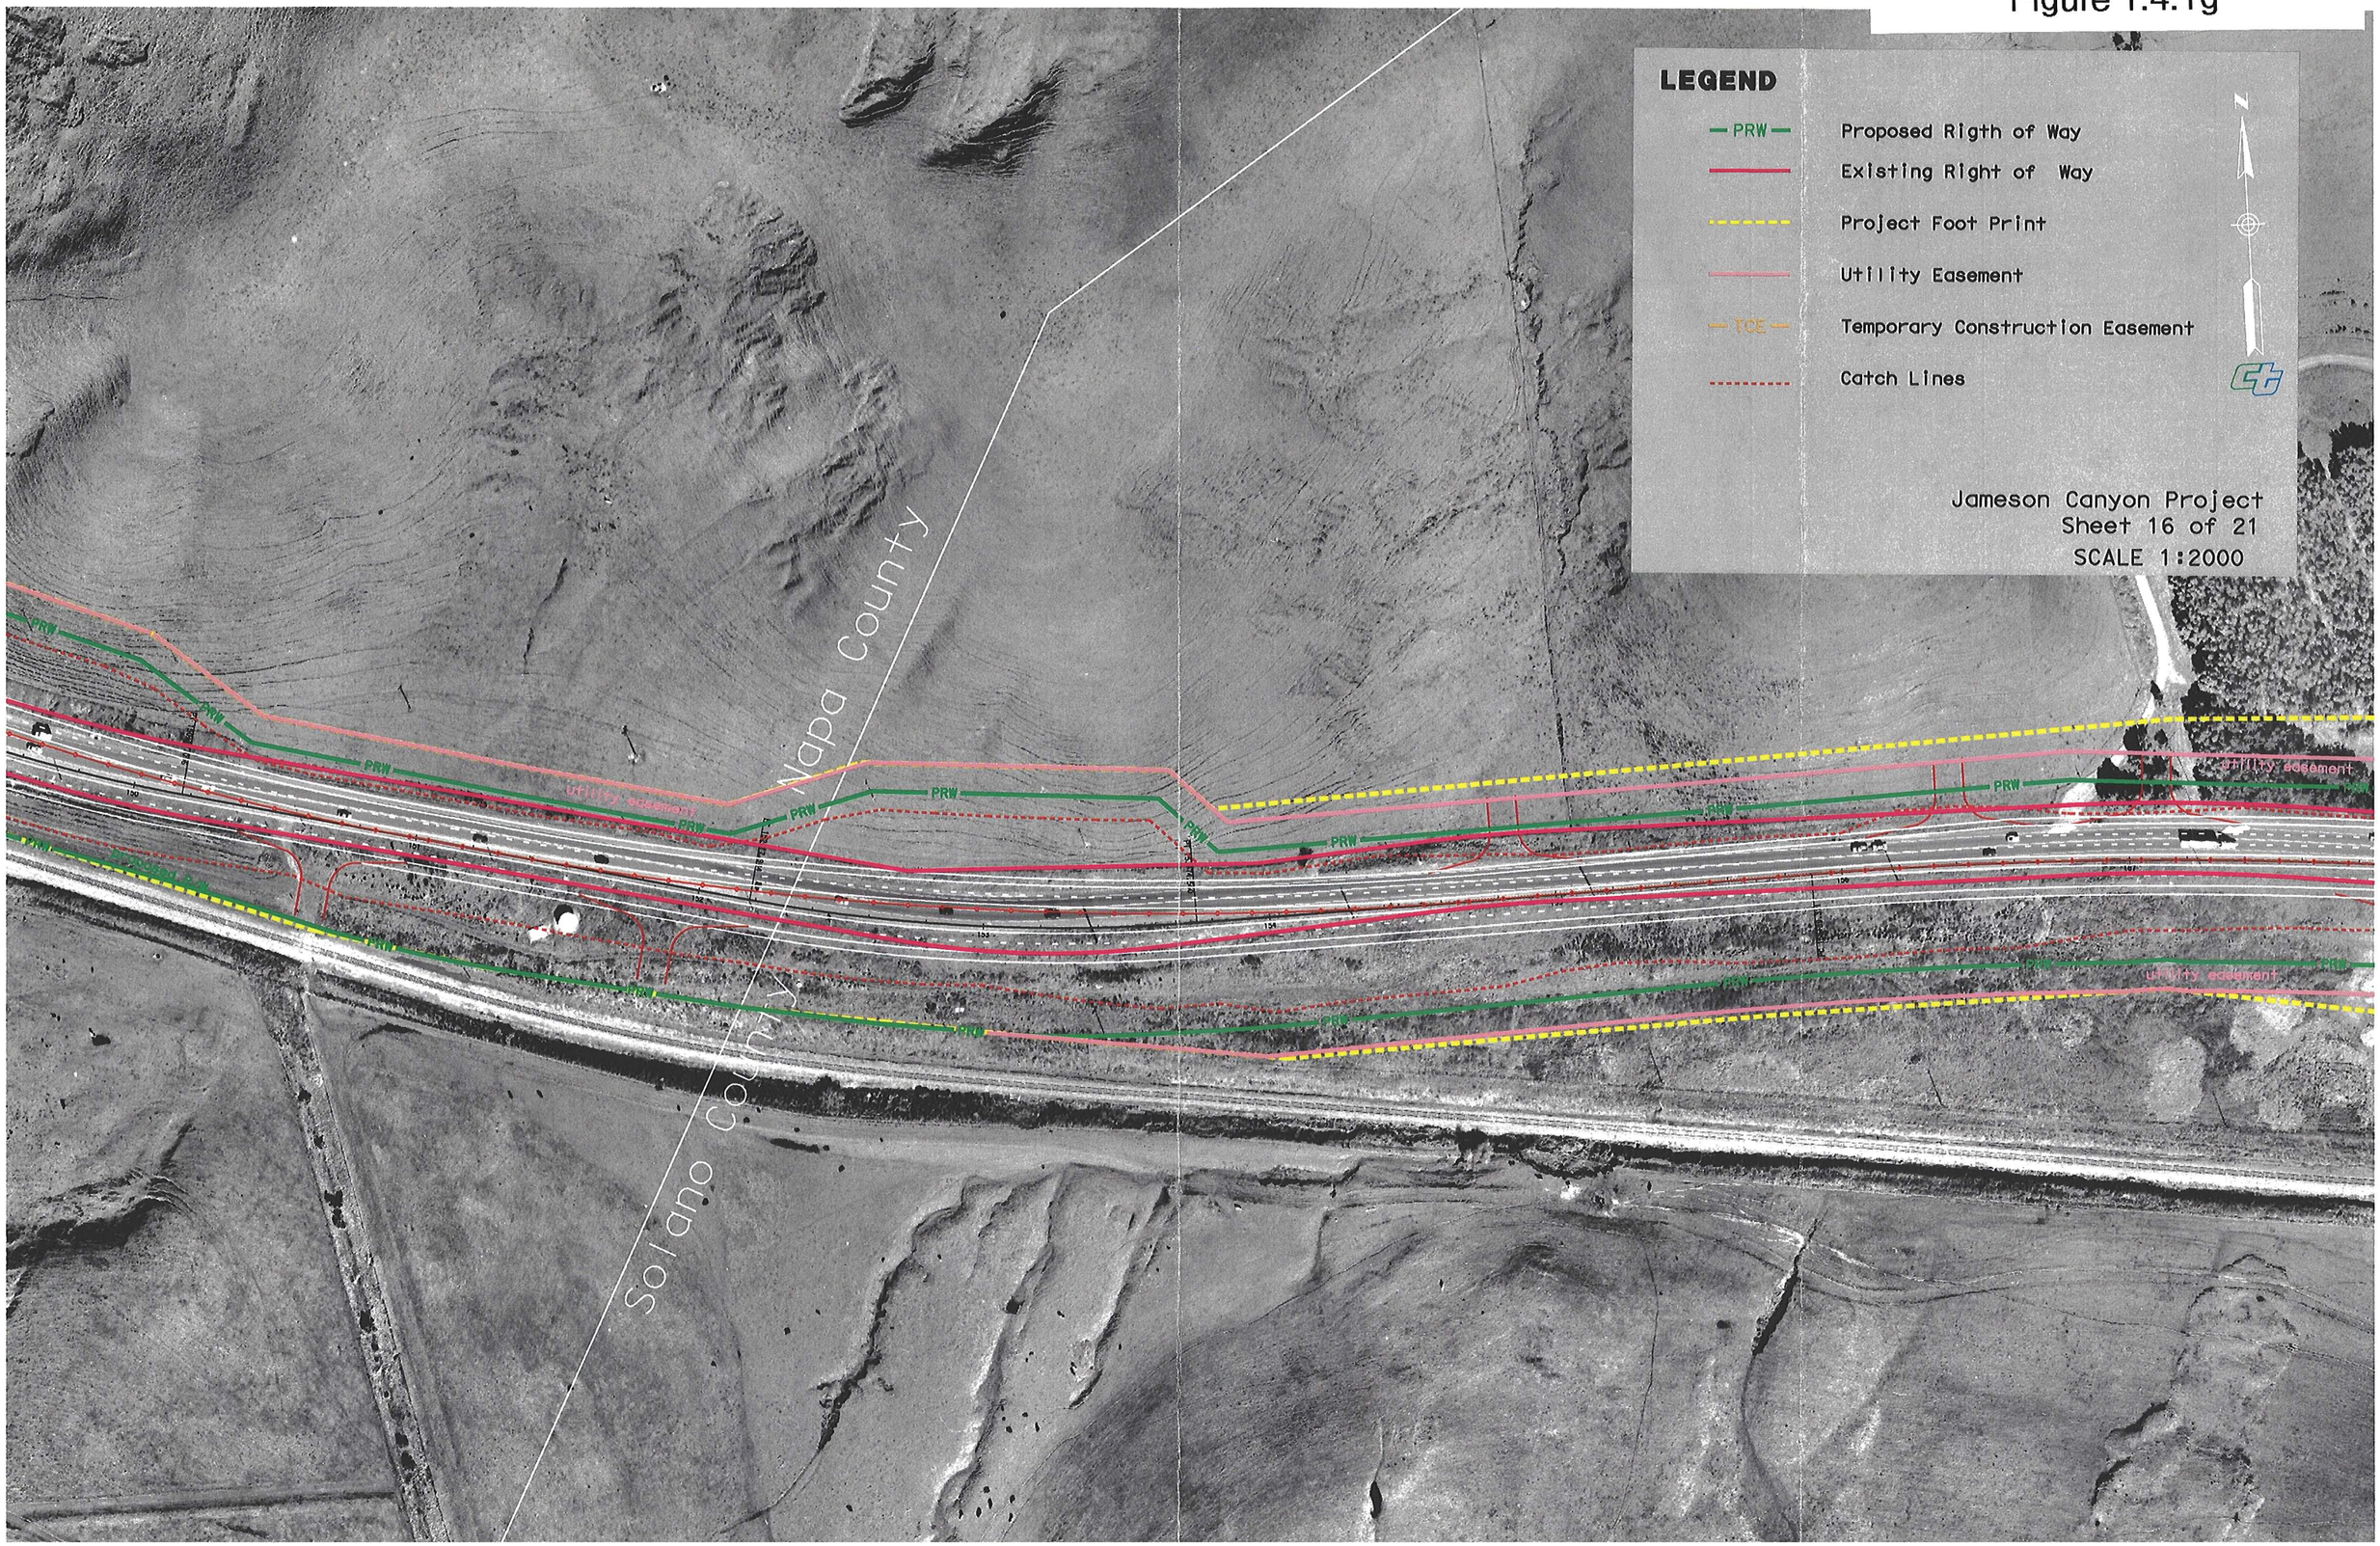
LEGEND
PRW
Proposed Rigth of Way
Existing Right of Way
Project Foot Print
Utility Easement
TCE
Temporary Construction Easement
Catch Lines
N
Jameson Canyon Project
Sheet 16 of 21
SCALE 1:2000
Solano County
Napa County
PRW
utility easement
TCE