Alternative 3 (Bridge Replacement)

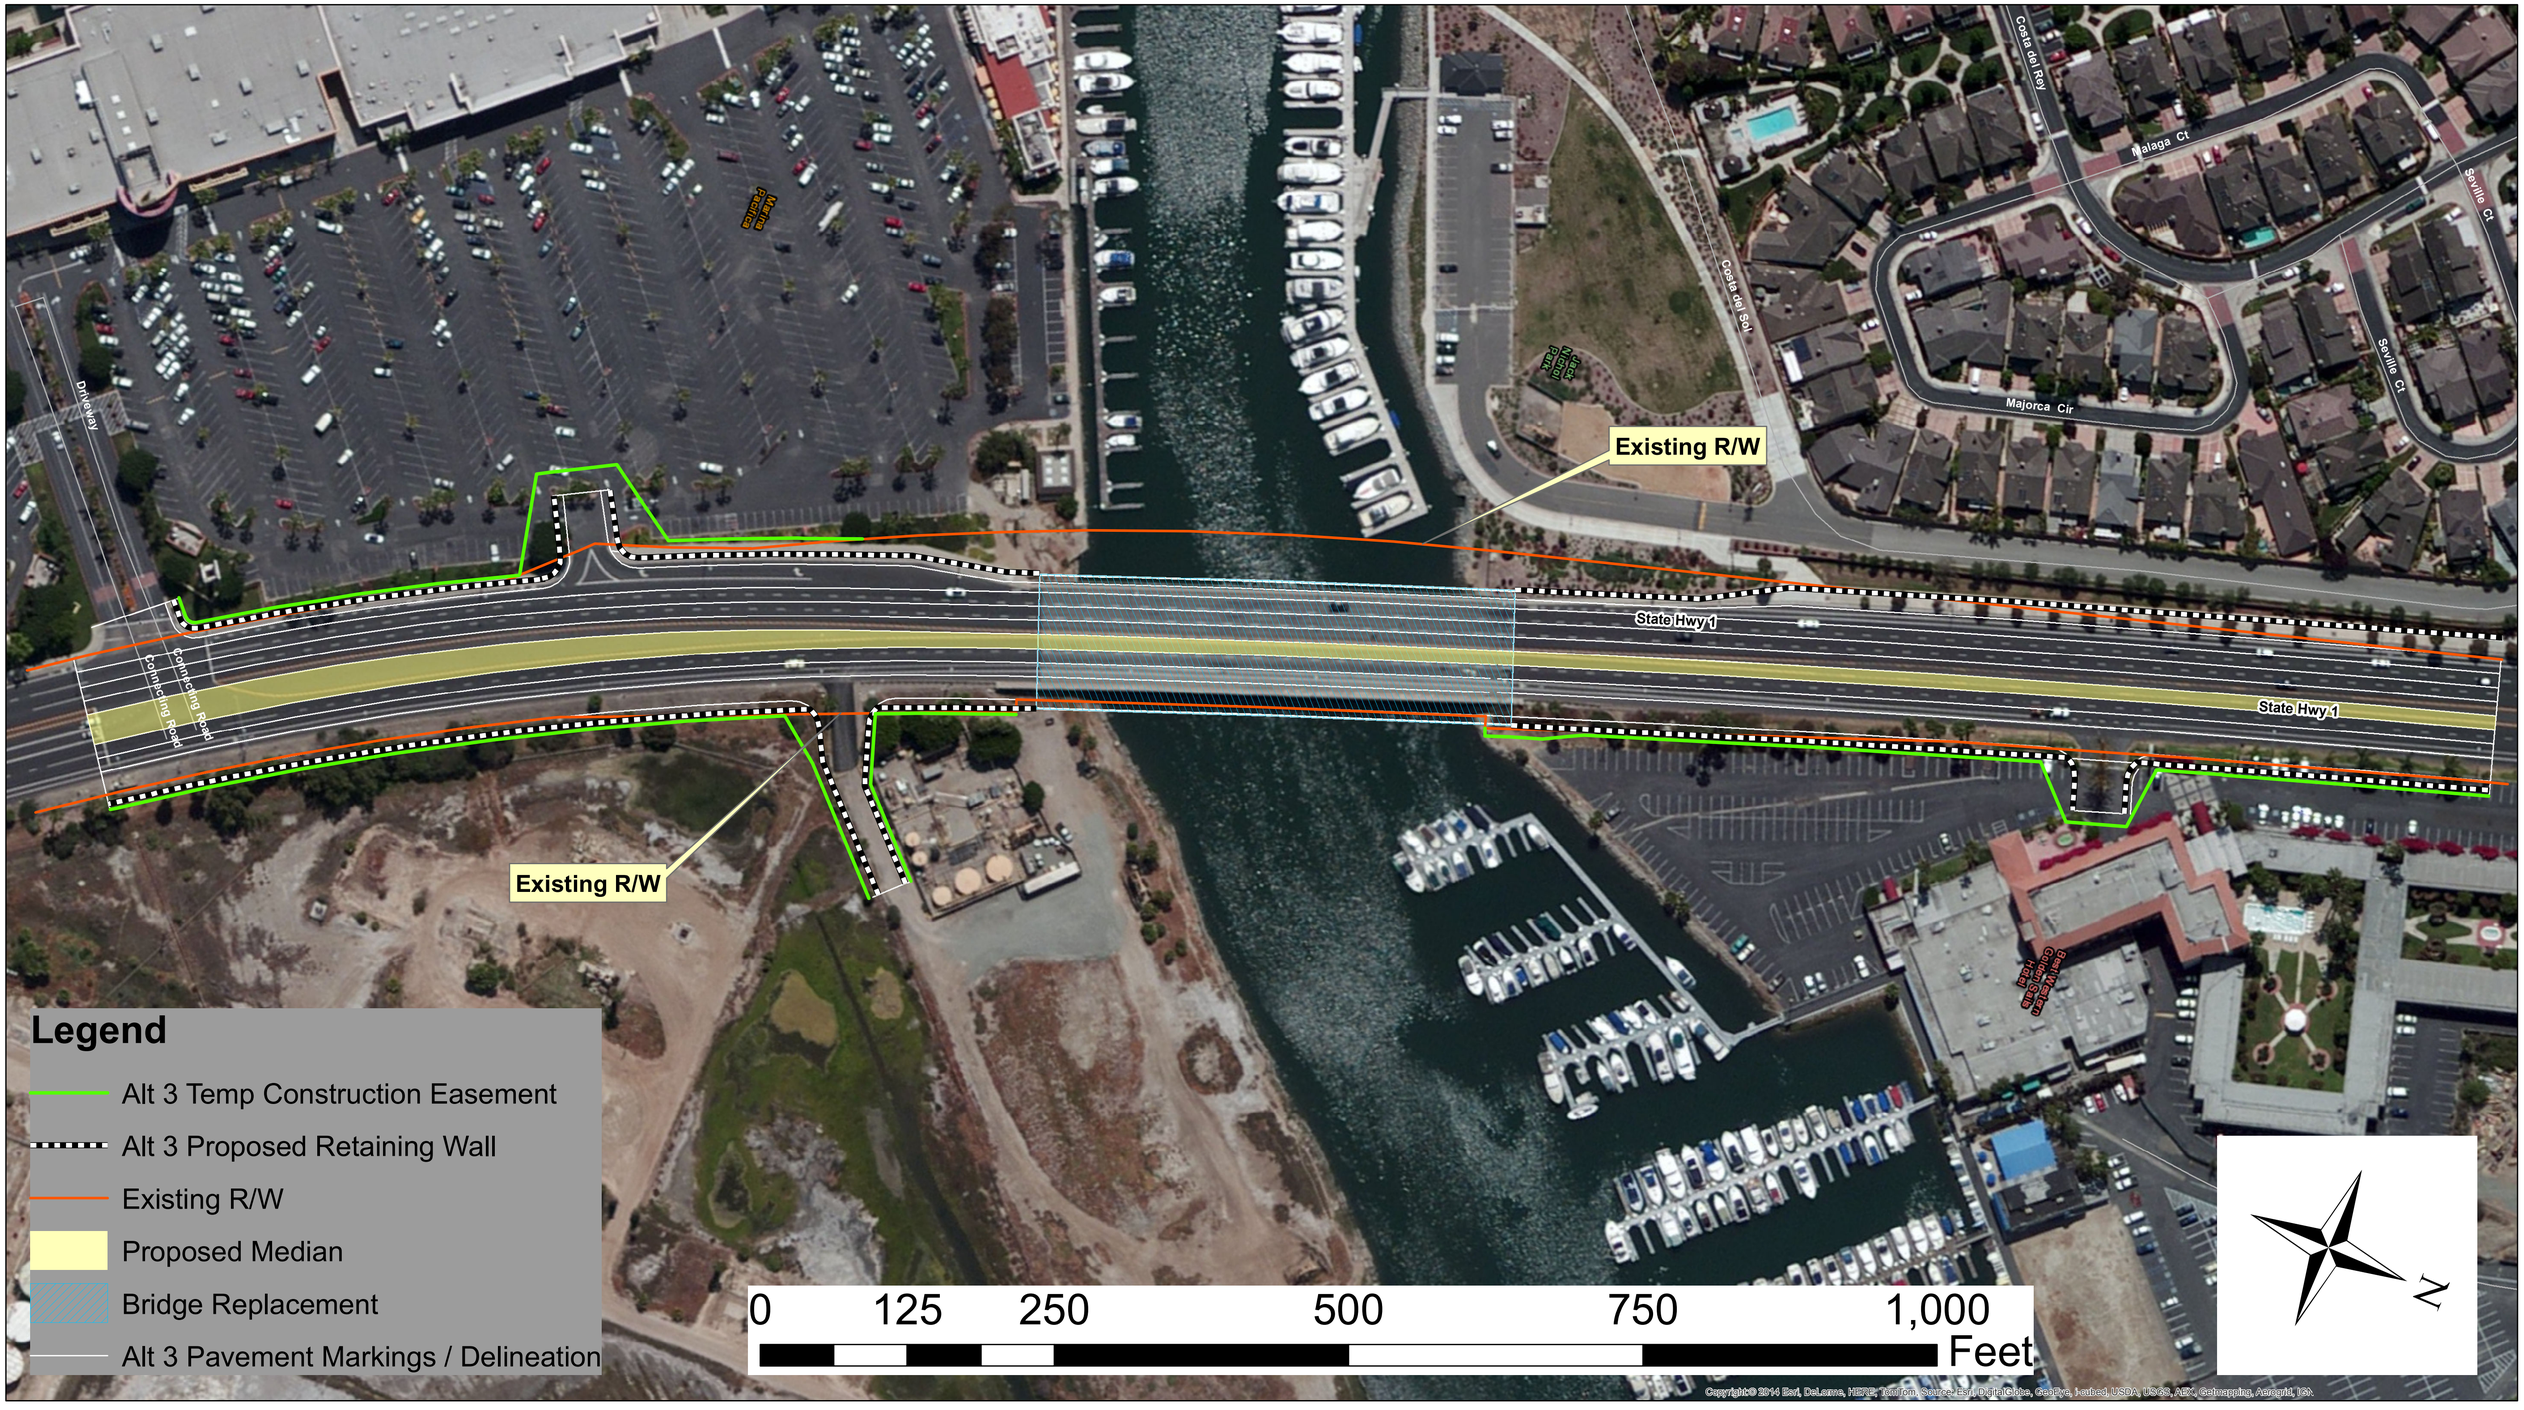

Document Path: C:\Users\s138754\Desktop\Alamitos Bay Bridge Project\Alternative 3 18 x 30 map.mxd