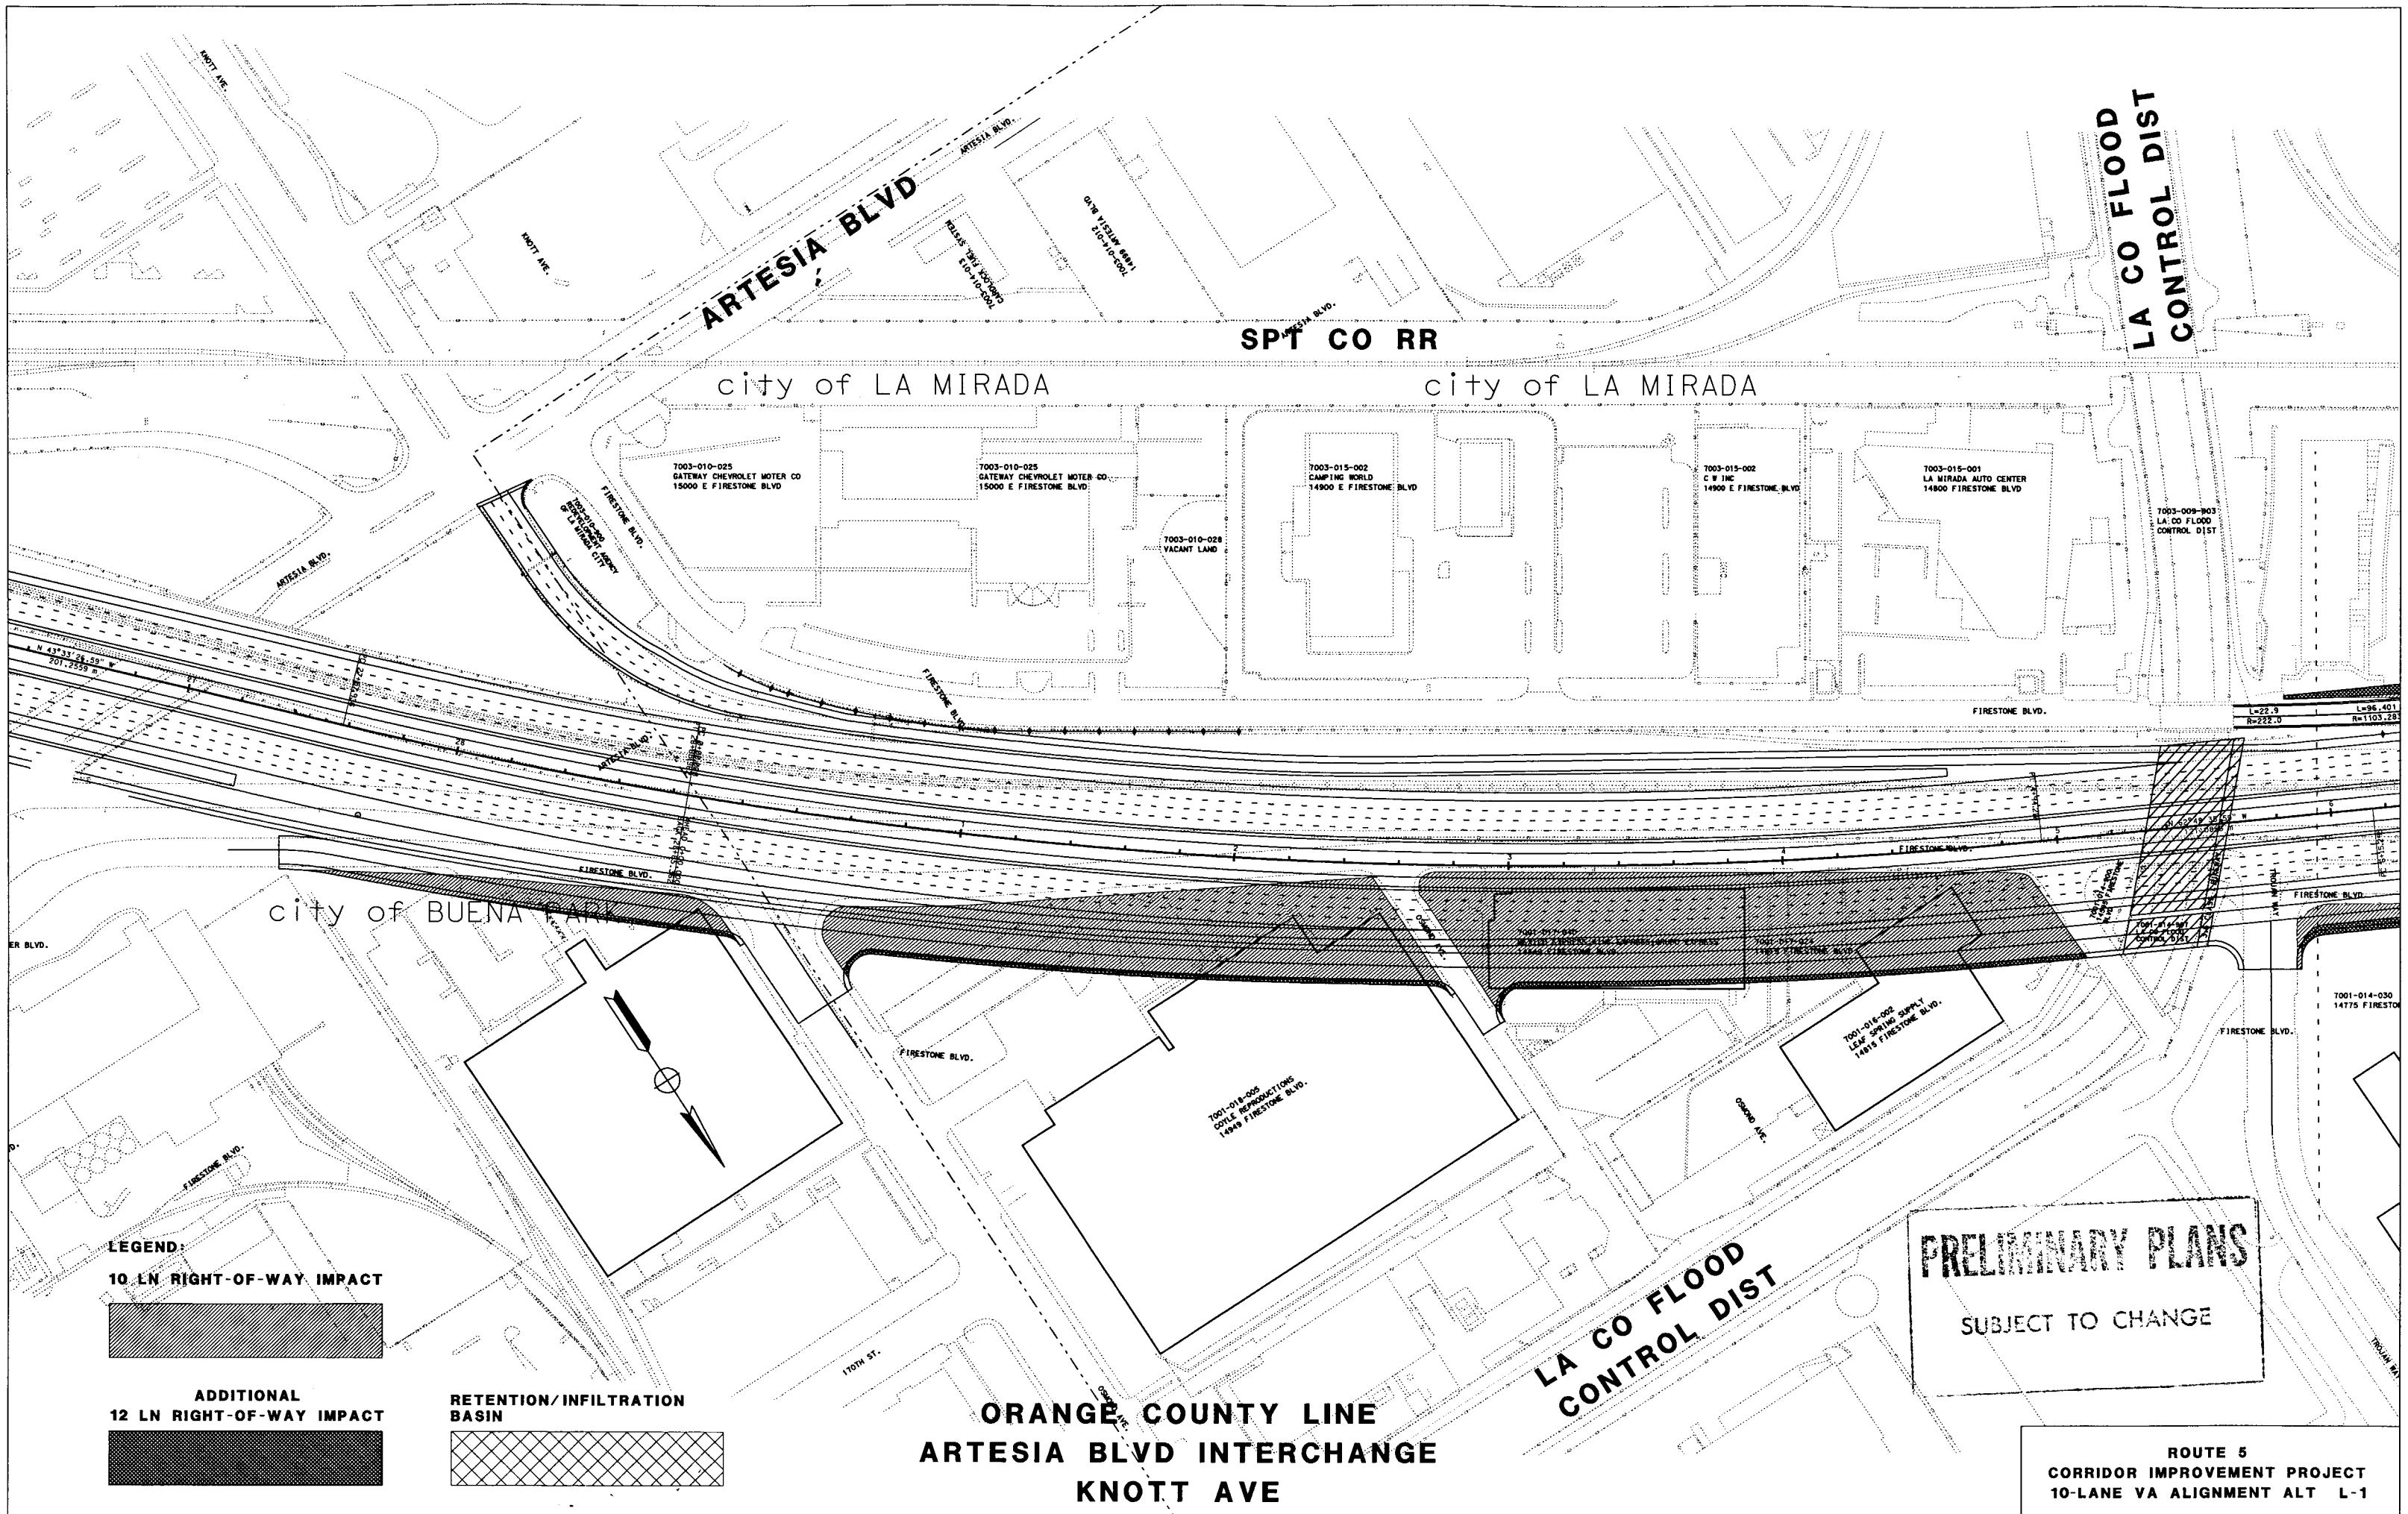
ARTESIA BLVD
SPT CO RR
LA CO FLOOD CONTROL DIST
city of LA MIRADA
city of LA MIRADA
city of BUENA PARK
KNOTT AVE.
FIRESTONE BLVD.
7003-010-025 GATEWAY CHEVROLET MOTER CO 15000 E FIRESTONE BLVD
7003-010-025 GATEWAY CHEVROLET MOTER CO 15000 E FIRESTONE BLVD
7003-010-028 VACANT LAND
7003-015-002 CAMPING WORLD 14900 E FIRESTONE BLVD
7003-015-002 C W INC 14900 E FIRESTONE BLVD
7003-015-001 LA MIRADA AUTO CENTER 14800 FIRESTONE BLVD
7003-009-903 LA CO FLOOD CONTROL DIST
7001-018-005 COYLE REPRODUCTIONS 14949 FIRESTONE BLVD.
7001-016-002 LEAF SPRING SUPPLY 14815 FIRESTONE BLVD.
7001-014-030 14775 FIRESTO
170TH ST.
OSMOND AVE.
LA CO FLOOD CONTROL DIST
PRELIMINARY PLANS
SUBJECT TO CHANGE
LEGEND:
10 LN RIGHT-OF-WAY IMPACT
ADDITIONAL 12 LN RIGHT-OF-WAY IMPACT
RETENTION/INFILTRATION BASIN
ORANGE COUNTY LINE
ARTESIA BLVD INTERCHANGE
KNOTT AVE
ROUTE 5
CORRIDOR IMPROVEMENT PROJECT
10-LANE VA ALIGNMENT ALT L-1