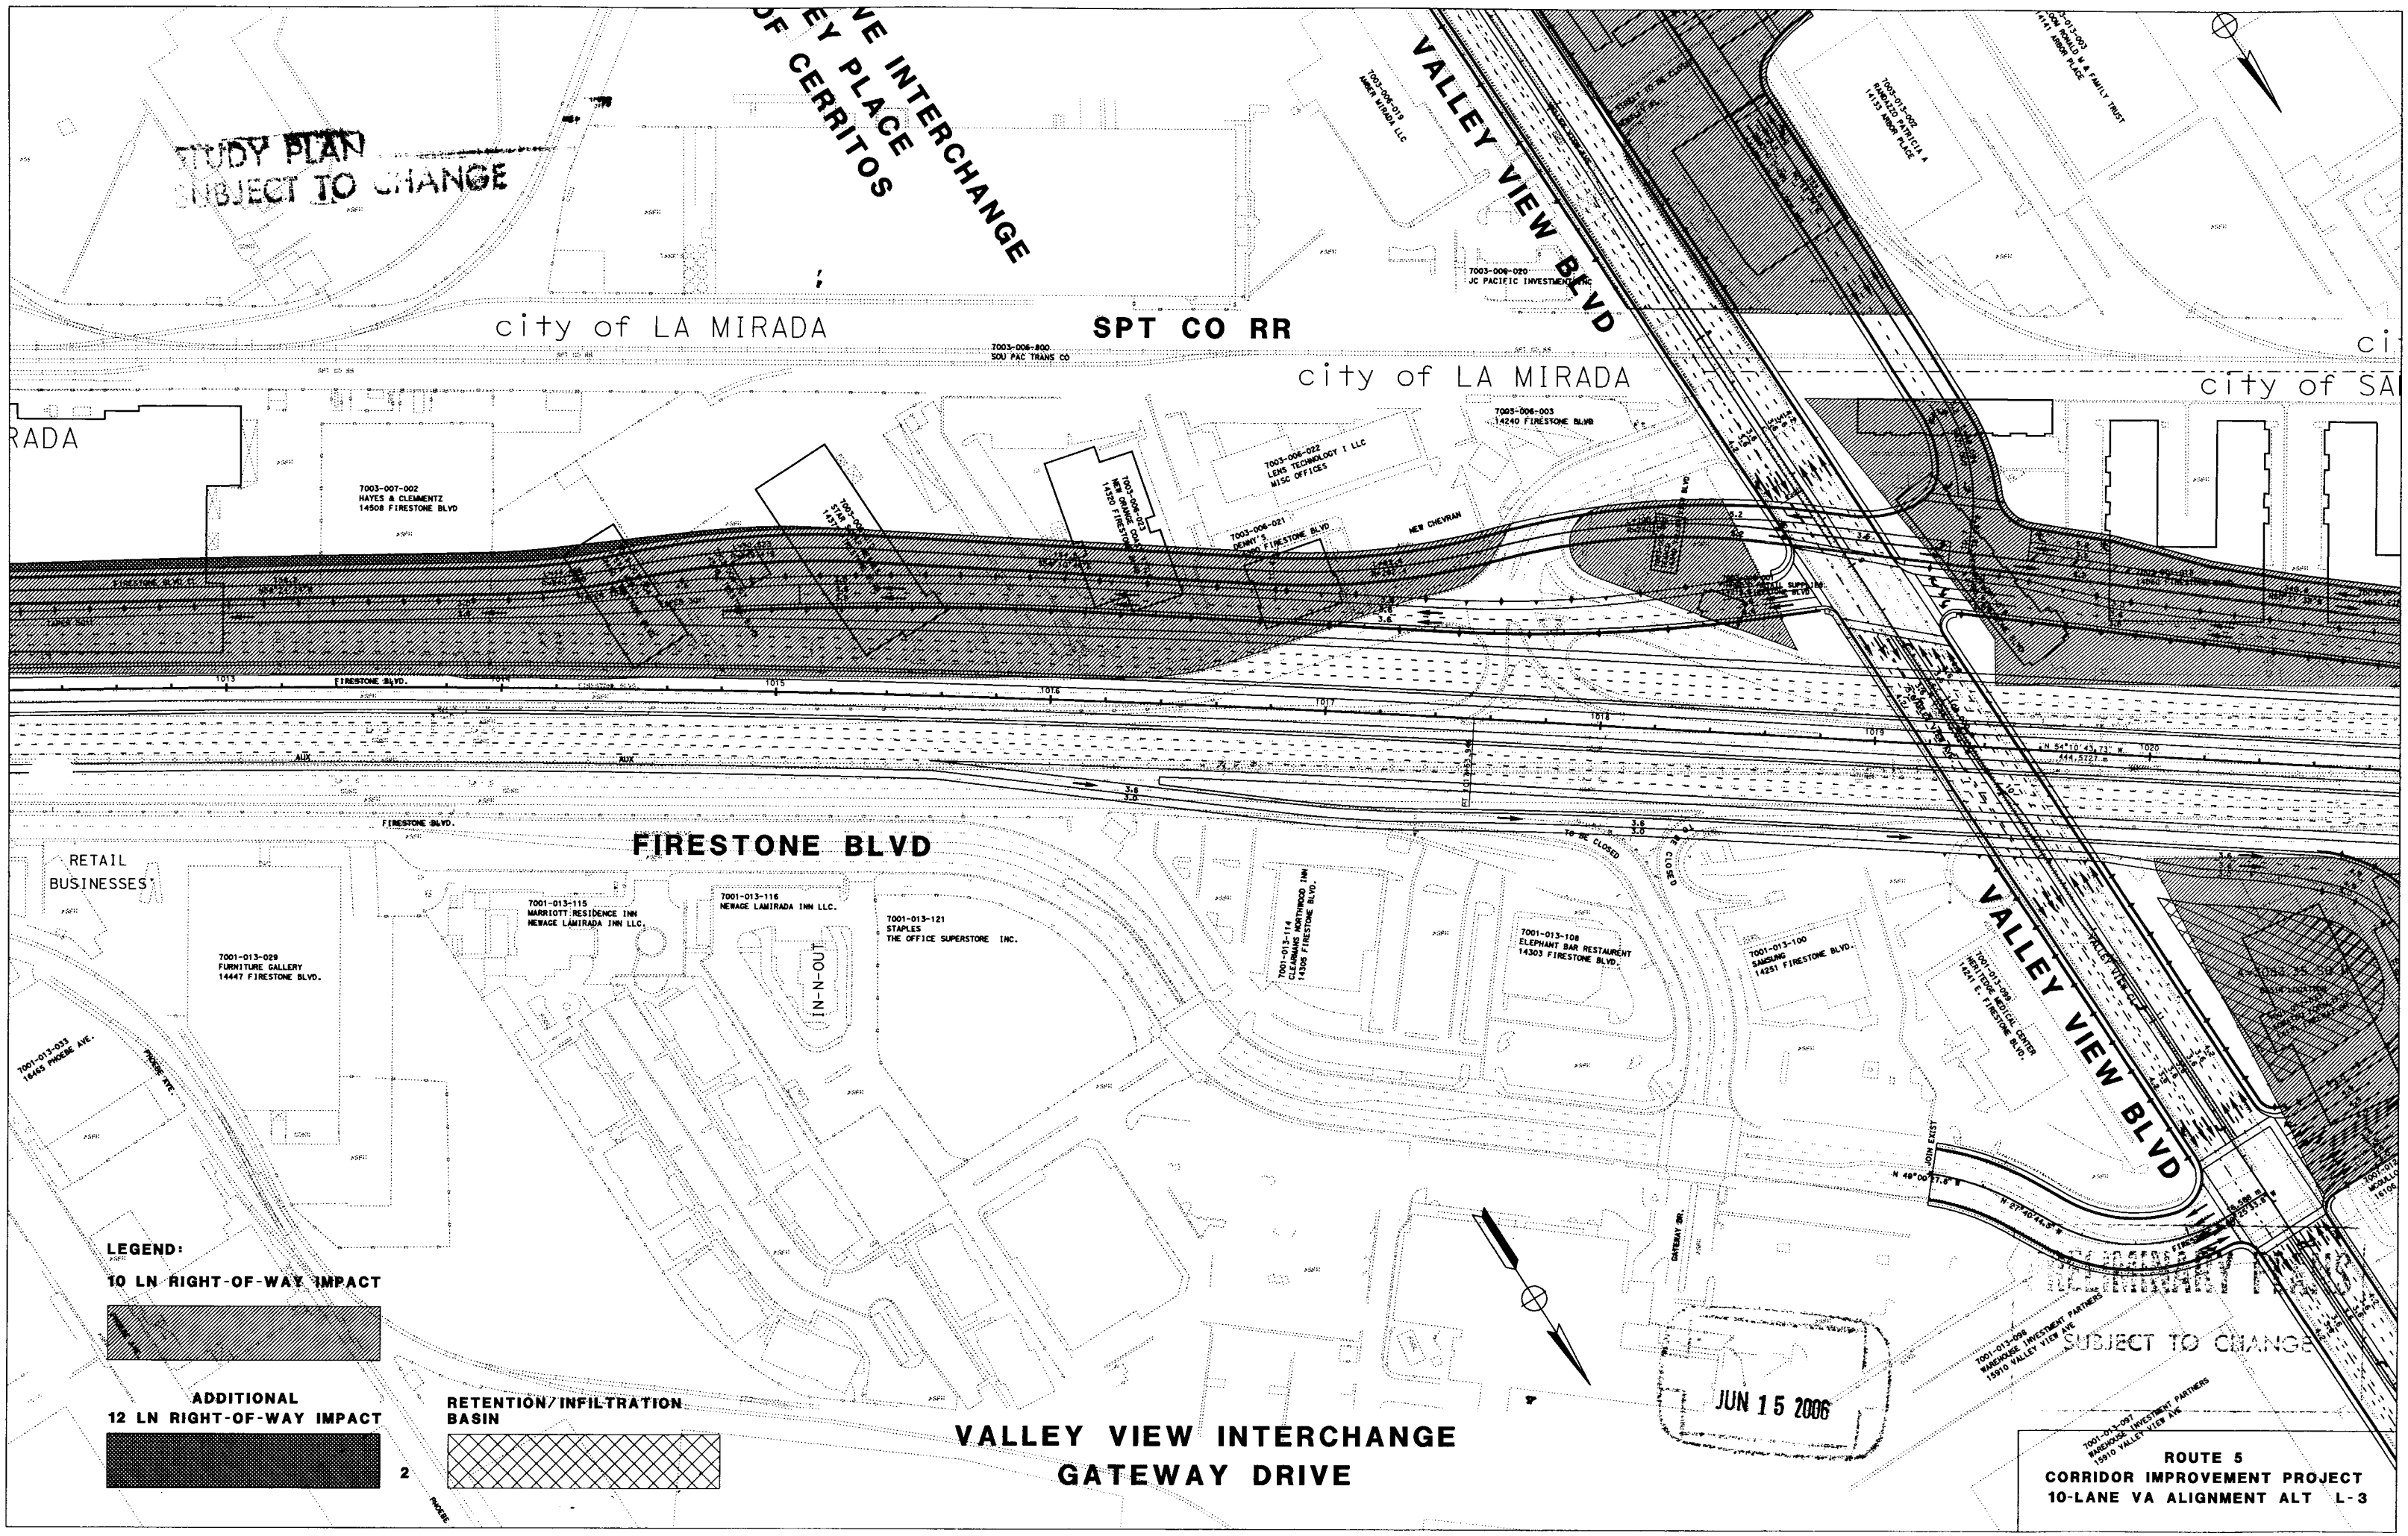
STUDY PLAN
SUBJECT TO CHANGE
VALLEY VIEW BLVD
SPT CO RR
city of LA MIRADA
city of LA MIRADA
city of SA
FIRESTONE BLVD
RETAIL BUSINESSES
7003-007-002
HAYES & CLEMMENTZ
14508 FIRESTONE BLVD
7003-006-800
SOU PAC TRANS CO
7003-006-020
JC PACIFIC INVESTMENT INC
7003-006-003
14240 FIRESTONE BLVD
7003-006-022
LENS TECHNOLOGY I LLC
MISC OFFICES
7003-006-021
DENNY'S
7001-013-115
MARRIOTT RESIDENCE INN
NEWAGE LAMIRADA INN LLC.
7001-013-116
NEWAGE LAMIRADA INN LLC.
7001-013-121
STAPLES
THE OFFICE SUPERSTORE INC.
7001-013-029
FURNITURE GALLERY
14447 FIRESTONE BLVD.
7001-013-033
16465 PHOEBE AVE.
IN-N-OUT
7001-013-114
CLEARMANS NORTHWOOD INN
14305 FIRESTONE BLVD.
7001-013-108
ELEPHANT BAR RESTAURENT
14303 FIRESTONE BLVD.
7001-013-100
SAMSUNG
14251 FIRESTONE BLVD.
7001-013-098
WAREHOUSE INVESTMENT PARTNERS
15910 VALLEY VIEW AVE
7001-013-097
WAREHOUSE INVESTMENT PARTNERS
15910 VALLEY VIEW AVE
NEW CHEVRAN
TO BE CLOSED
JOIN EXIST
GATEWAY DR.
PHOEBE AVE.
LEGEND:
10 LN RIGHT-OF-WAY IMPACT
ADDITIONAL
12 LN RIGHT-OF-WAY IMPACT
2
RETENTION/INFILTRATION
BASIN
VALLEY VIEW INTERCHANGE
GATEWAY DRIVE
JUN 15 2006
SUBJECT TO CHANGE
ROUTE 5
CORRIDOR IMPROVEMENT PROJECT
10-LANE VA ALIGNMENT ALT L-3